
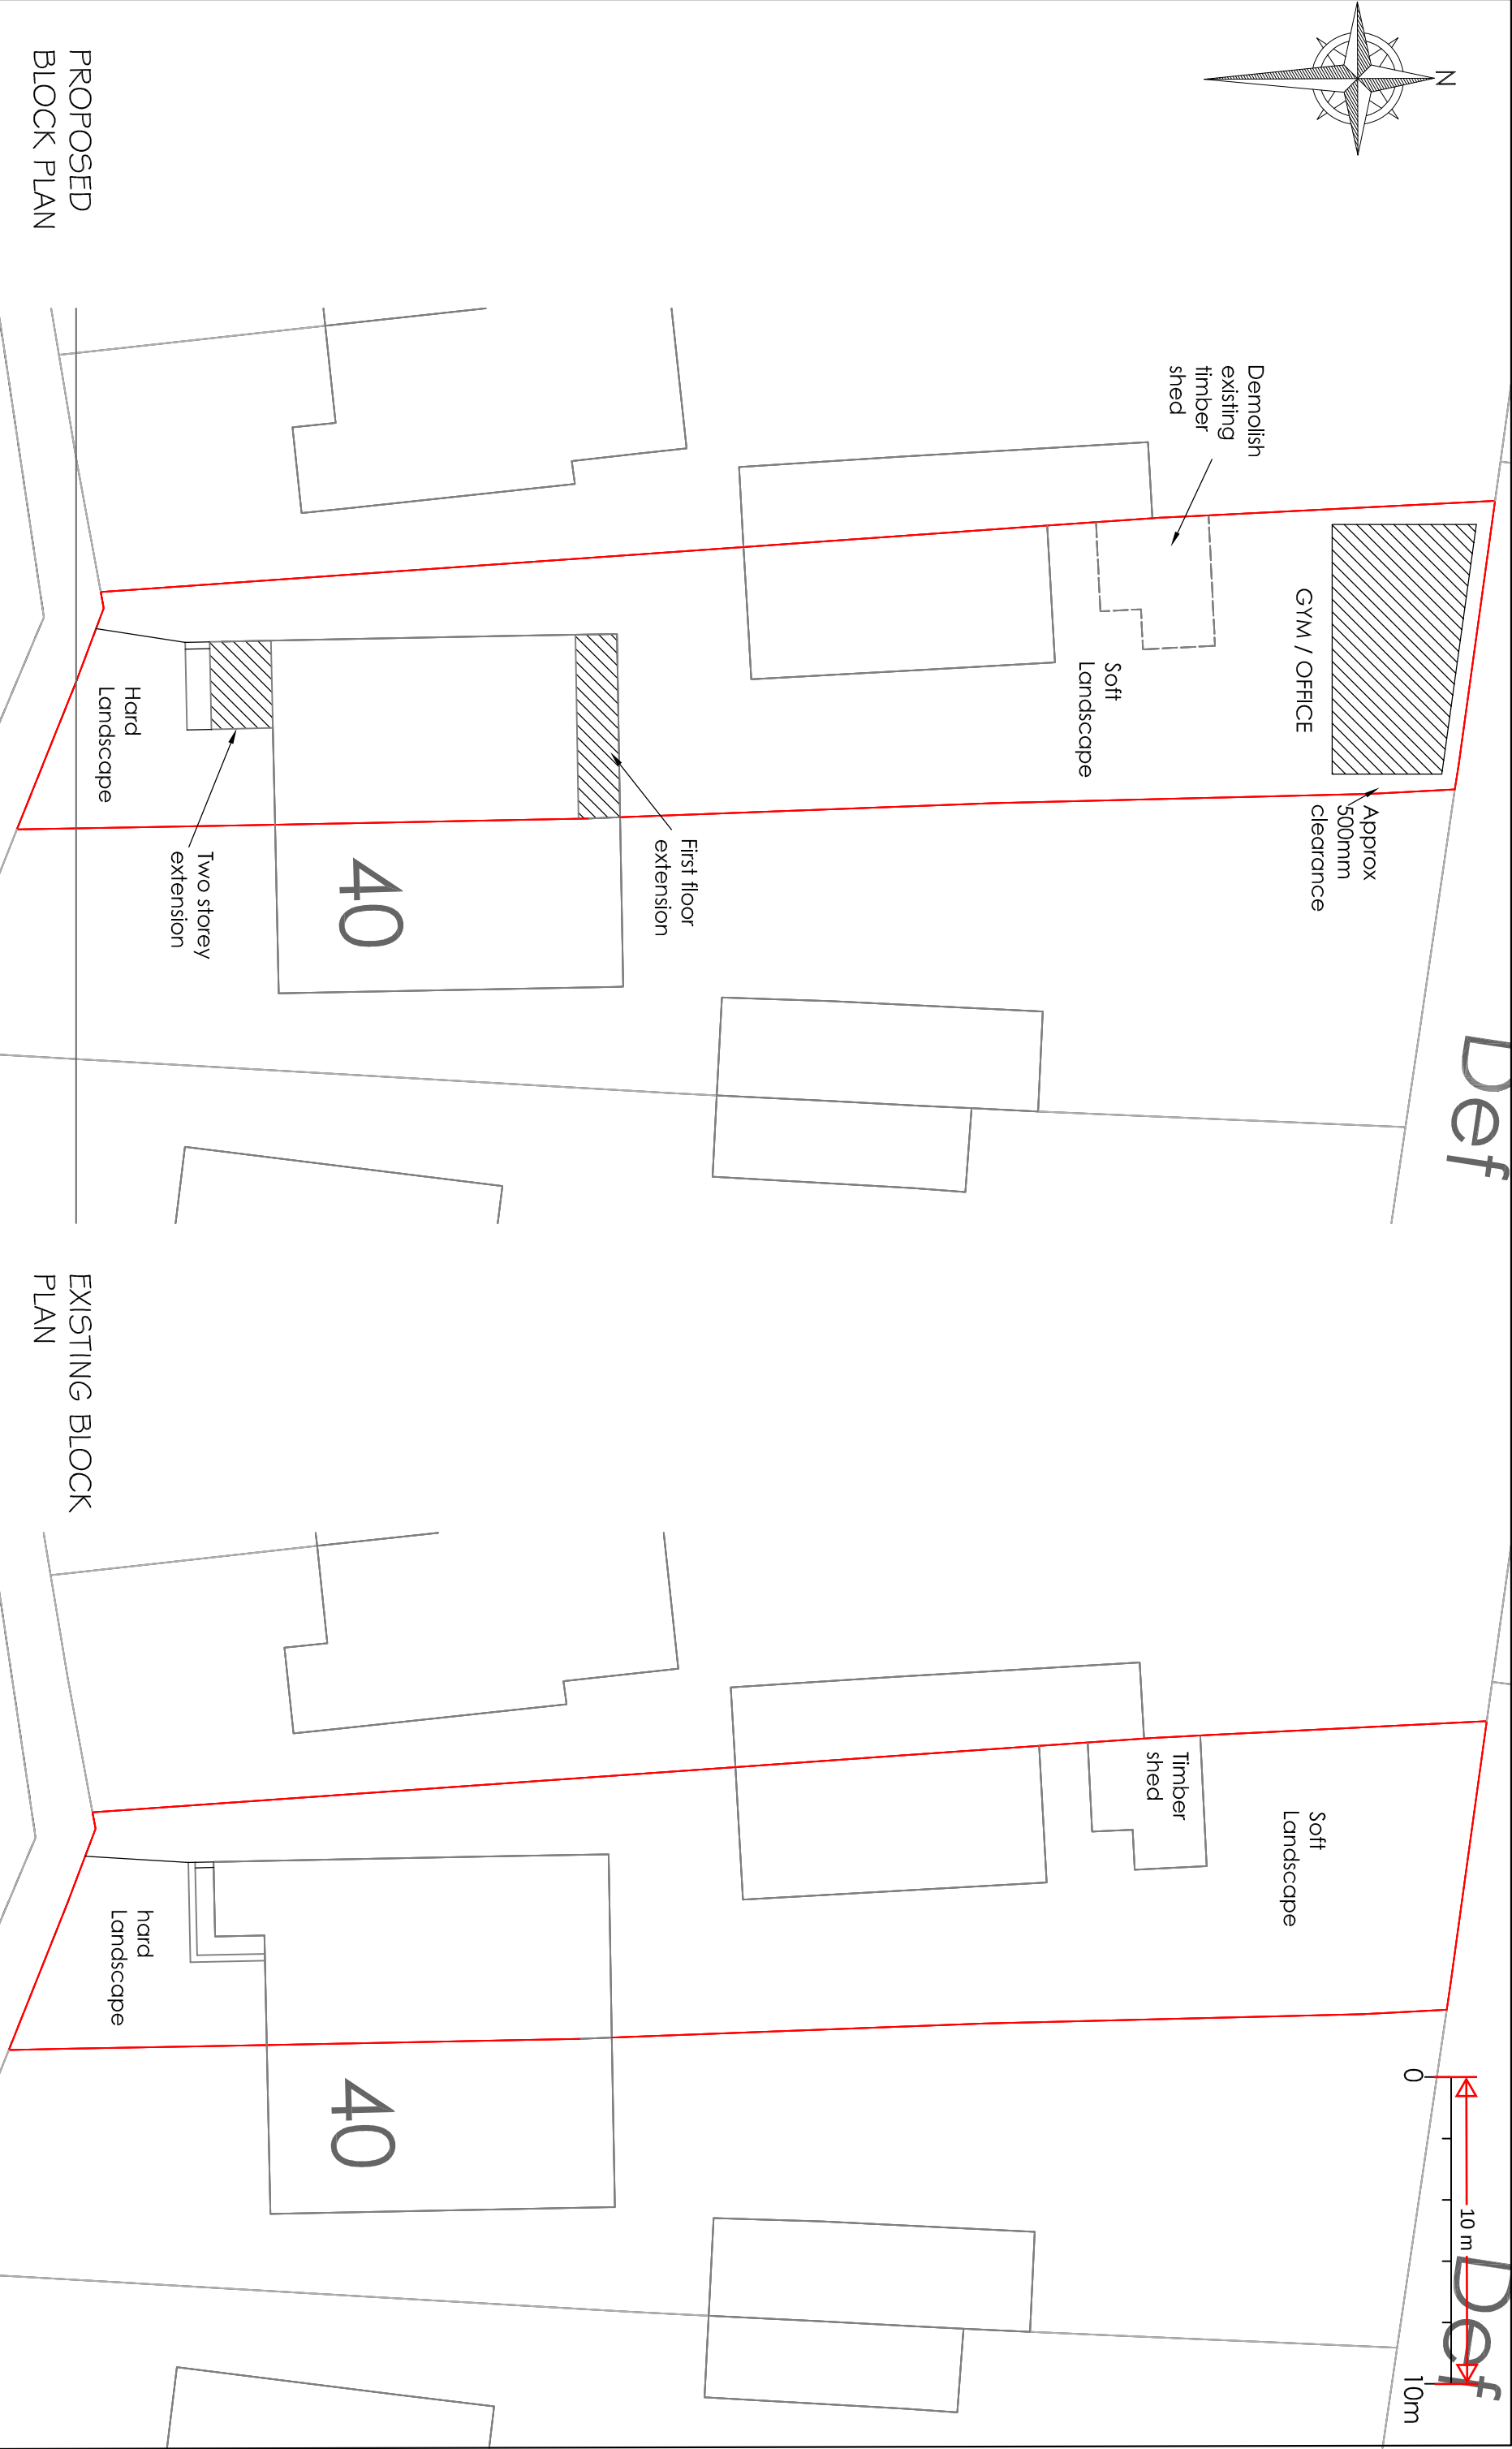


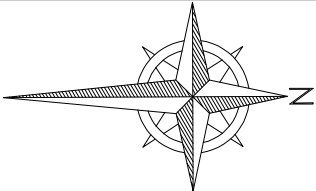

Project

42 Cambria Crescent Gravesend Kent DA12 4NH

Part front two storey extension, Extend rear first floor extension flush with ground floor and rear garden outbuilding

Drawing Title

Existing and Proposed Block Plans

Rev		Description		Date		Drawn		Date		Scale		Drawing No.	
						HC		Feb 25		1:200		42CC/A3/06	

H Channa

Picaroons Maidstone Road Platt Kent TN15 8LB
Tel: 07828277909 E-mail: hbechanna@tiscali.co.uk