


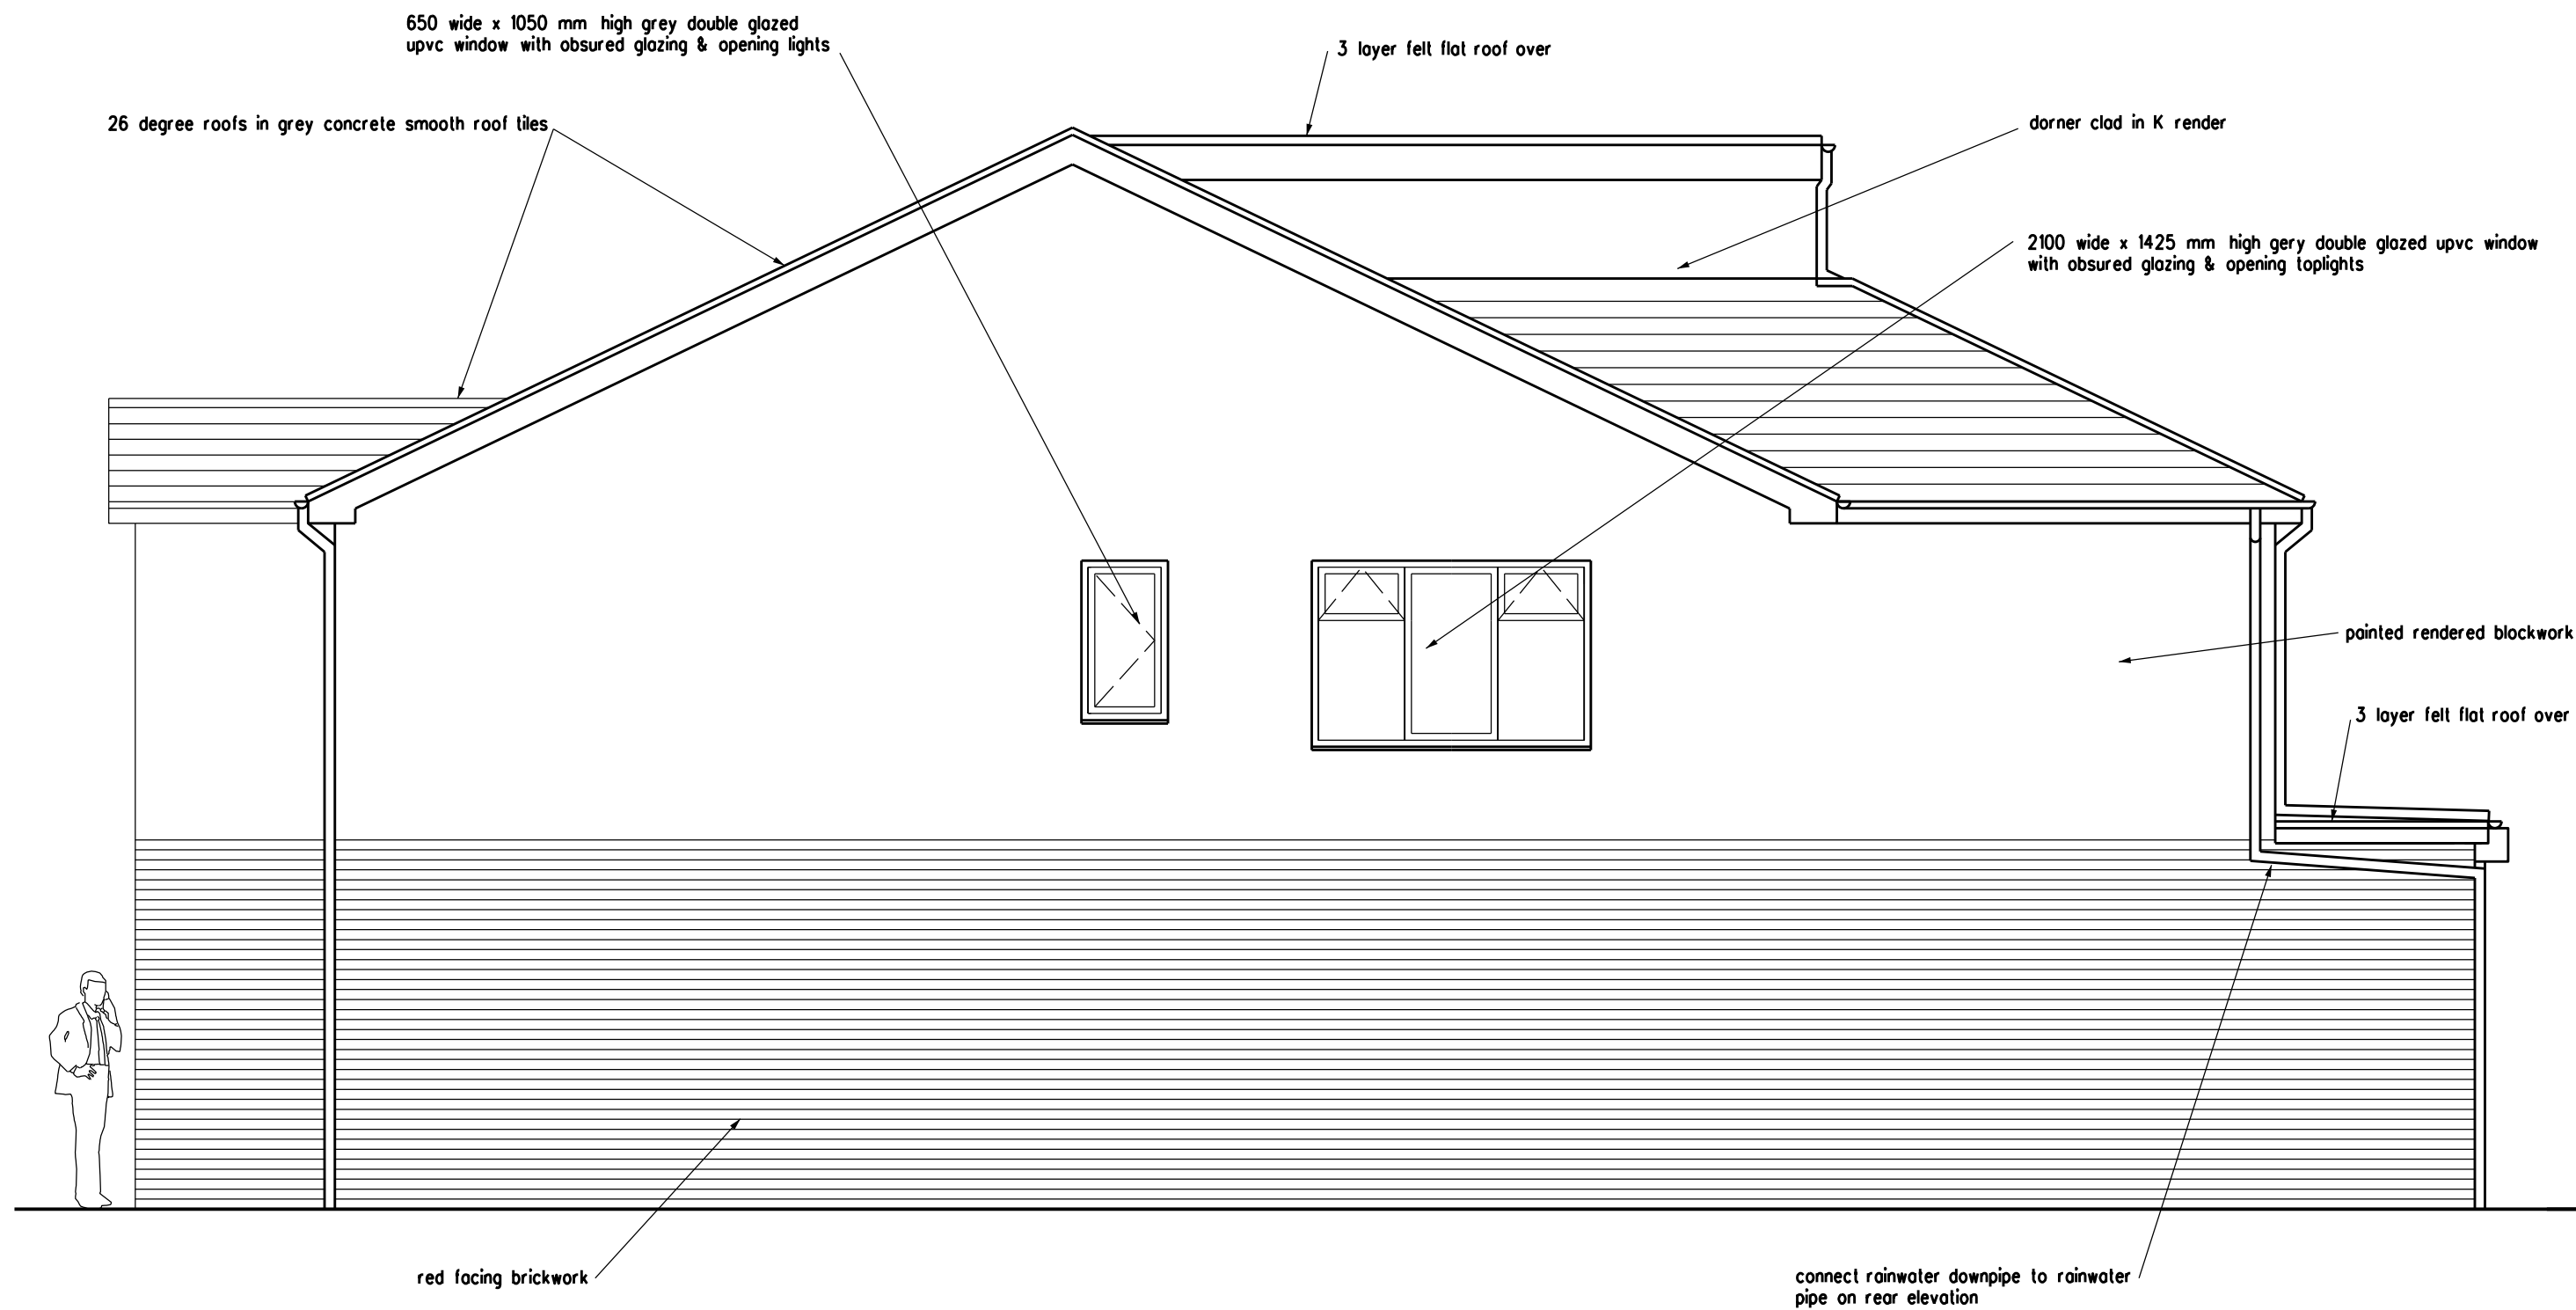

READ WITH STRUCTURAL ENGINEERS DETAILS

|                                                 |          |
|-------------------------------------------------|----------|
| E. Rear dormer amended.                         | Feb 2025 |
| D. Rear dormer amended.                         | Dec 2024 |
| C. Rear dormer added.                           | Oct 2024 |
| B. Amended as STG's requirements ref 2905/24/PC | Sep 2024 |
| A. Redrawn                                      | Mar 2024 |
| REVISION                                        | DATE     |

**BUILDING REGS APPLICATION**

|   |                                                                             |   |
|---|-----------------------------------------------------------------------------|---|
| ARCHITECT<br>TA ARCHITECTS<br>11 JOYDENS WOOD ROAD BEXLEY<br>KENT DA5 2HS Tel 07905 130591<br>ta140256@googlemail.com | JOB<br>4 BEDROOM HOUSE AT<br>12 BRENCHLEY AVENUE<br>GRAVESEND KENT DA11 7RQ | DRAWING<br>PROPOSED SIDE ELEVATION<br>FACING No 14 BRENCHLEY AVE<br>SCALE<br>1:50 AT A3<br>DATE<br>NOV 2023<br>DRAWING NO.<br>KK/10 E |
|---|-----------------------------------------------------------------------------|---|

0 1 2 3 4 5 metres