




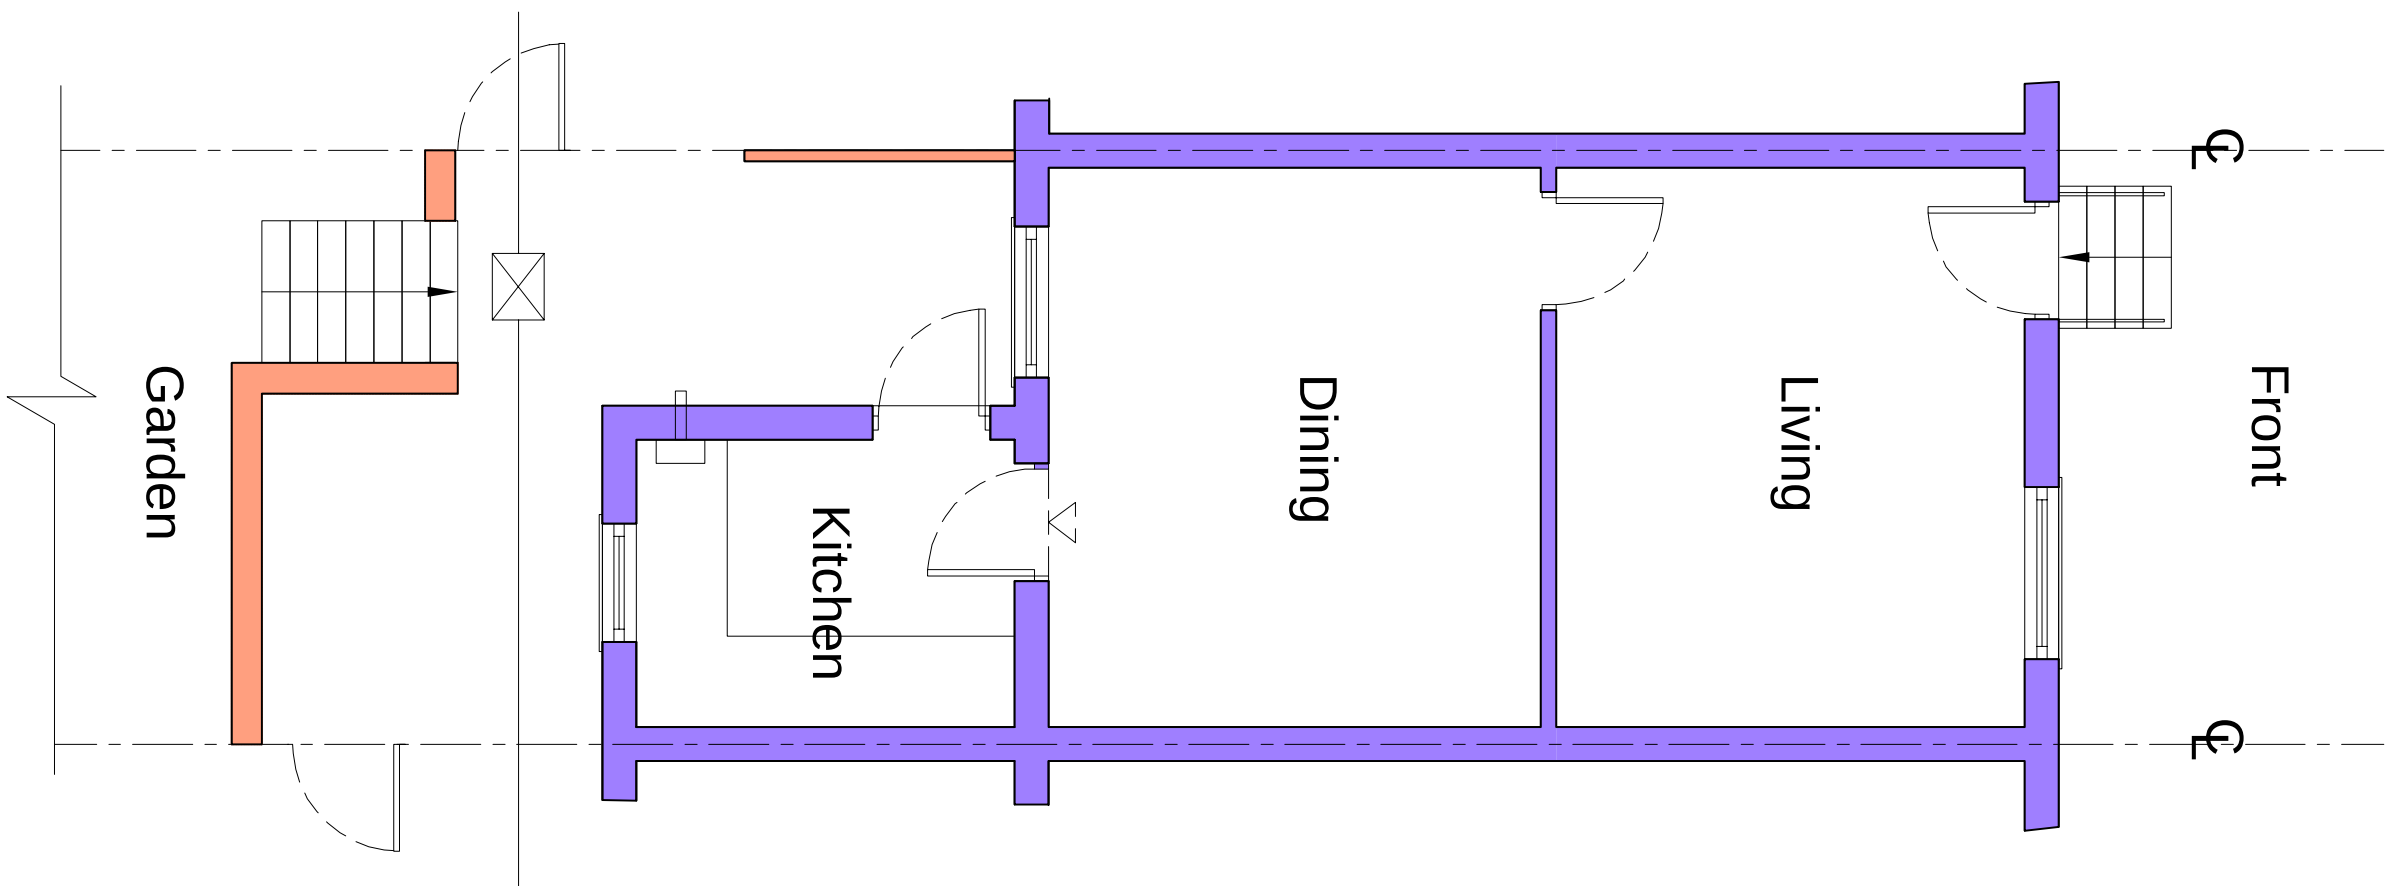


Existing Ground Floor Plan

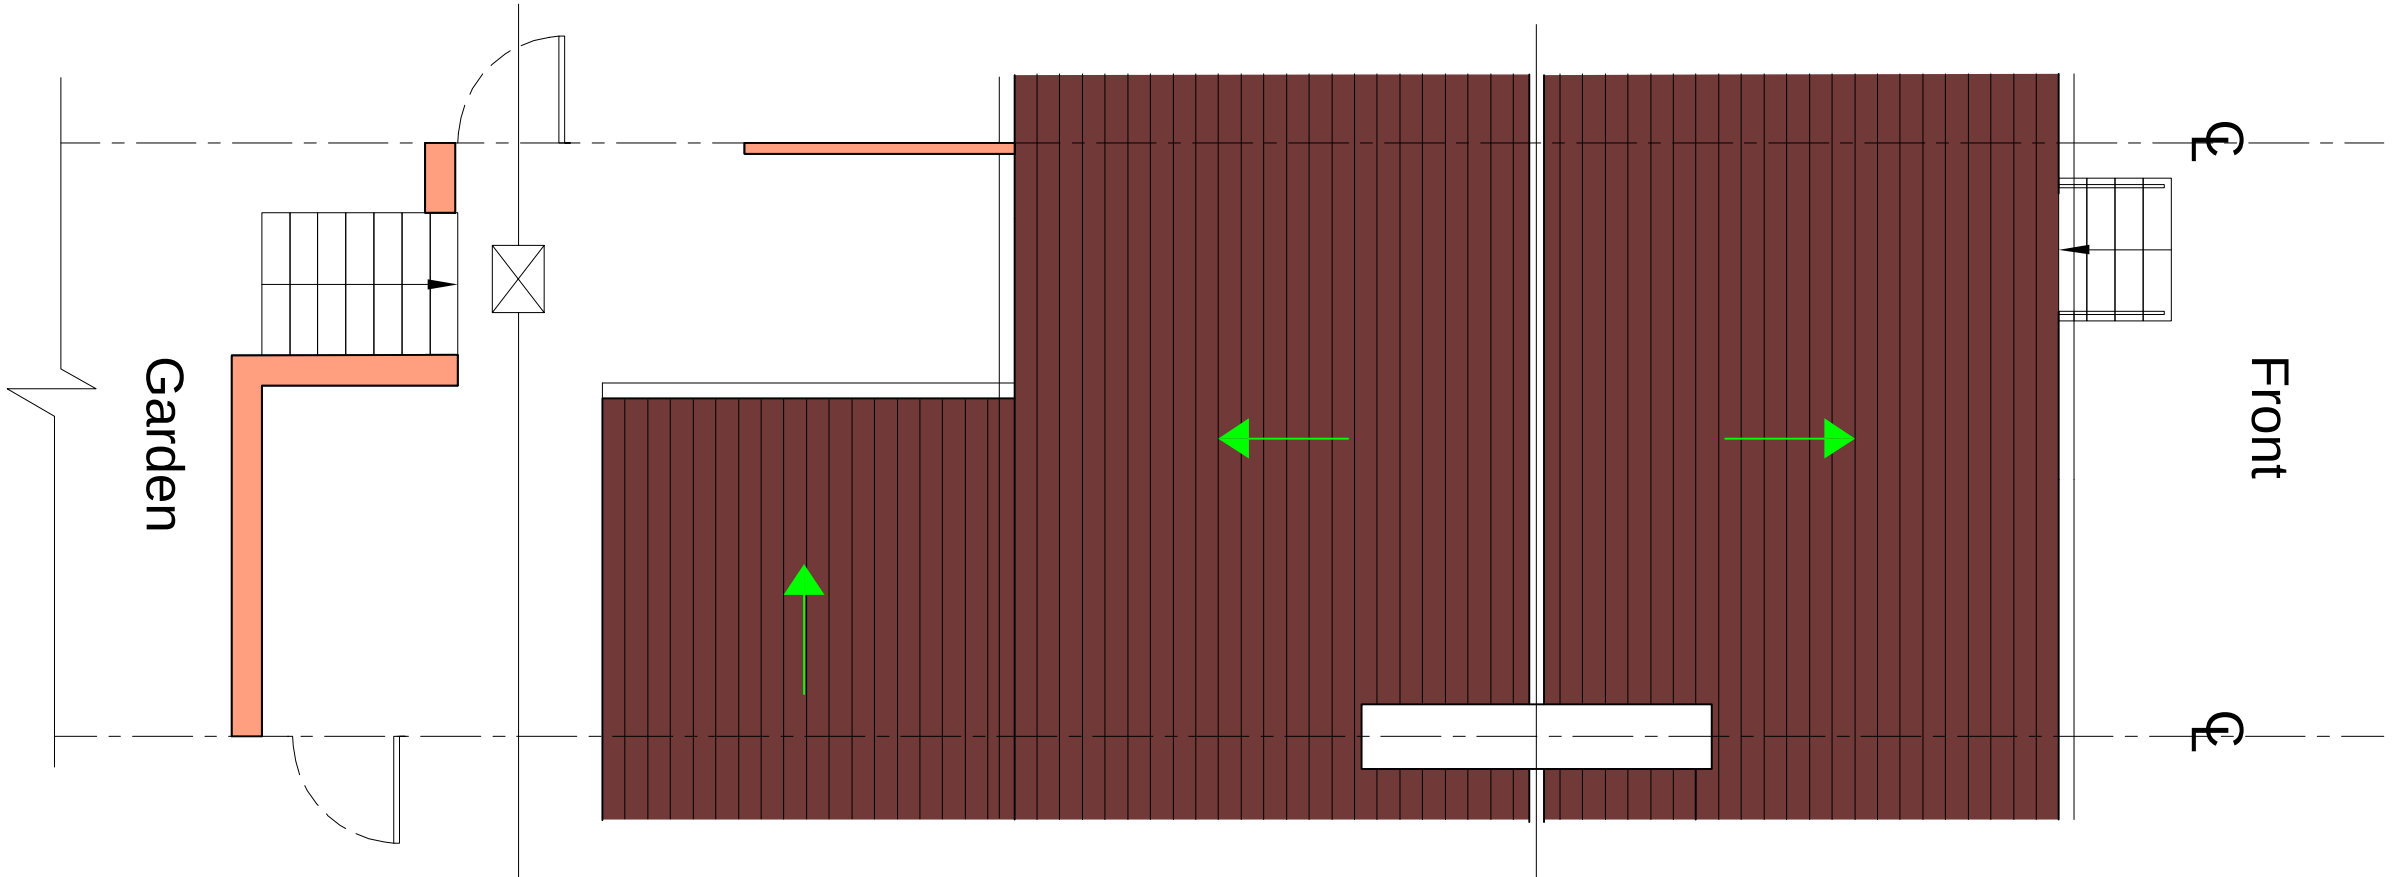


Existing Roof Plan

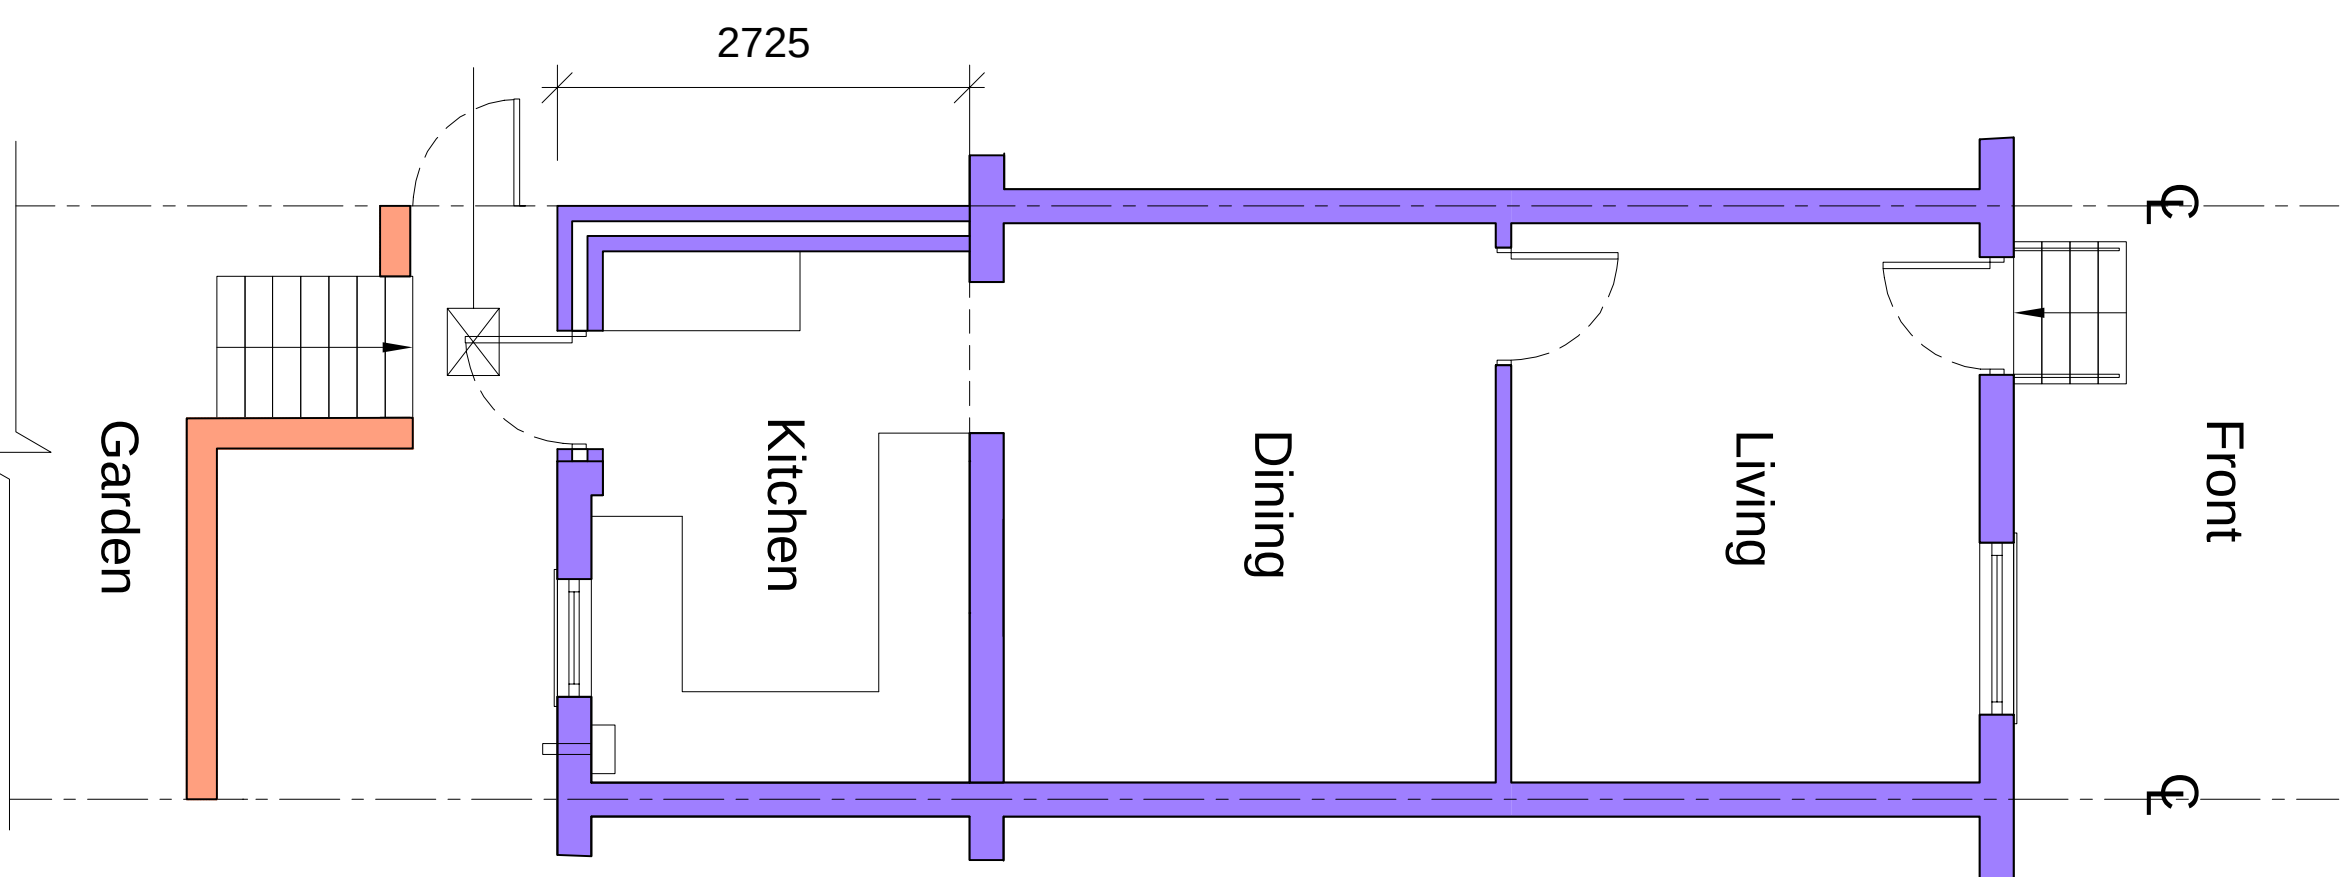


Proposed Ground Floor Plan

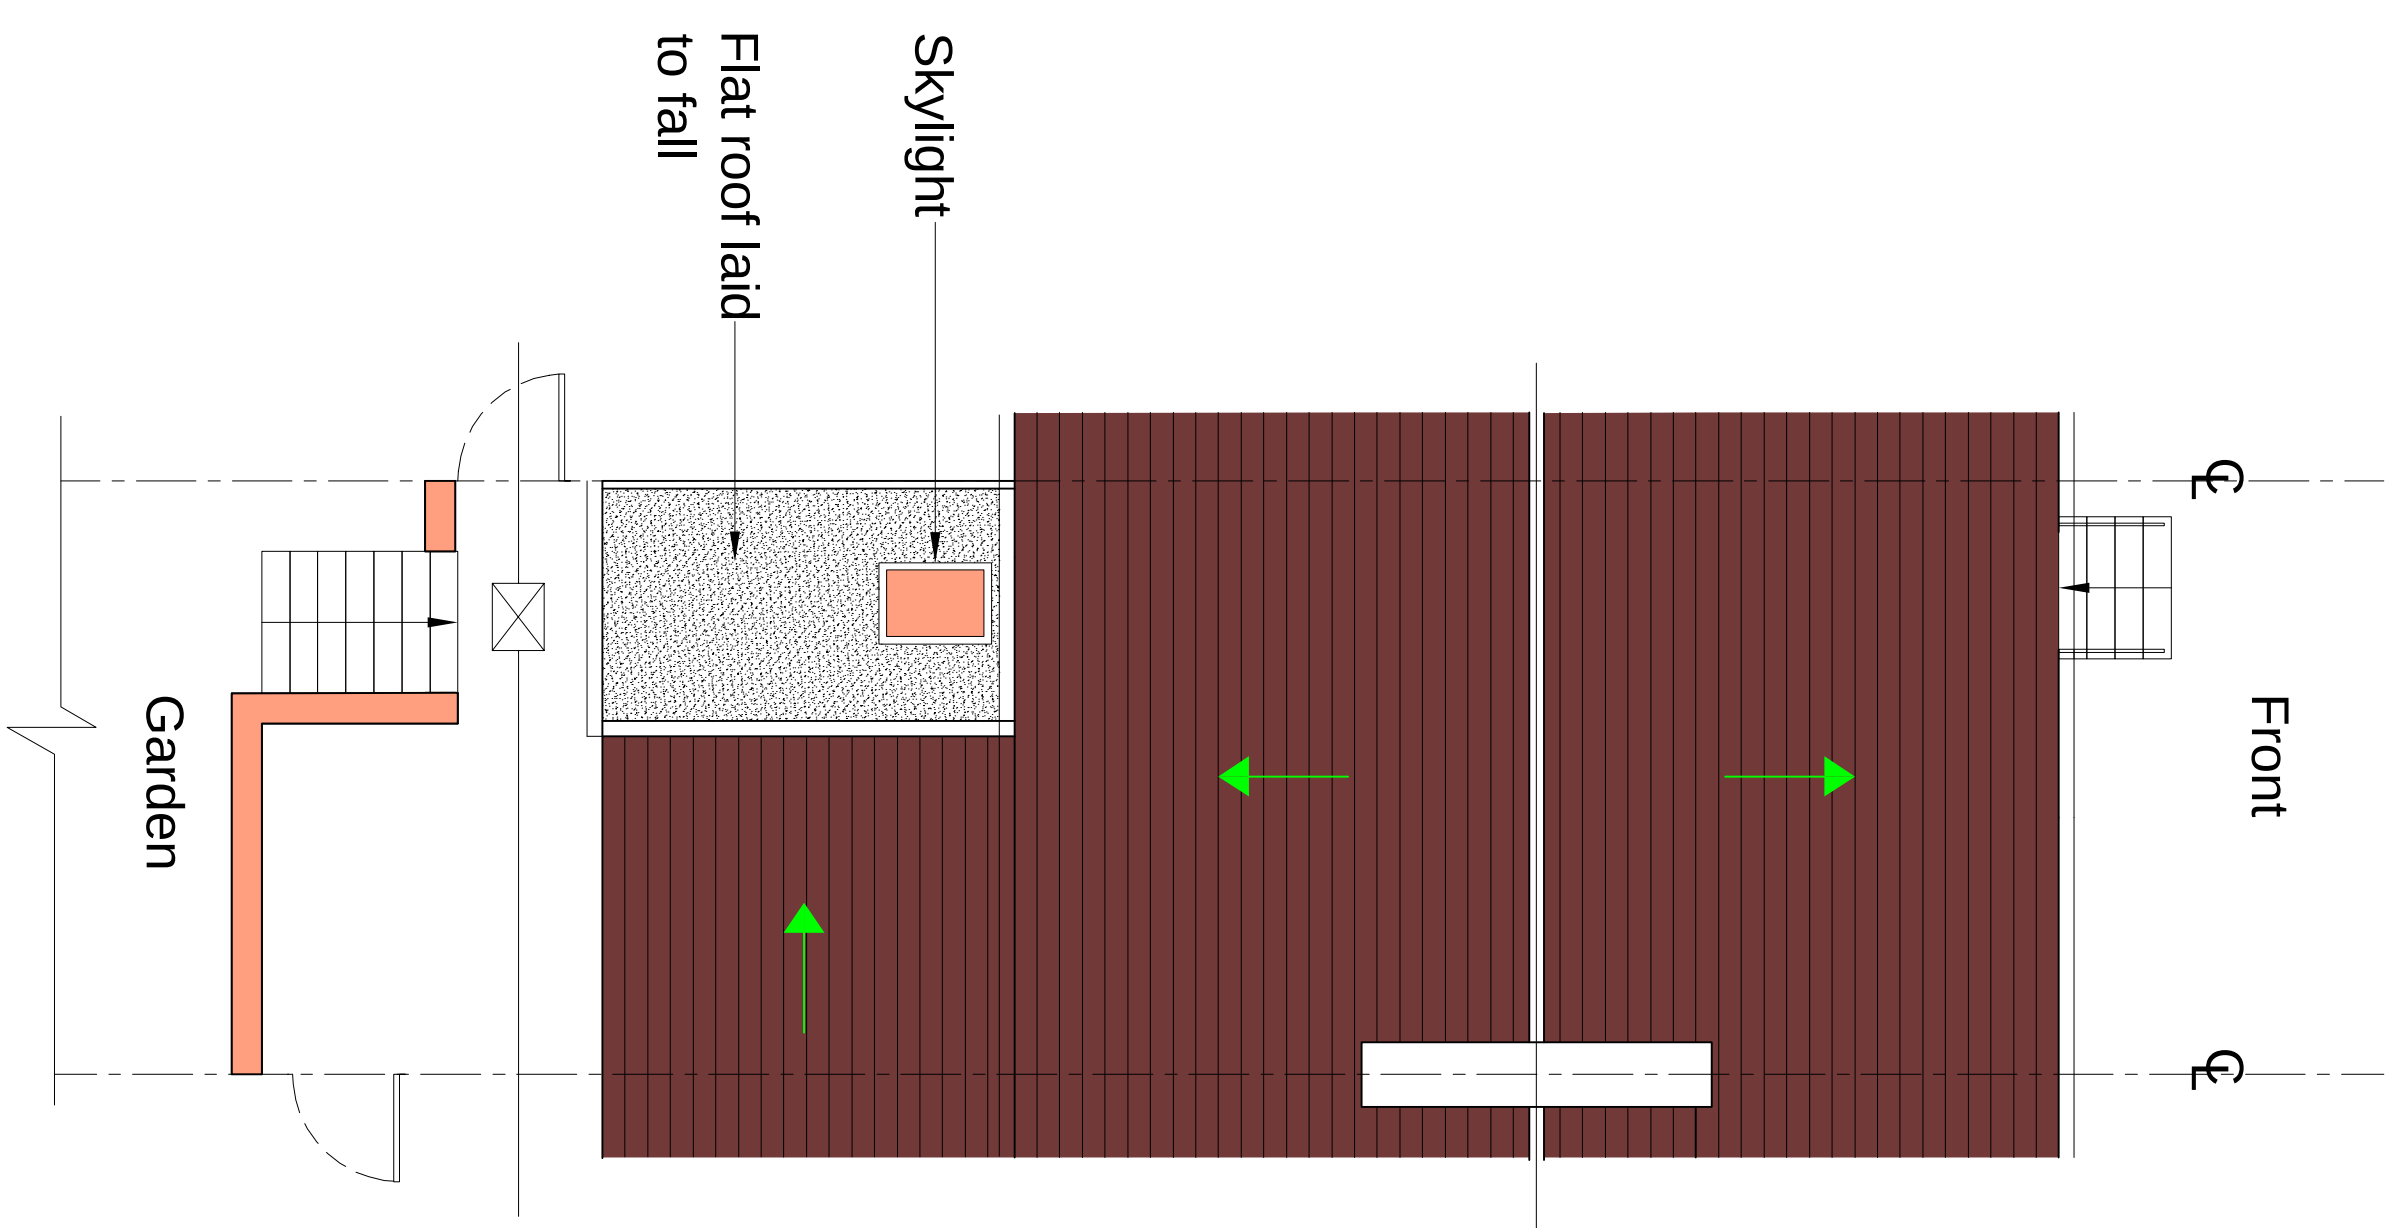


Proposed Roof Plan

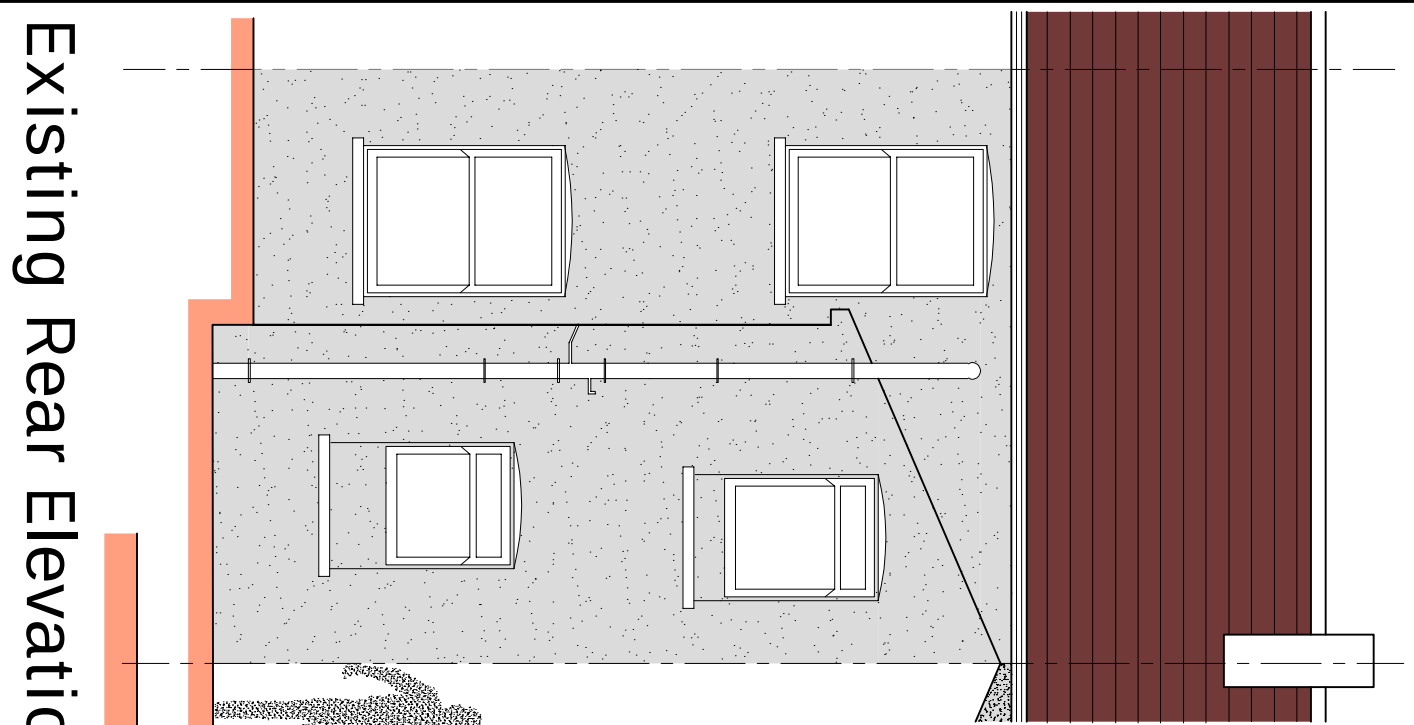


Existing Section A-A

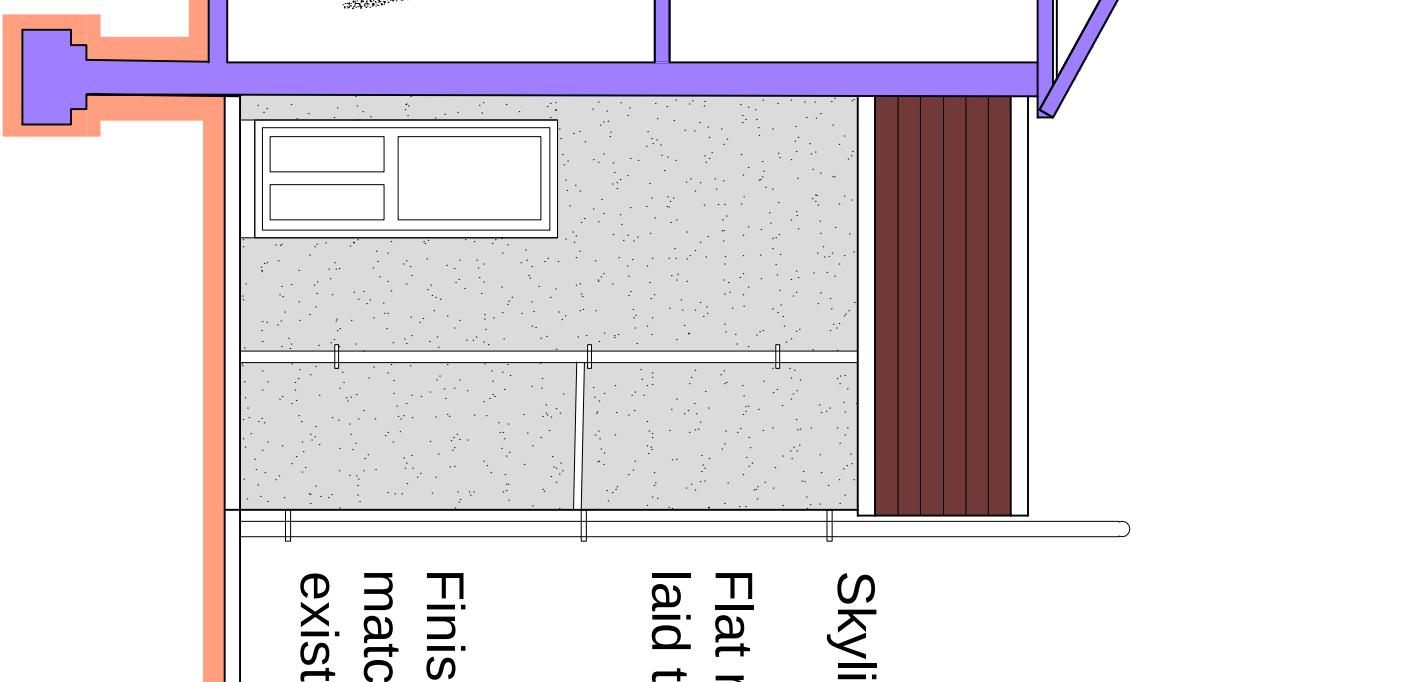

Proposed Rear Elevation

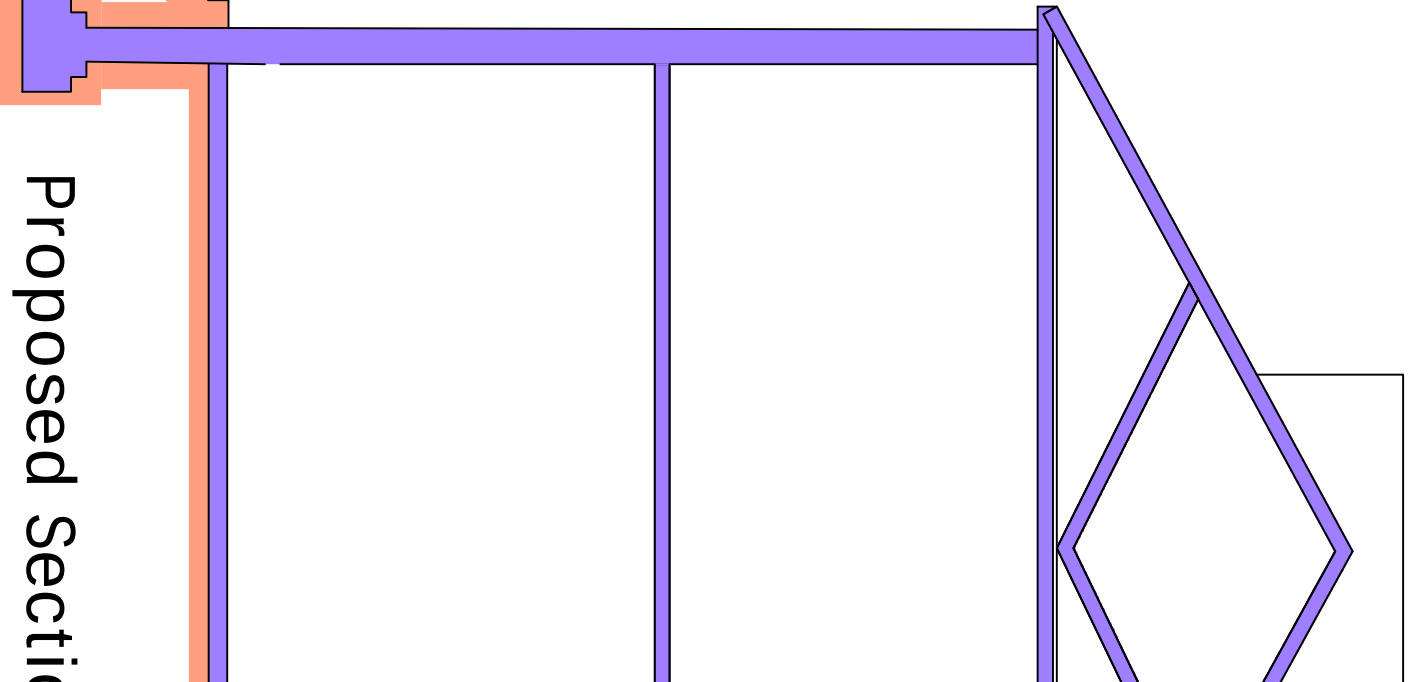

Proposed Section A - A

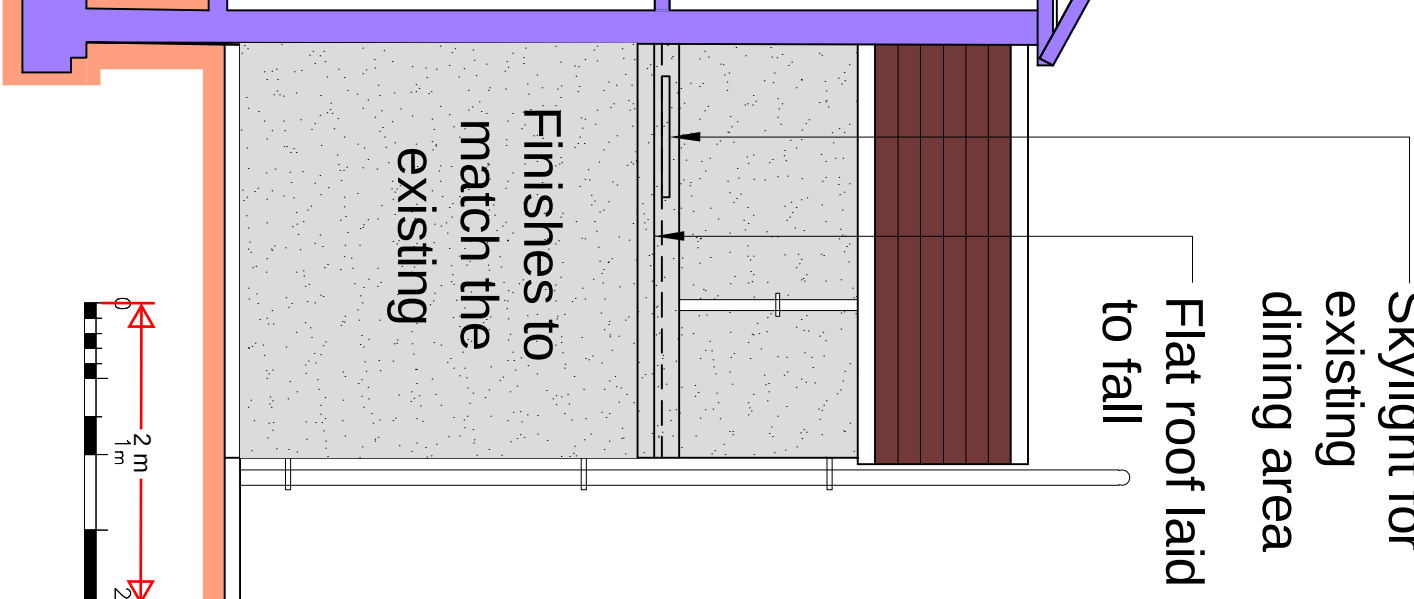

Permitted Development		Job Title		26 Hermitage Road Higham ME3 7DB	
IMPERIAL		SALES & MARKETING		07940121222	
P1		ISSUED TO PLANNING		Date	
Rev		Date		Rev	
Scale		1:50 @ A1		Job No.	
51-1000-989		S03		P1	