
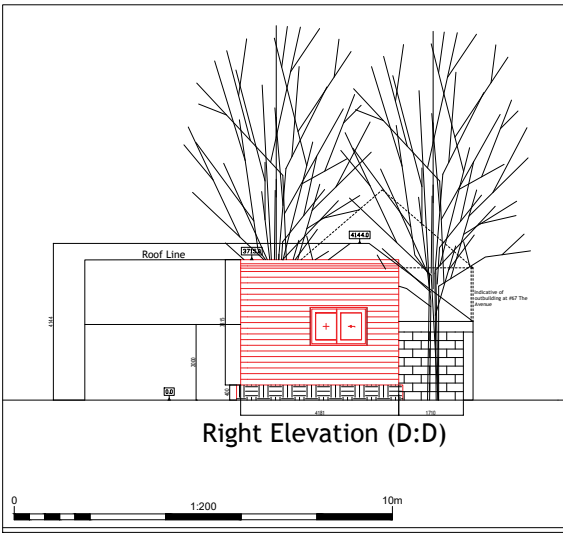
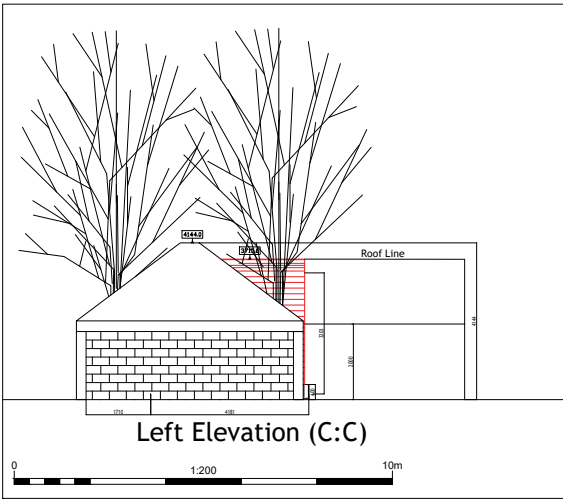
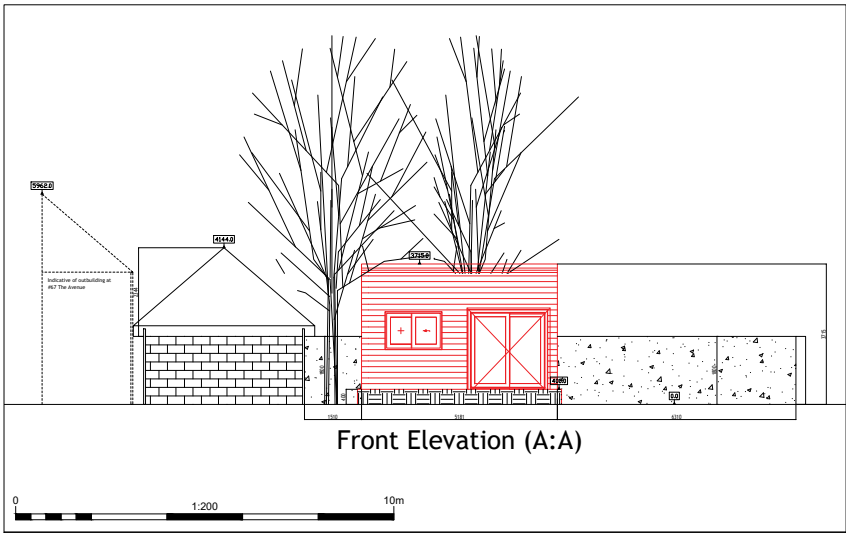
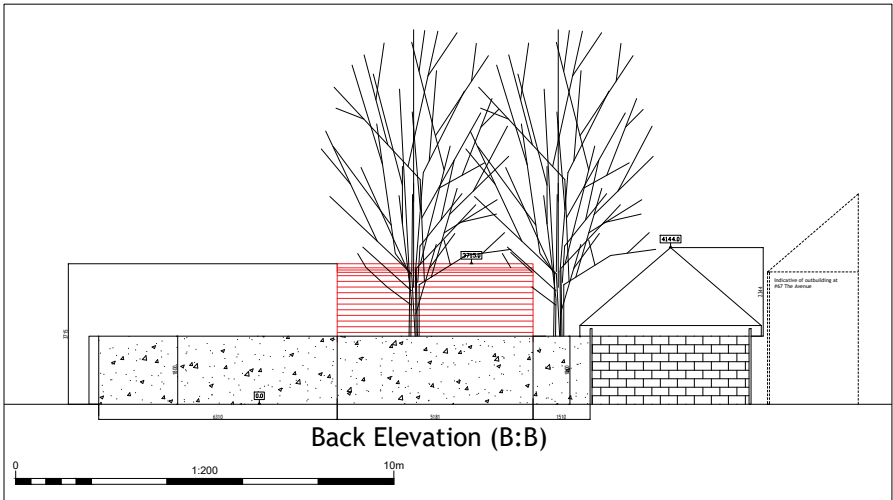


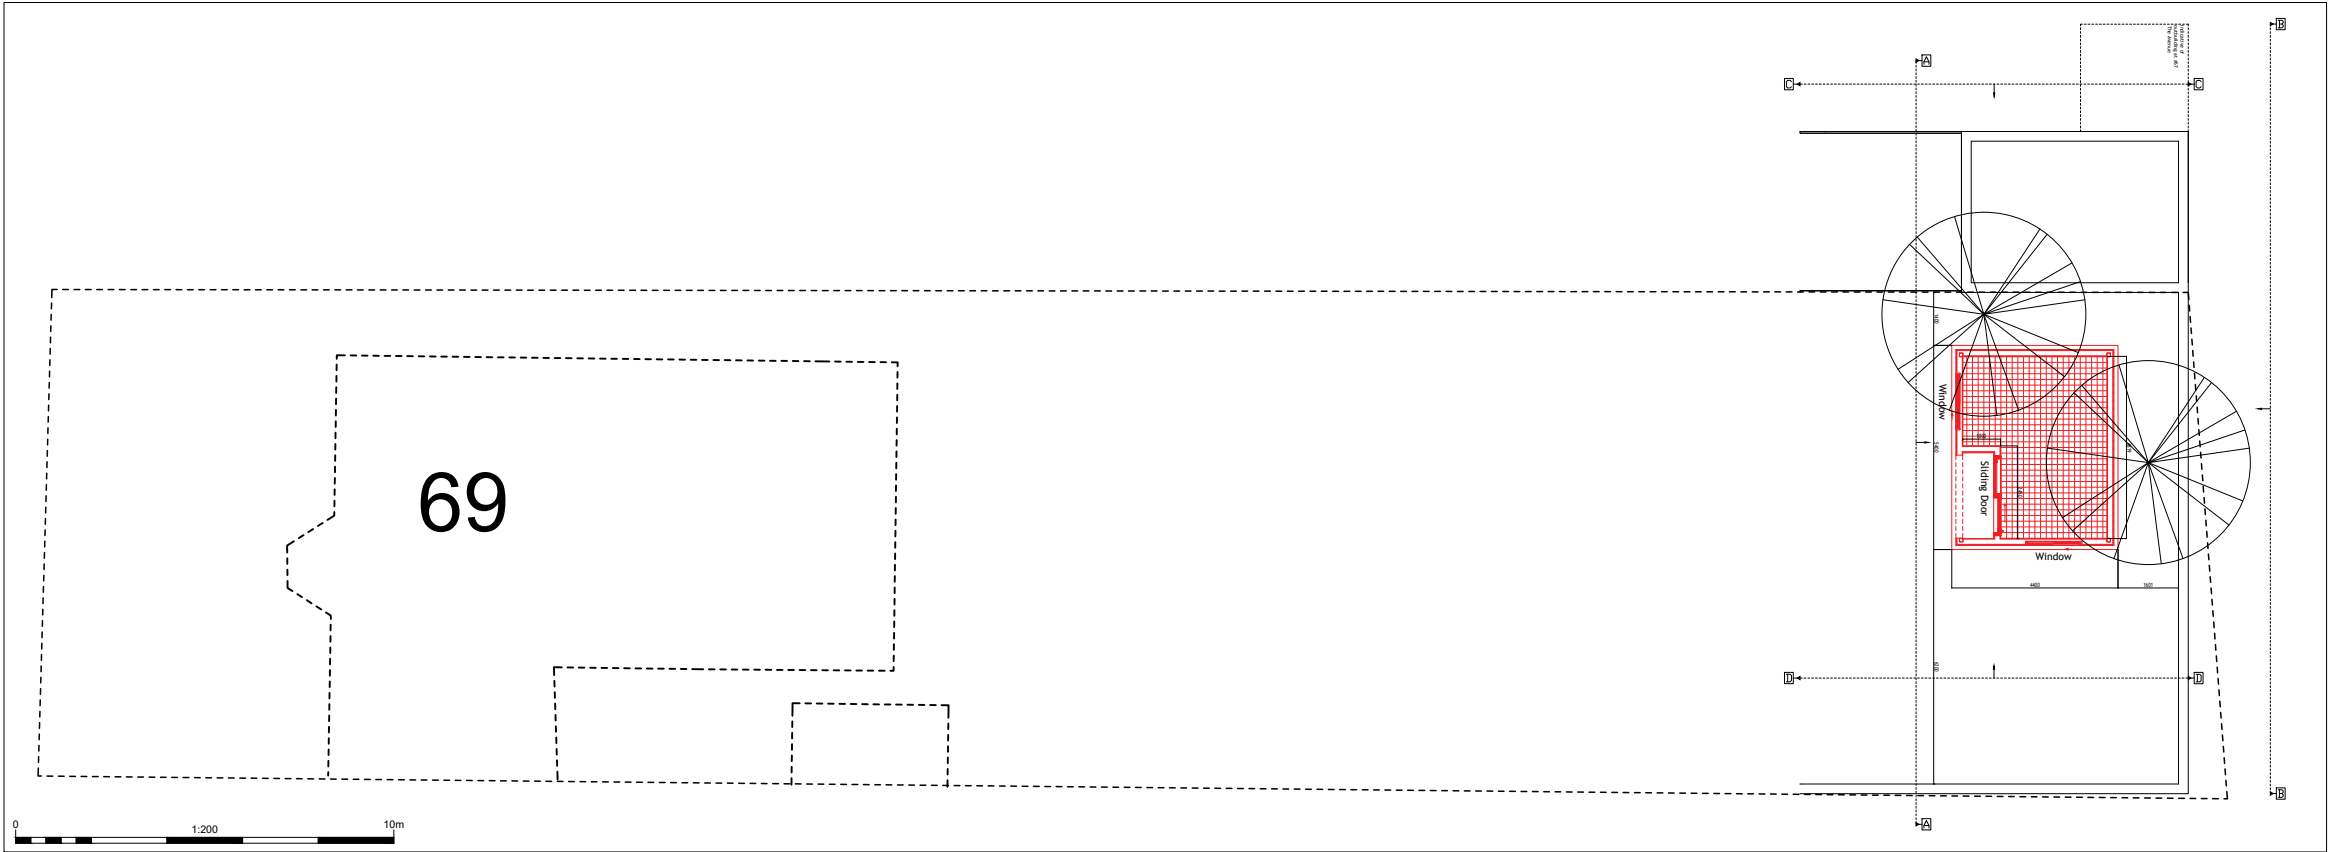

Notes:

TQ6473 564125 564150 564175 564200 564225 TQ6473

173413 173400 173375 173350 173325 173320 TQ6473

0 25 metres

CLIENT: Martin Lucas

ARCHITECT: Martin Lucas

SITE: 69 The Avenue

TITLE: Proposed outbuilding

SCALE AT A3: 1:200	DATE: 14/07	DRAWN: 14/07	CHECKED: 14/07
PROJECT NO: 001	DRAWING NO: PRD_69TA_001		REVISION: 001