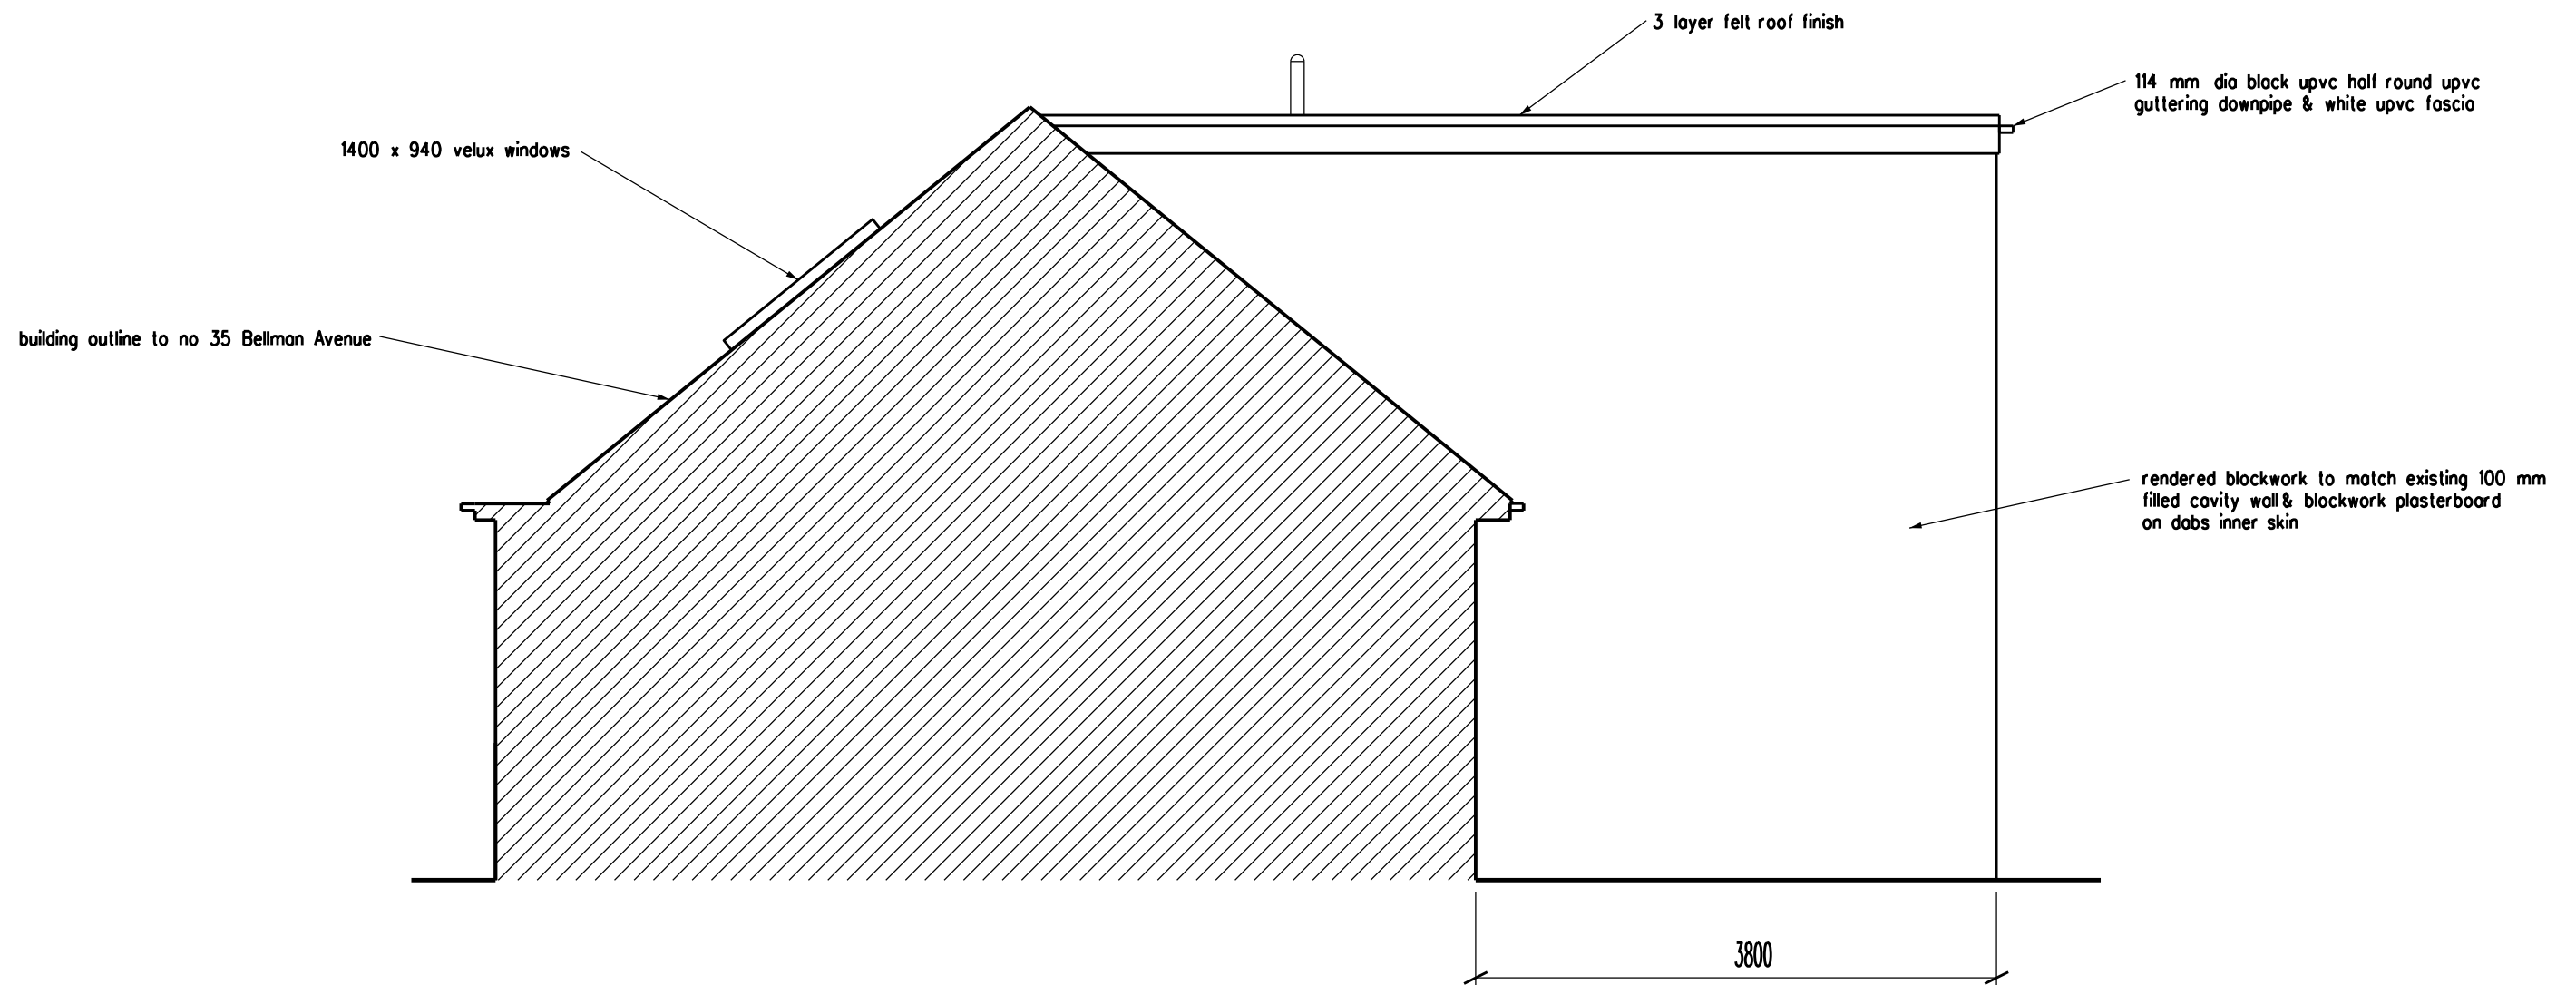


ARCHITECT TAARCHITECTS 11 JOYDENS WOOD ROAD BEXLEY KENT DA5 2HS Tel 07905 130591 ta140256@googlemail.com	JOB PROPOSED GROUND FLOOR REAR & LOFT EXTENSION AT 33 BELLMAN AVENUE GRAVESEND DA12 1RF	DRAWING PROPOSED SIDE ELEVATION FACING No 35 BELLMAN AVENUE	
		SCALE 1:50 AT A3	DATE OCT 2024
		DRAWING NO. BT/09	