


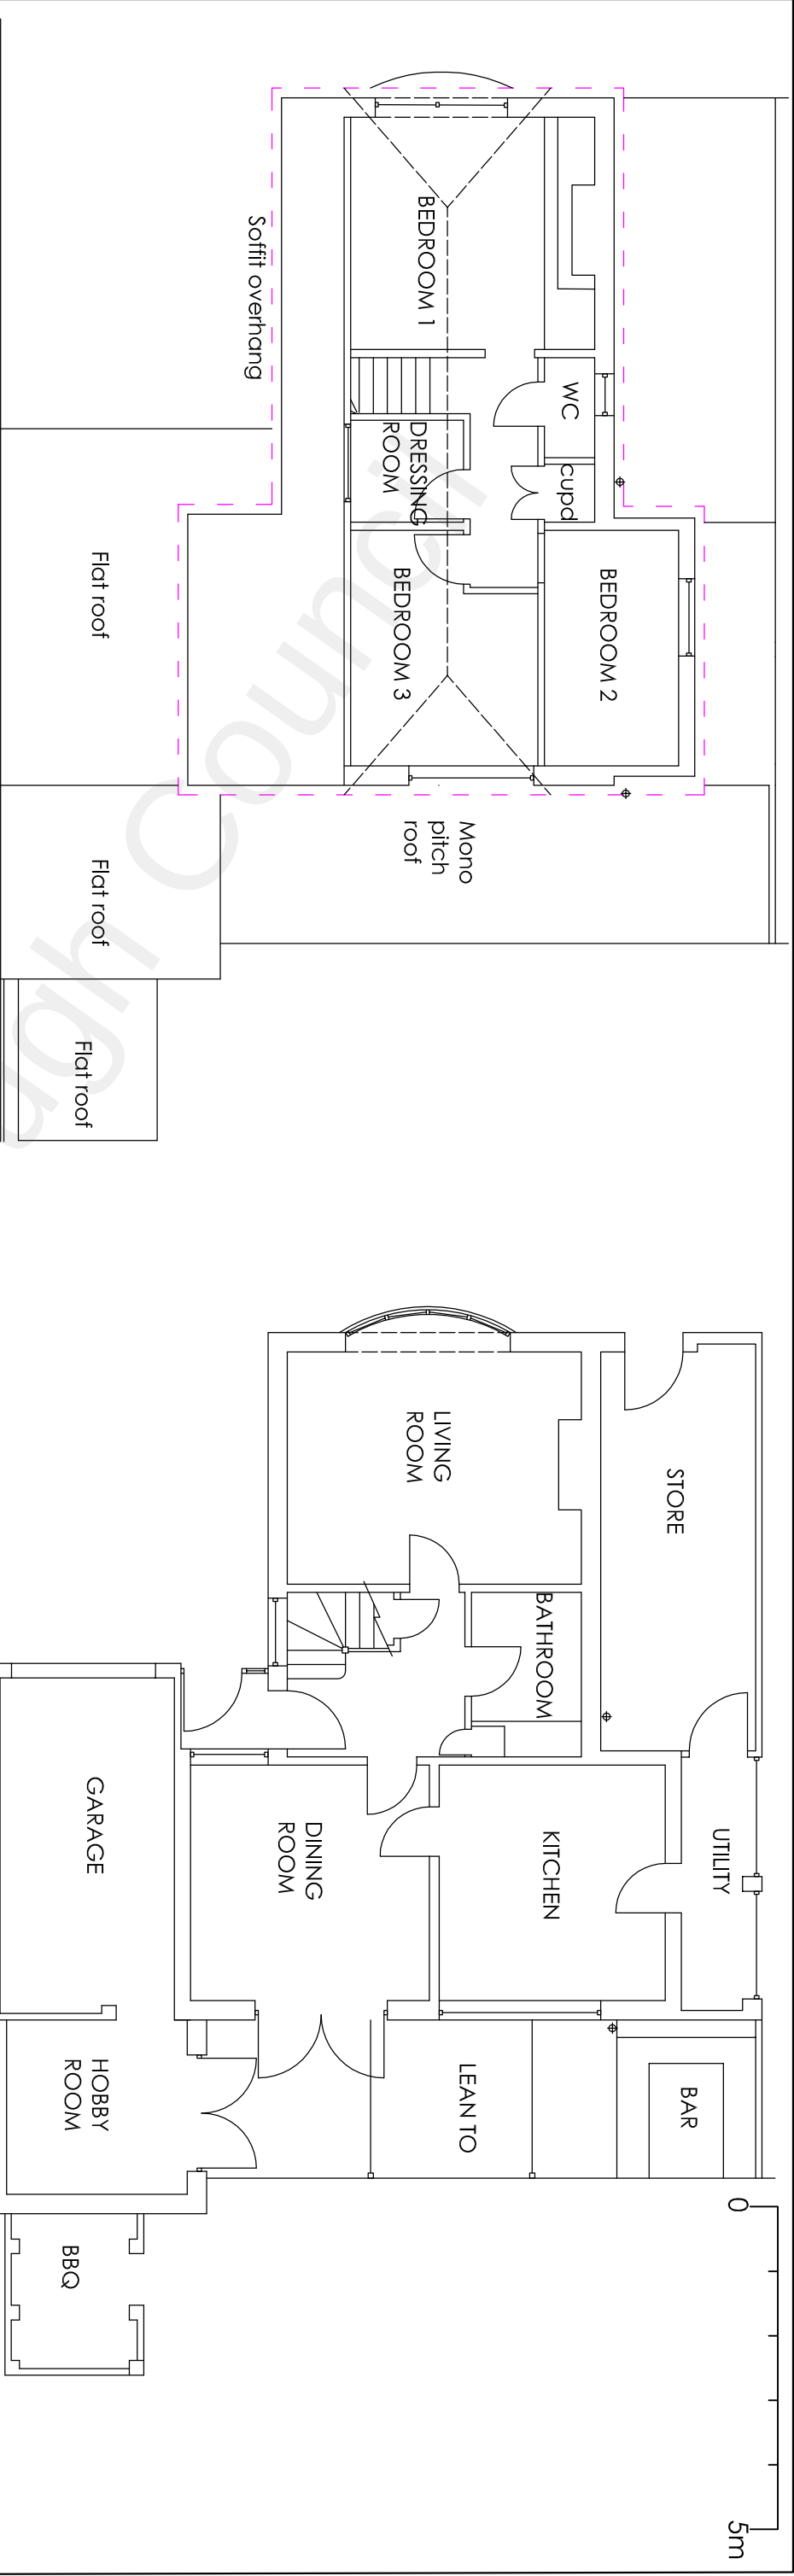

Project		77 Hever Court Road Gravesend Kent DA12 5EG		Convert Garage, Rear Single Storey Extension and Extend Side First Floor Dormer	
Drawing Title		Site Map and Existing GF & FF plans			
Rev		Description		Date	
HC		June 2022		1:100 1:1250	
H Channa		Picarons Maidstone Road Platt Kent TN15 8LB		Tel: 07828277909 E-mail: hchanna@tiscali.co.uk	
Scale		Drawing No.		77HCR/A3/O1	