


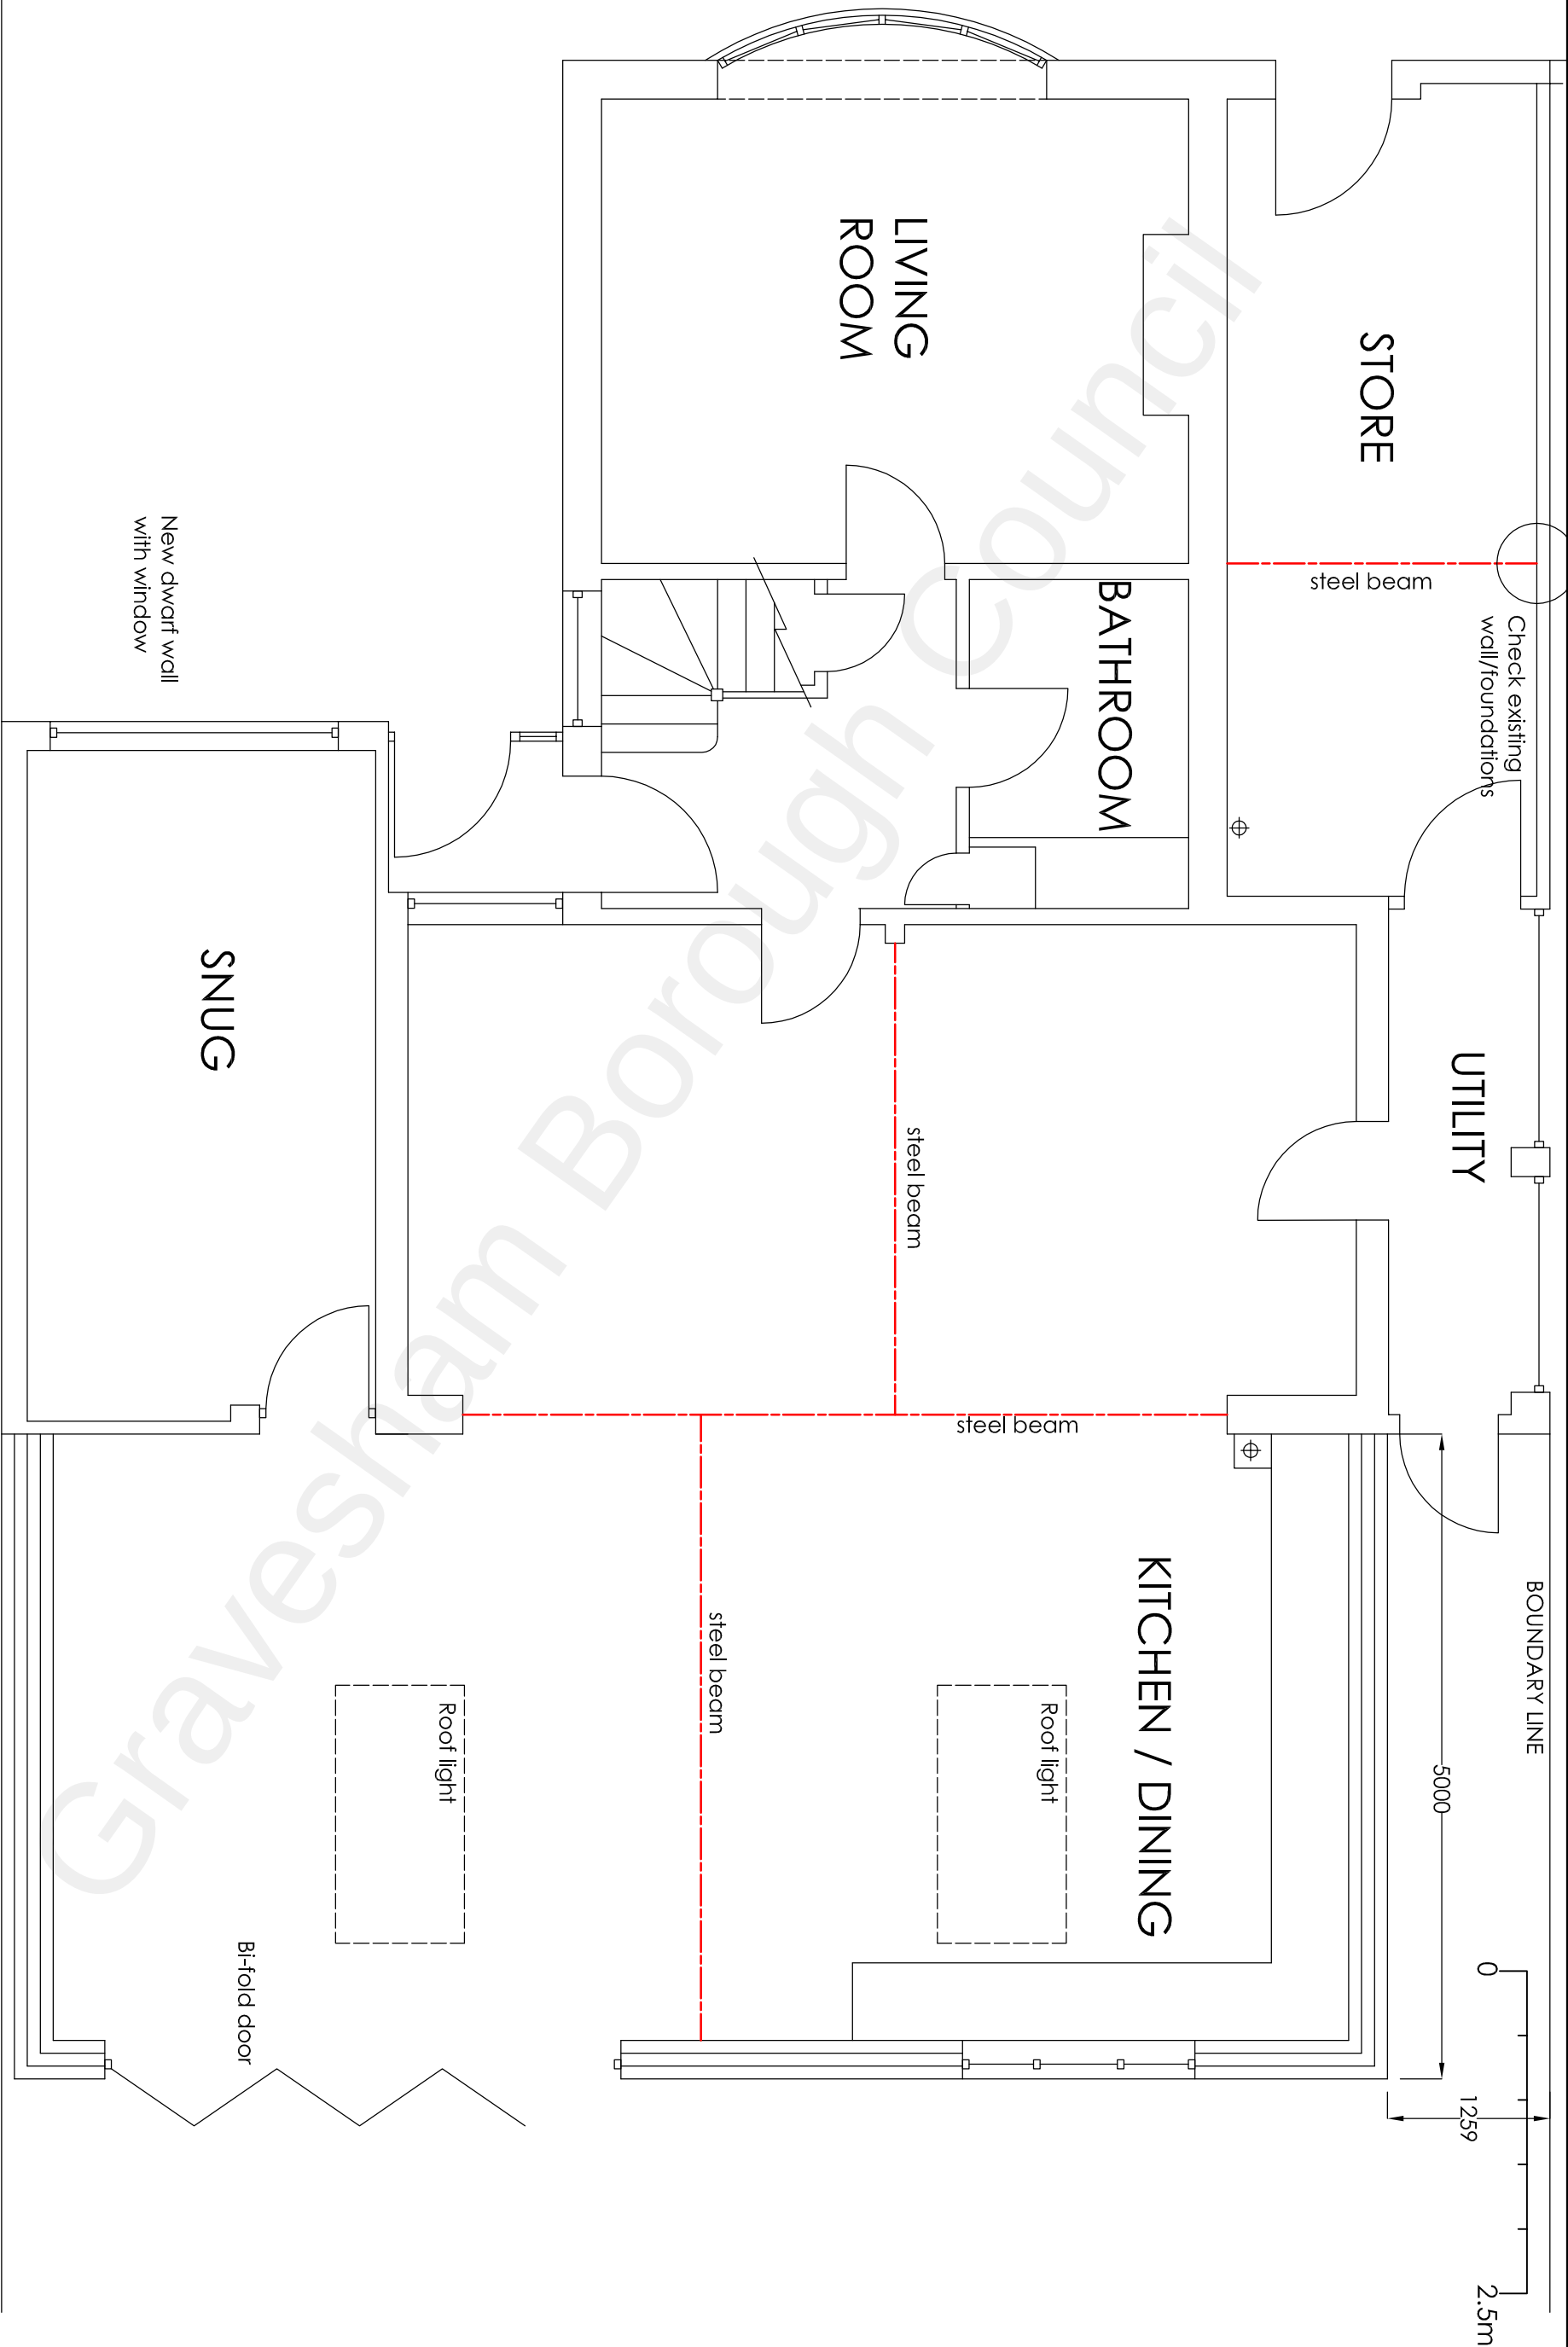

Project		77 Hever Court Road Gravesend Kent DA12 5EG	
		Convert Garage, Rear Single Storey Extension and Extend Side First Floor Dormer	
Drawing Title		Proposed Ground Plan	
Rev		Description	Date
Drawn	Date	Scale	Drawing No.
HC	June 2022	1:50	77HCR/A3/O2
H Channa			
Picaroons Maidstone Road Platt Kent TN15 8LB			
Tel: 07828277909 E-mail: hbchanna@tiscali.co.uk			