


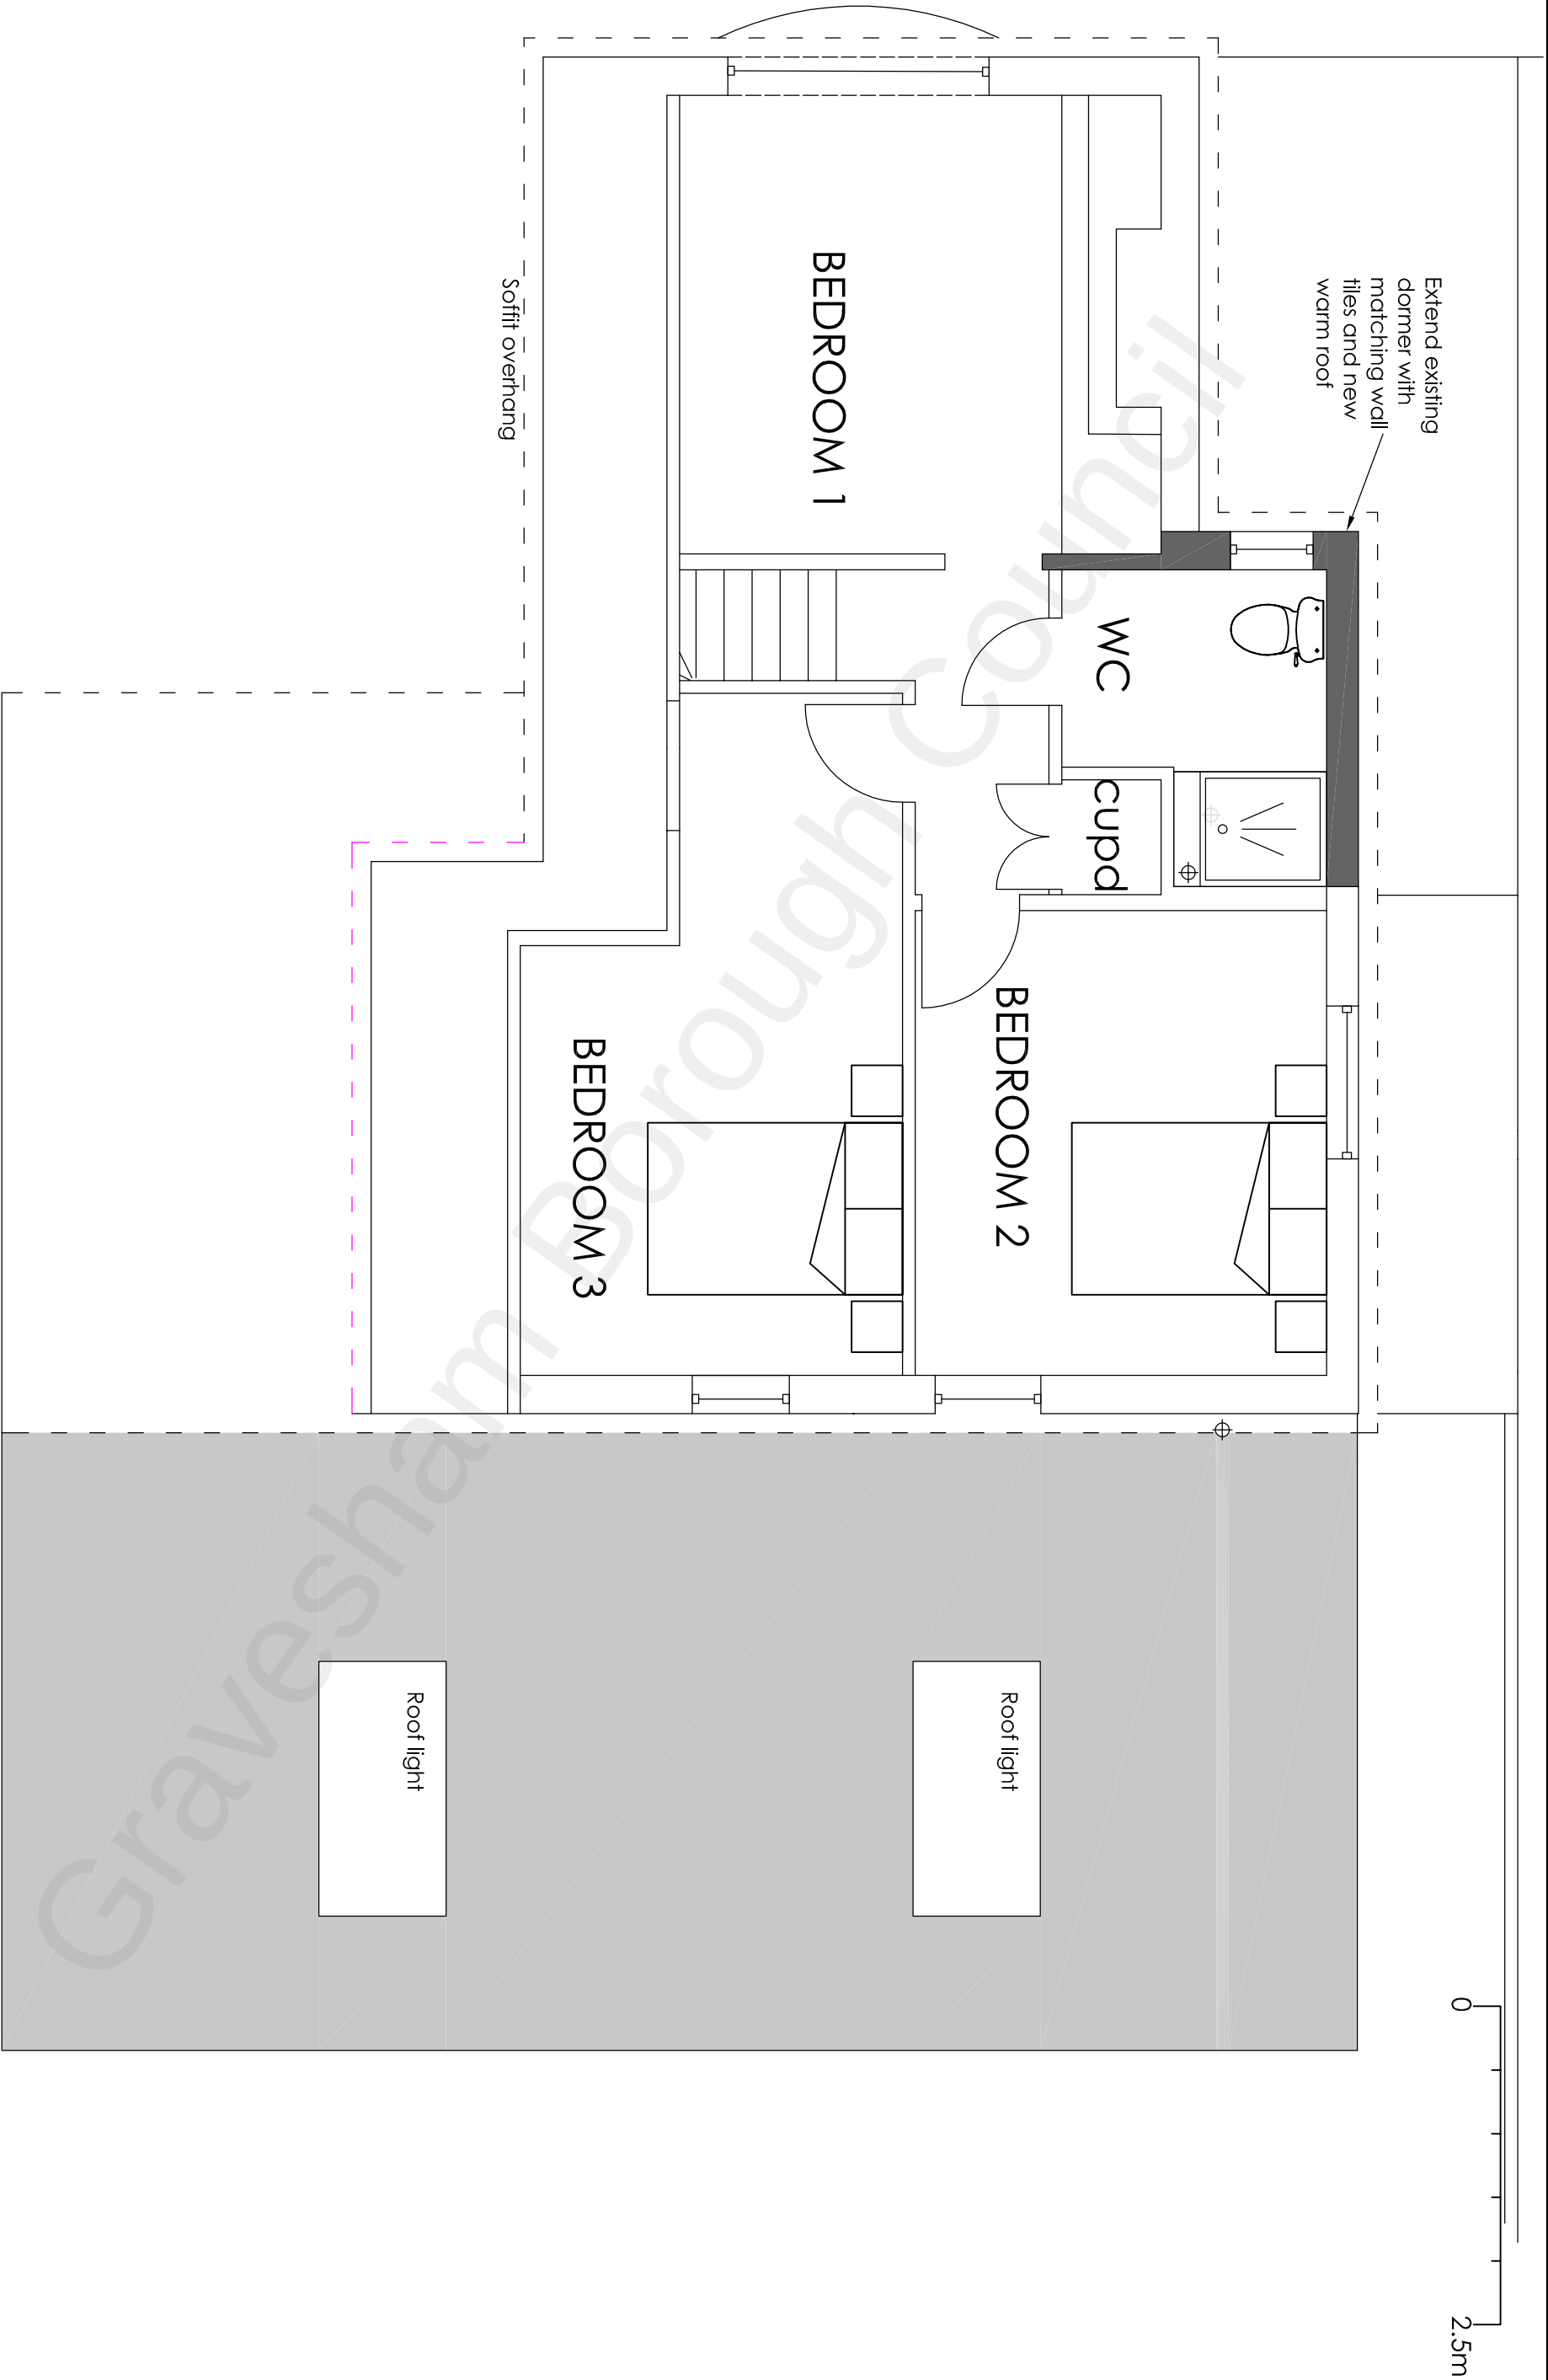

Project		77 Hever Court Road Gravesend Kent DA12 5EG Convert Garage, Rear Single Storey Extension and Extend Side First Floor Dormer			H Channa Picaroons Maidstone Road Platt Kent TN15 8LB Tel: 07828277909 E-mail: hbchanna@tiscali.co.uk			
Drawing Title		Proposed First Plan						
Rev								
		Description			Date			
Drawn		Date		Scale		Drawing No.		
HC		June 2022		1:50		77HCR/A3/O3		