



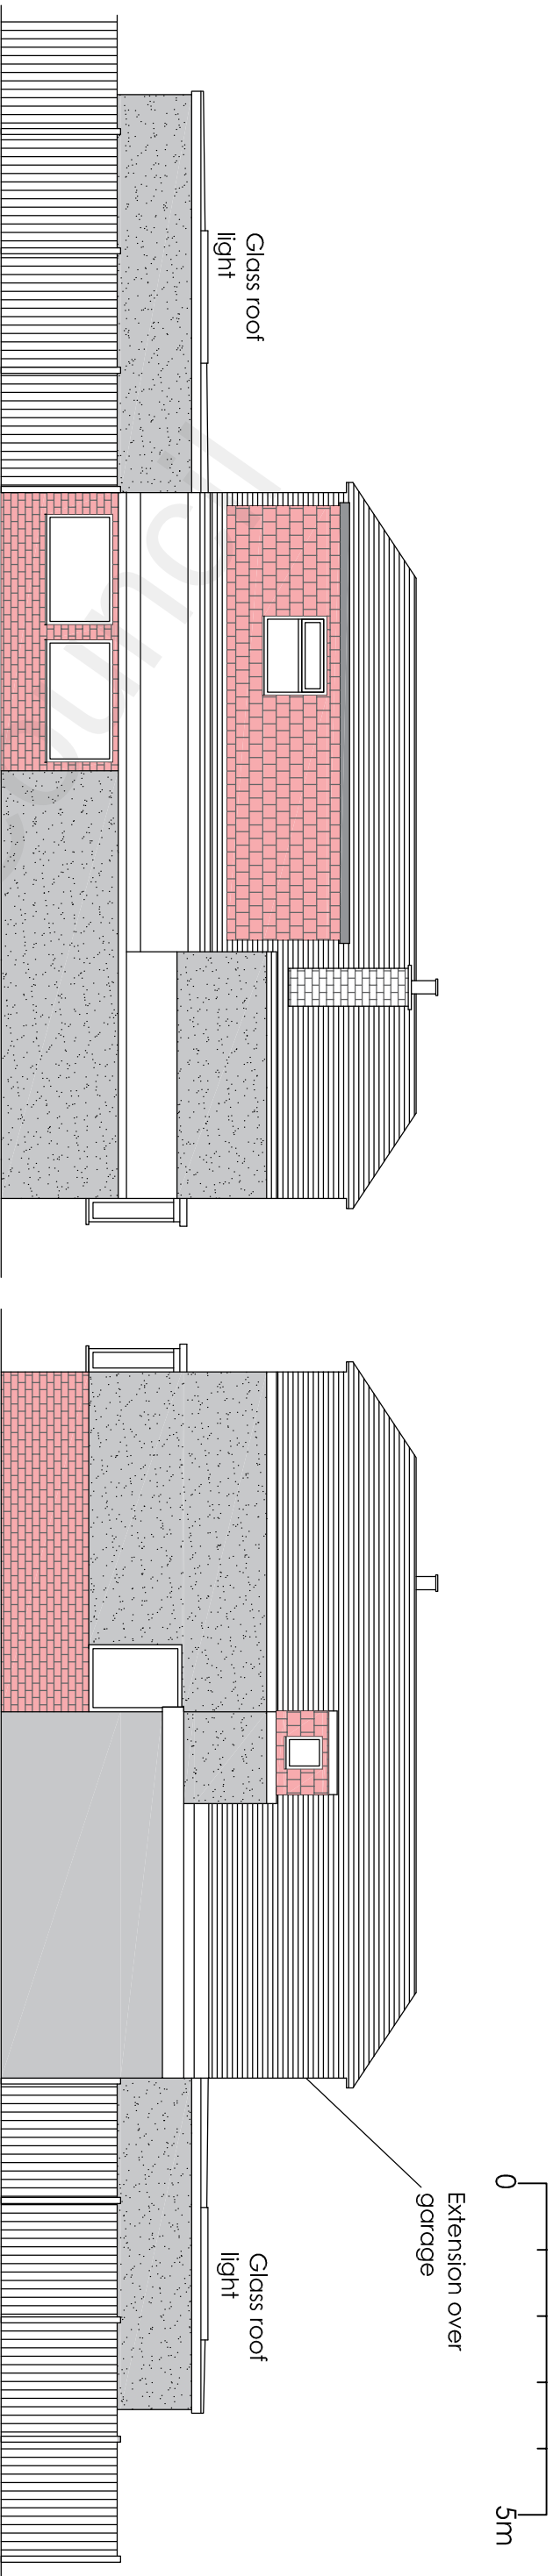

PROPOSED SIDE ELEVATION
view from No. 75

PROPOSED SIDE ELEVATION
view from No. 79

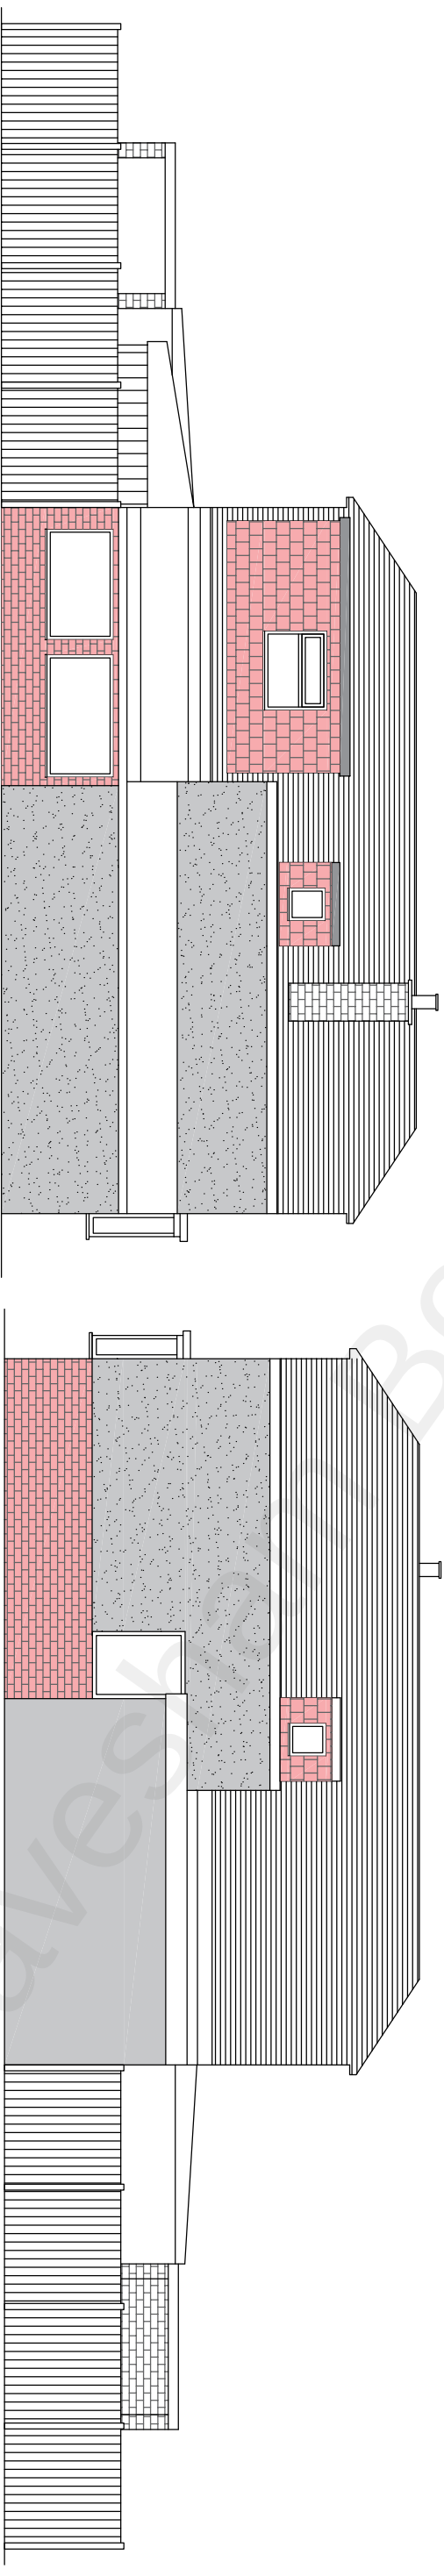

EXISTING SIDE ELEVATION
view from No. 75

EXISTING SIDE ELEVATION
view from N.79

Project		77 Hever Court Road Gravesend Kent DA12 5EG		Convert Garage, Rear Single Storey Extension and Extend Side First Floor Dormer	
Drawing Title		Existing and Proposed Side Elevations		Rev	
Description		Date		Drawn	
Date		June 2022		Scale	
HC		1:100		Drawing No.	
77HCR/A3/O5		H Channa		Picarons Maidstone Road Platt Kent TN15 8LB	
Tel: 07828277909 E-mail: hbechanna@tiscali.co.uk					