


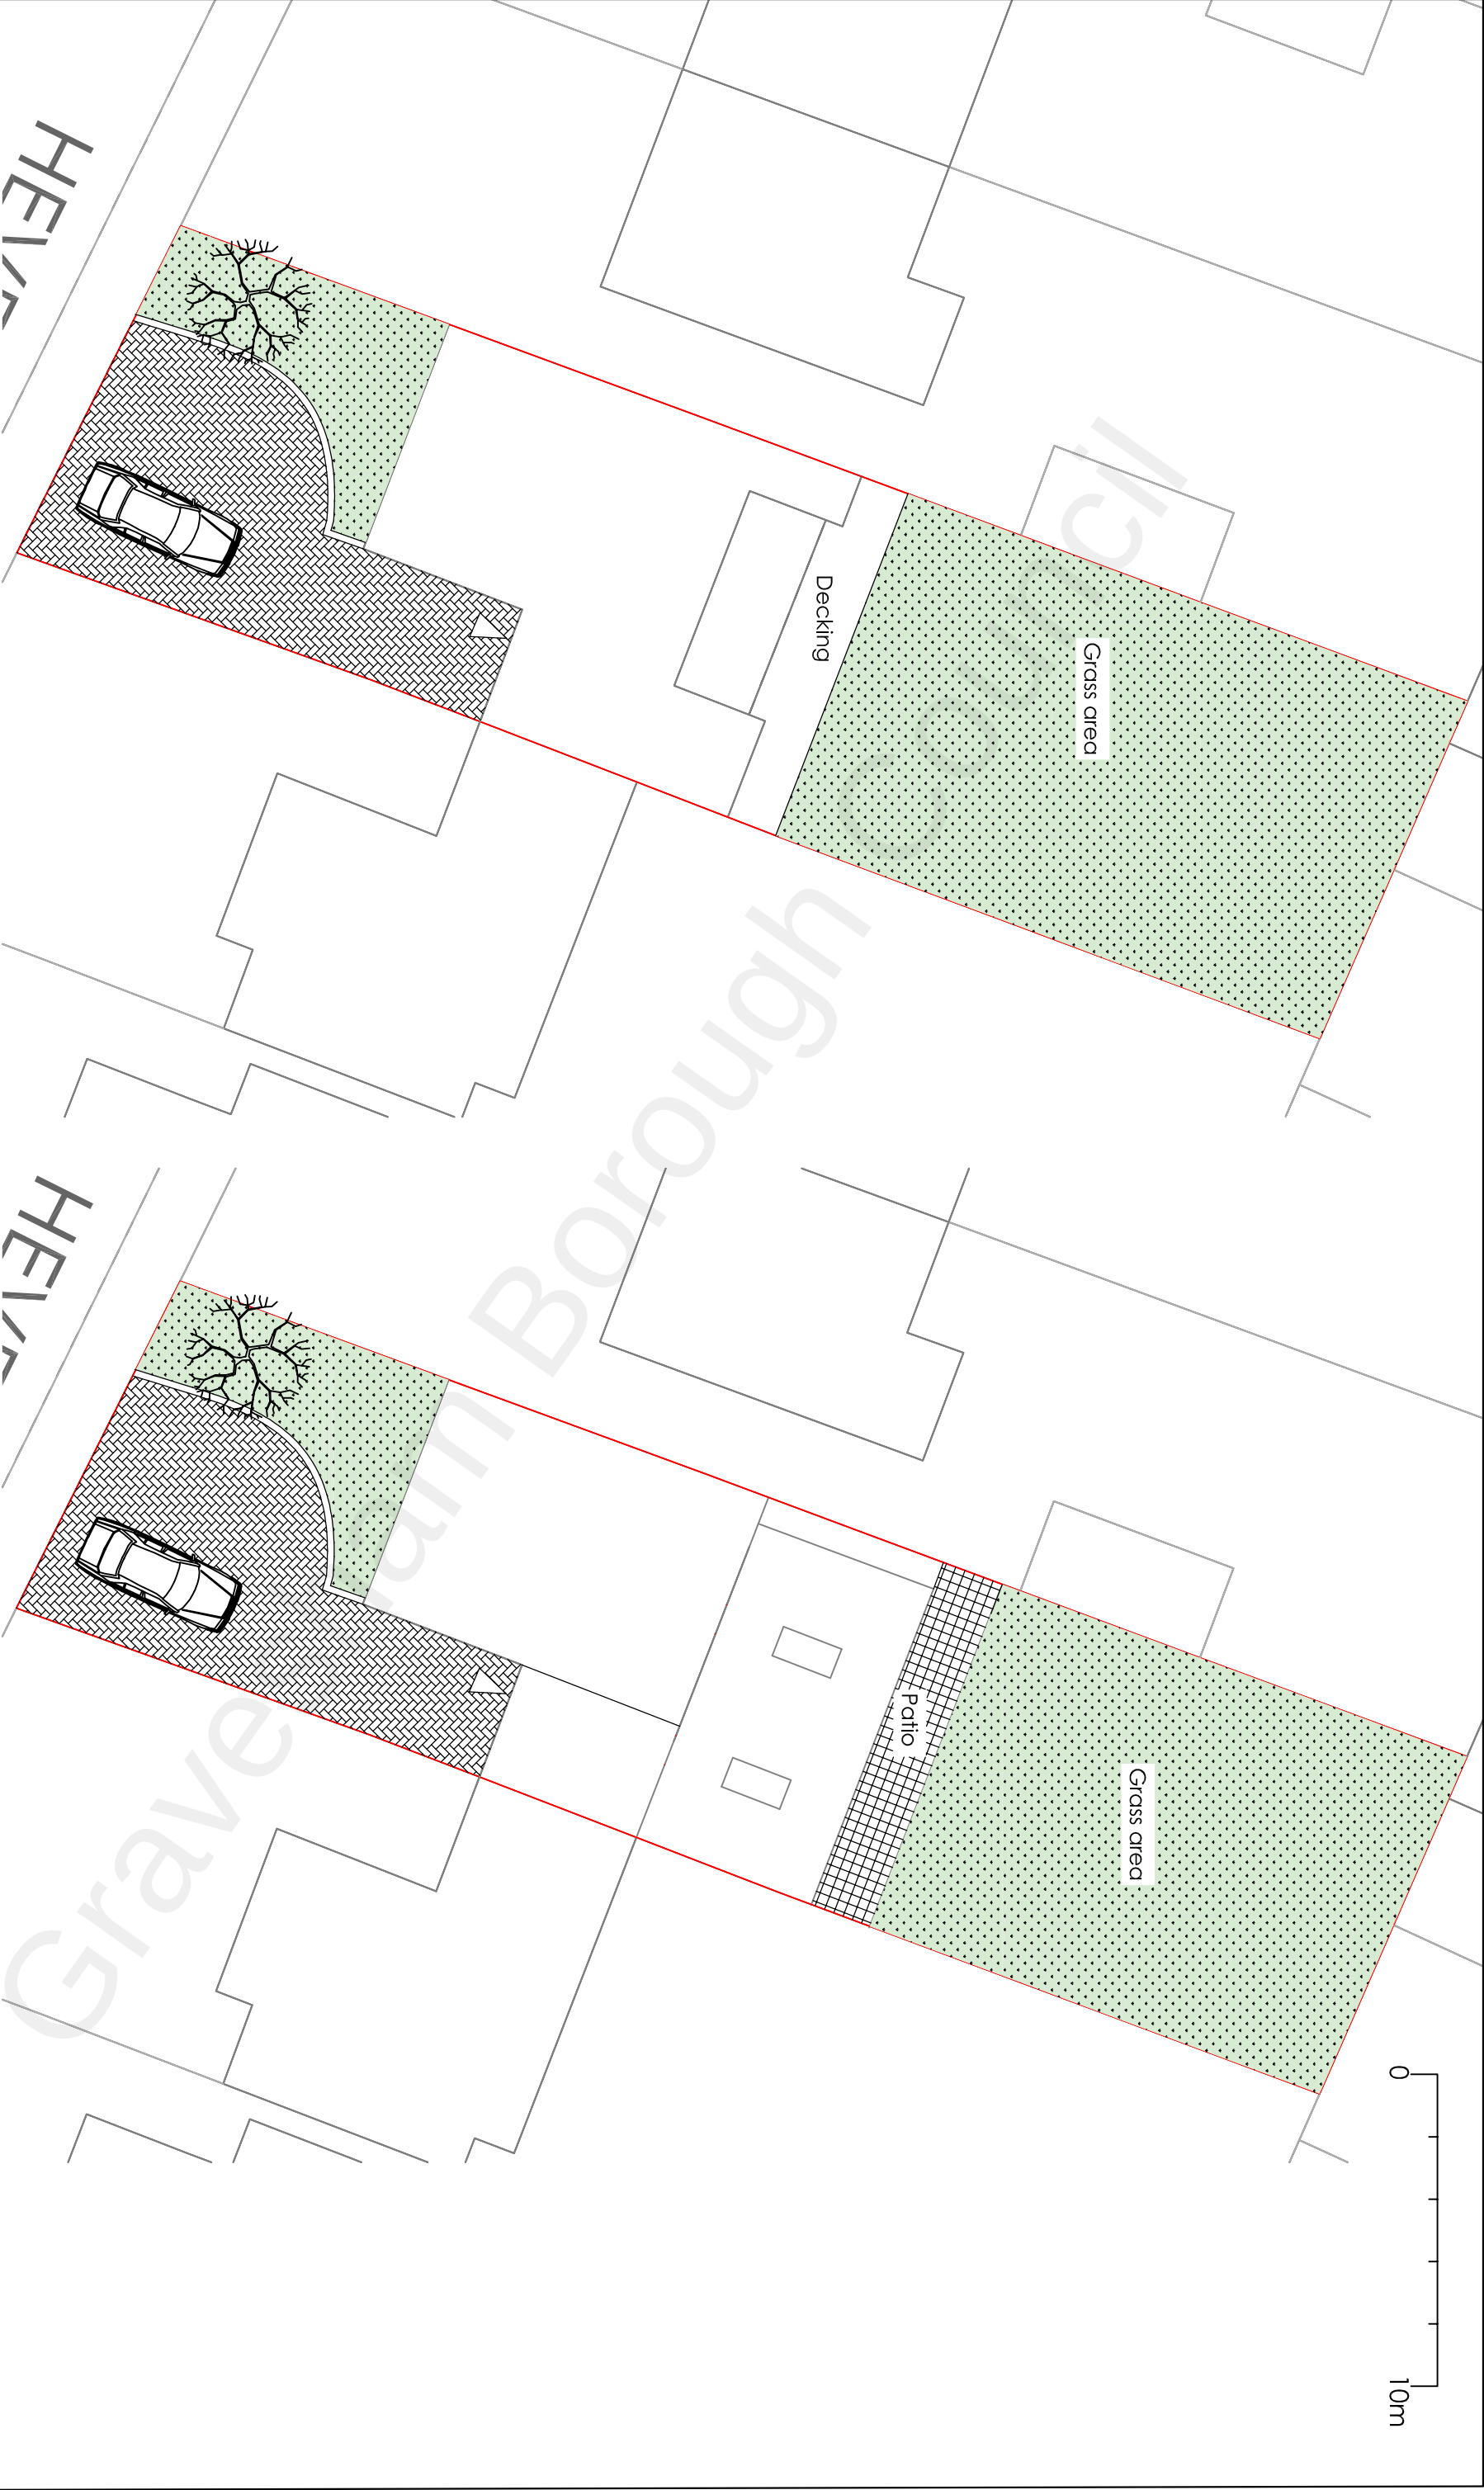

Project				77 Hever Court Road Gravesend Kent DA12 5EG			
				Convert Garage, Rear Single Storey Extension and Extend Side First Floor Dormer			
Drawing Title				Existing and Proposed Block Plans			
Rev		Description		Date		Drawn	
						HC	
						June 2022	
						Scale	
						1:200	
						Drawing No.	
						77HCR/A3/06	

H Channa

Picaroons Maidstone Road Platt Kent TN15 8LB

Tel: 07828277909 E-mail: hbechanna@tiscali.co.uk