


REVISIONS

Rev. Note. Date By
P1 Minor amendments following client comments 22.10.2024 KY

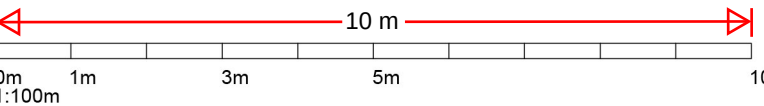

Proposed Southern Elevation
1:100@A1



Proposed Western Elevation
1:100@A1

ON
ARCH
TECT
URE

McCARTHY STONE
Life, well lived

Project Title
**Proposed Retirement Living Plus
Development, Former Bowls Club
Gravesend**

Drawing Title
**Proposed Southern and
Western Elevations**
DESIGN FREEZE

Scale 1:100@A1 Date April 2024
Drawn PTW Checked DK
Drawing No.
LSE-2821-03-AC-5501-P1

© McCarthy & Stone Retirement Lifestyles Limited
All rights reserved. The reproduction of all or any part of this
drawing/document and/or construction of any building or part of a building
or structure to which this drawing/document relates without the written
permission of the copyright owner is prohibited.

ALL DIMENSIONS TO BE CHECKED ON SITE. WORK TO FIGURED DIMENSIONS ONLY.
REPORT DISCREPANCIES TO THE ARCHITECT AT ONCE BEFORE PROCEEDING