


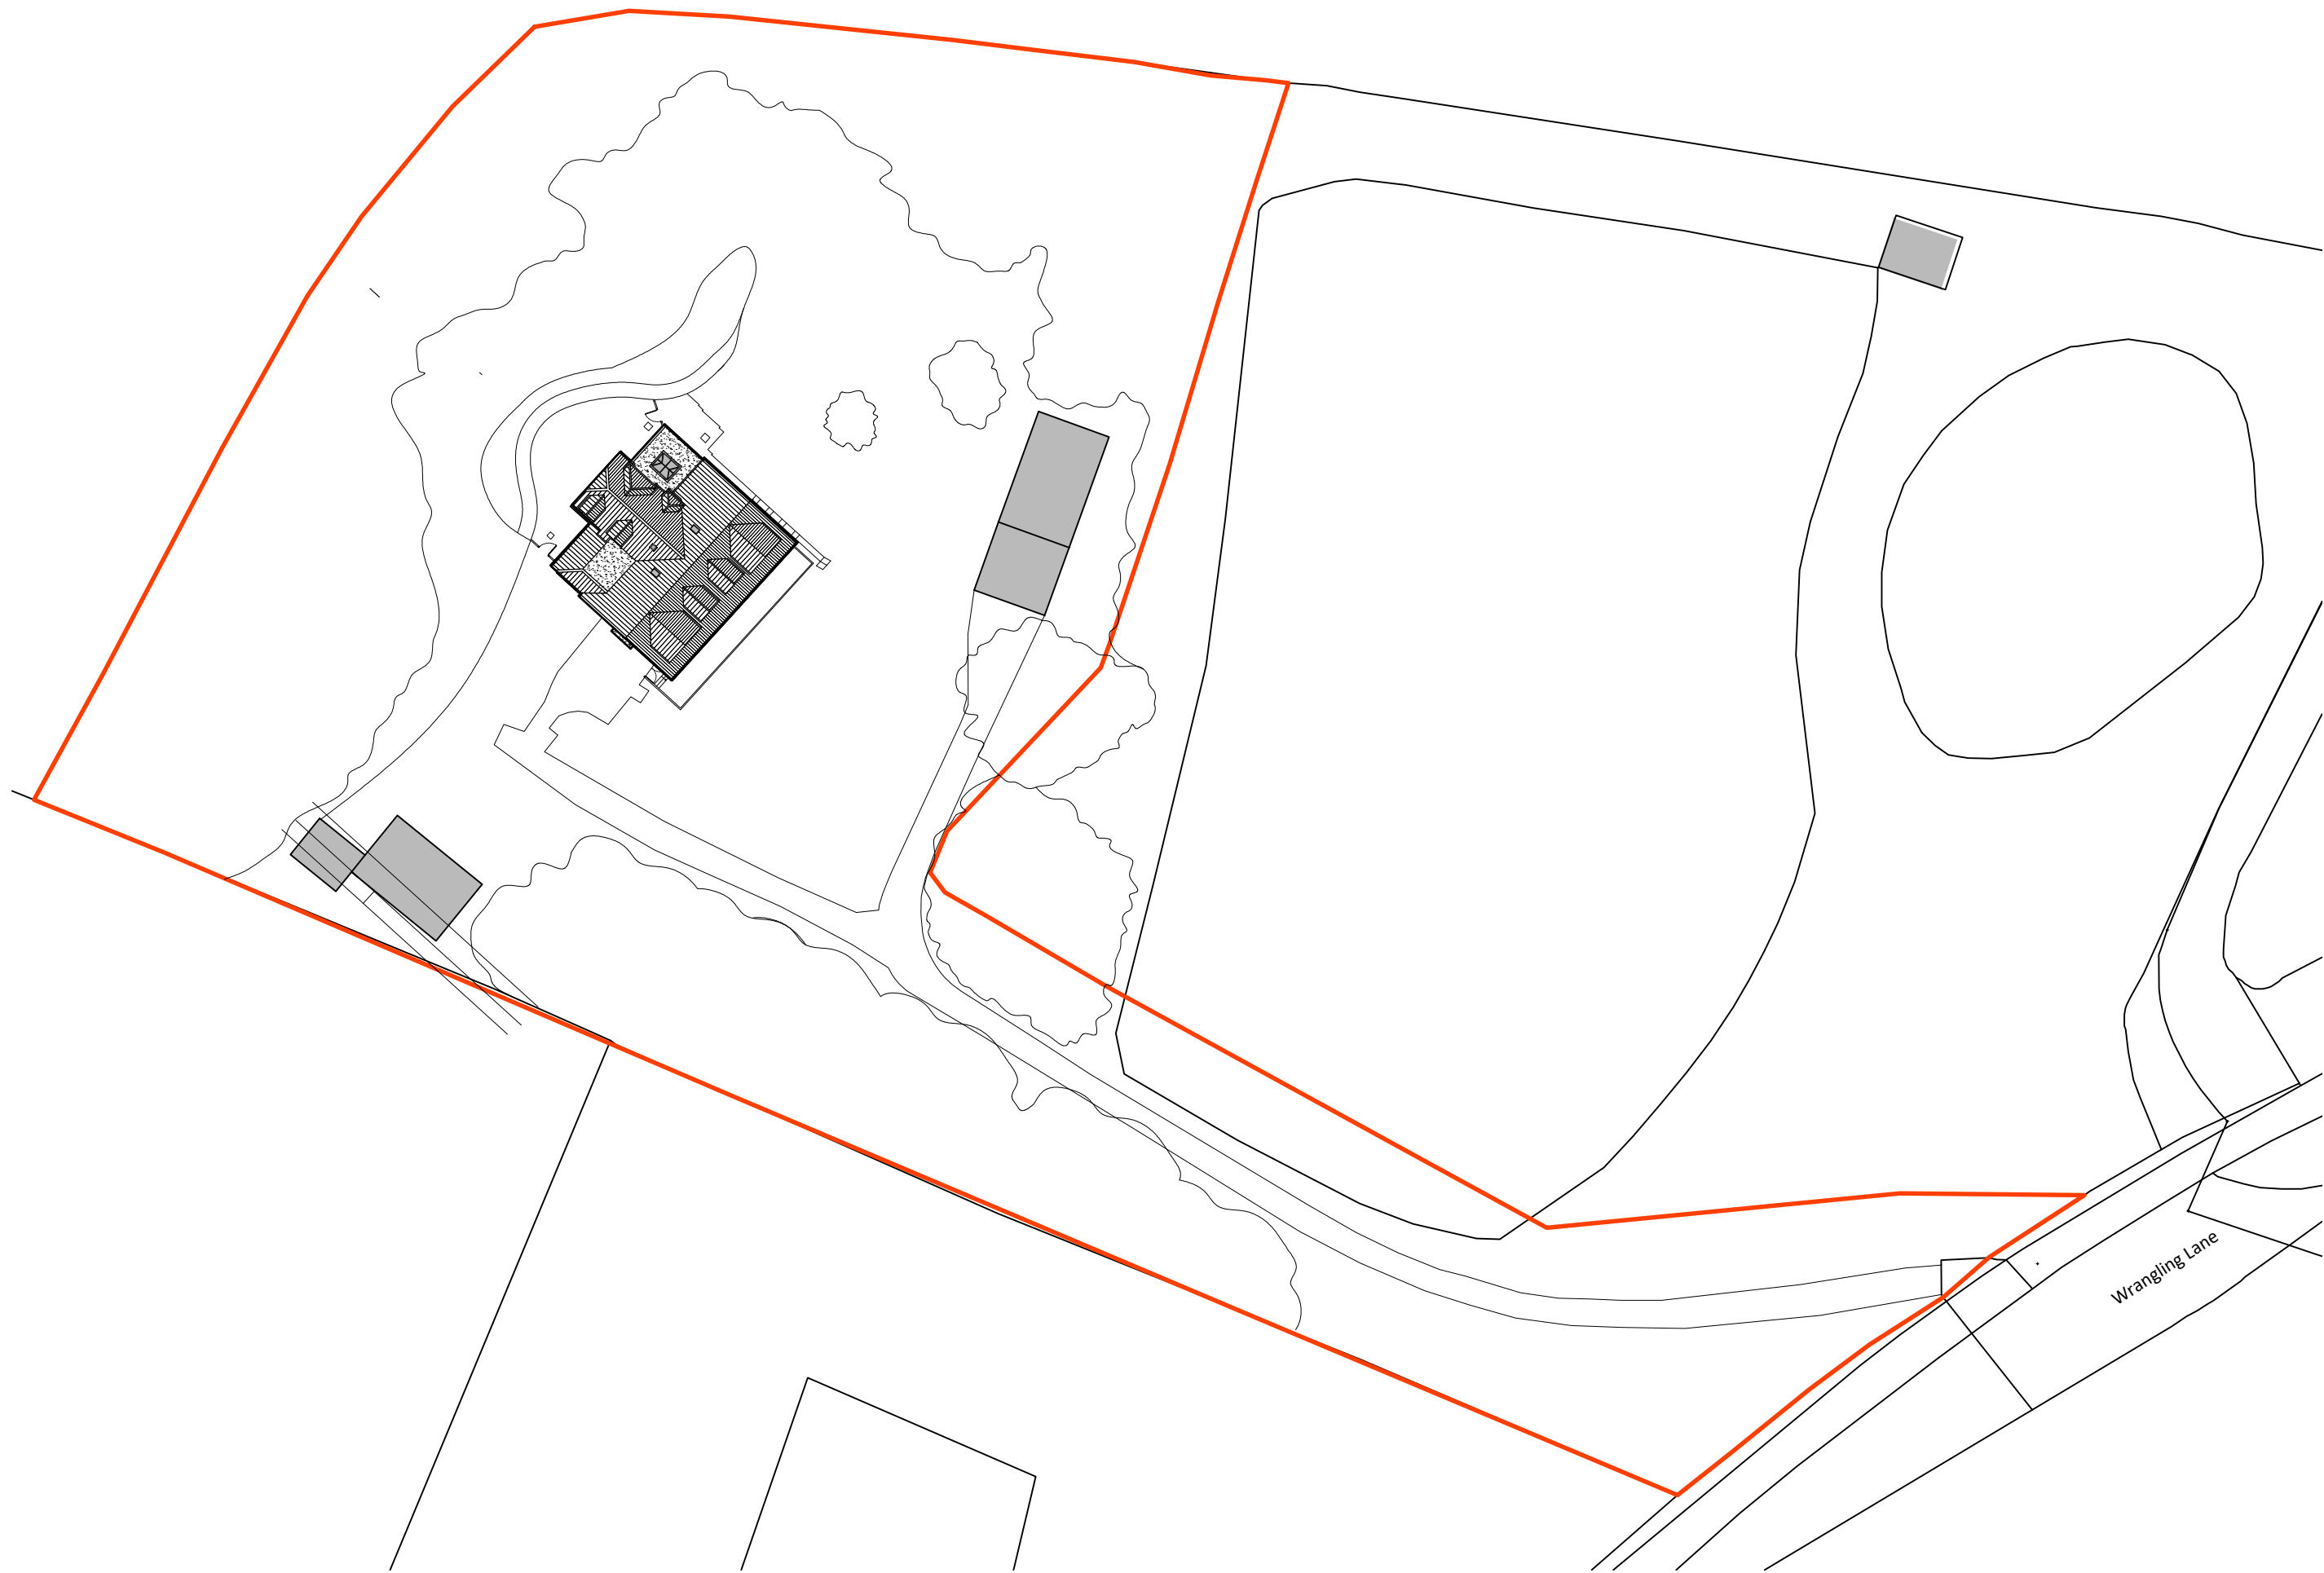

Proposed Block Plan
1:500



Graham Simpkin Planning

2 The Parade, Ash Road, Hartley
Longfield, Kent DA3 8BG
Tel: 01474 703705
www.grahamsimpkinplanning.co.uk
Email: webmail@grahamsimpkinplanning.co.uk

Project Title Valley View, Wrangling Lane, Luddesdown DA13 0XF		Job No 3871
Drawing Title Proposed Block Plan	Drawing No 06	Revision
Date 10.05.2023	Drawn by DA	Checked by SC
Scale 1:500 @ A2	Note	

051015202530

1:500metres

N