


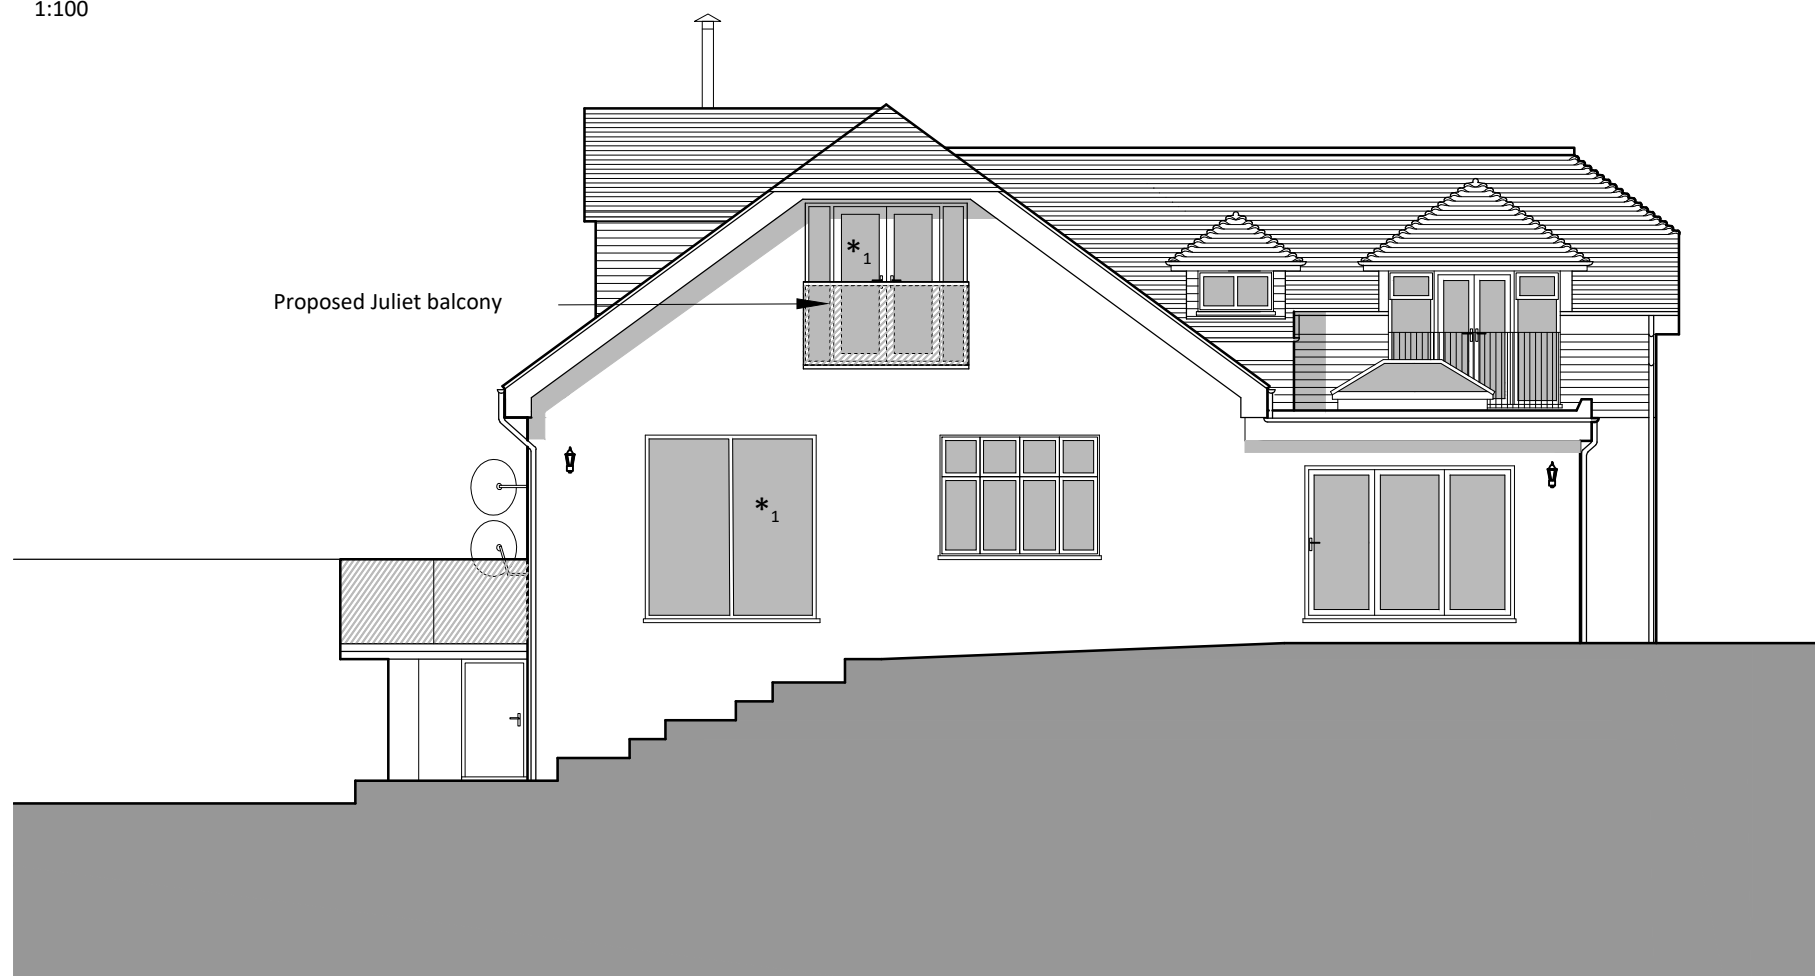


Proposed Side (South-West) Elevation
1:100



Proposed Side (North-East) Elevation
1:100



Proposed Rear (North-West) Elevation
1:100

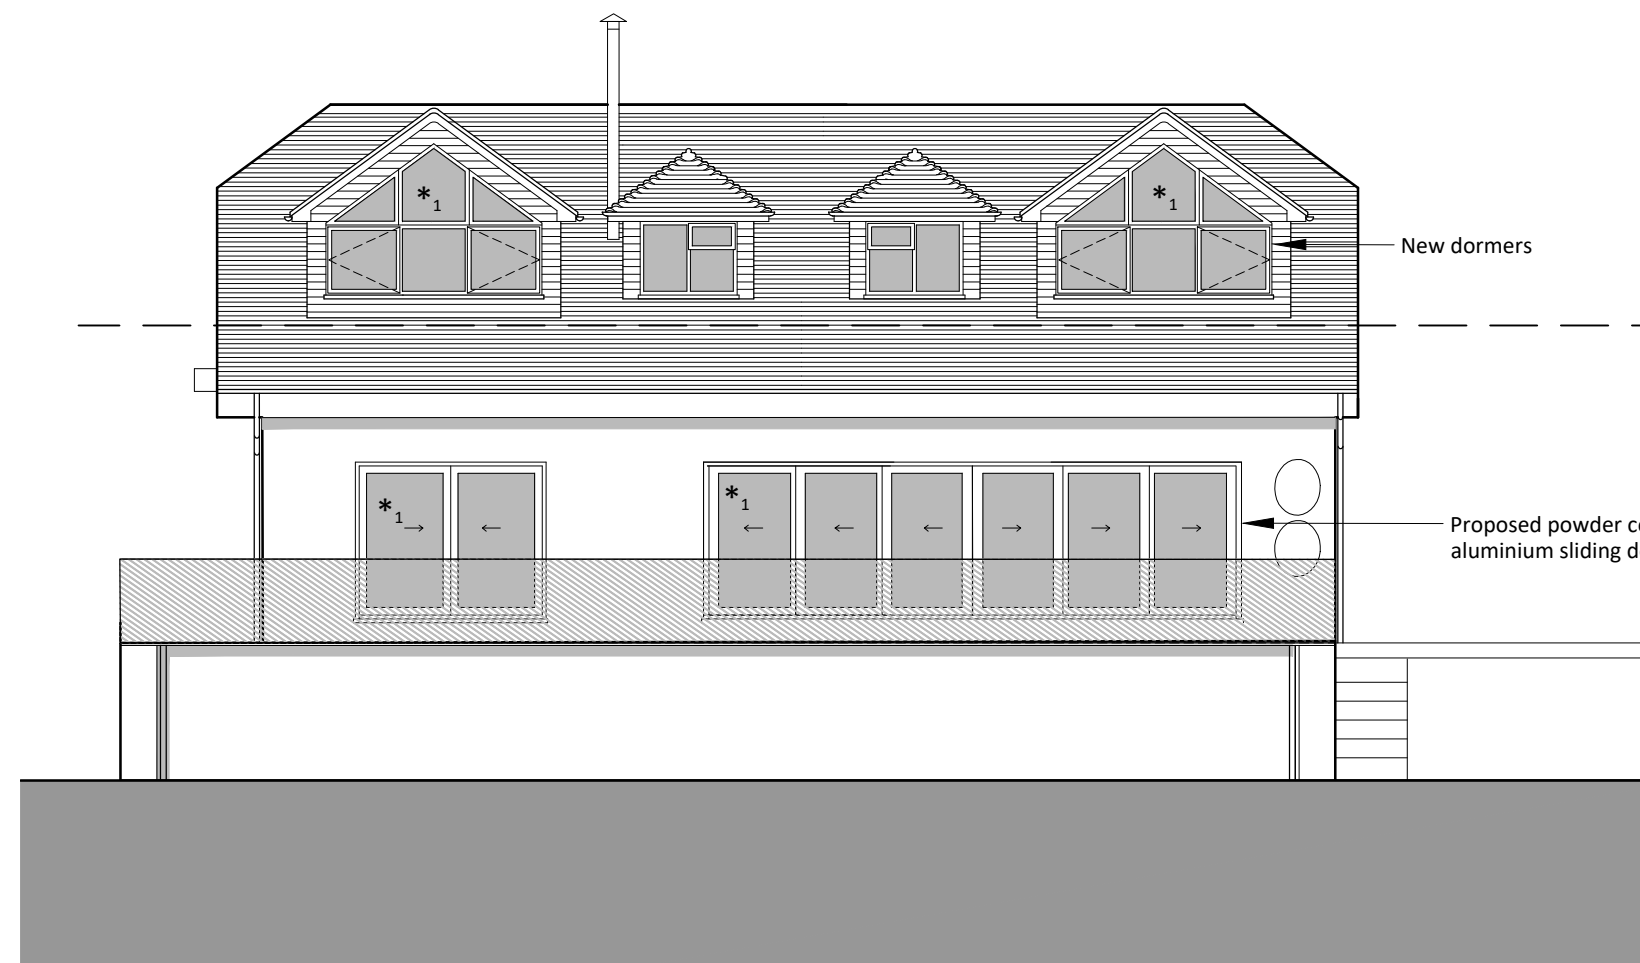

Proposed Front (South-East) Elevation
1:100

Note:
*₁ New external windows and doors to be thin framed powder coated aluminium (dark grey)
Existing external windows and doors to be re-coloured to match proposed



2 The Parade, Ash Road, Hartley
Longfield, Kent DA3 8BG
Tel: 01474 703705
www.grahamsimpkinplanning.co.uk
Email: webmail@grahamsimpkinplanning.co.uk

Project Title Valley View, Wrangling Lane, Luddesdown DA13 0XF		Job No 3871
Drawing Title Alternate Proposed Elevations with hip ends	Drawing No 11	Revision
Date 11.05.2023	Drawn by DA	Checked by SC
Scale 1:100 @ A2	Note	

0123456

1:100metres