




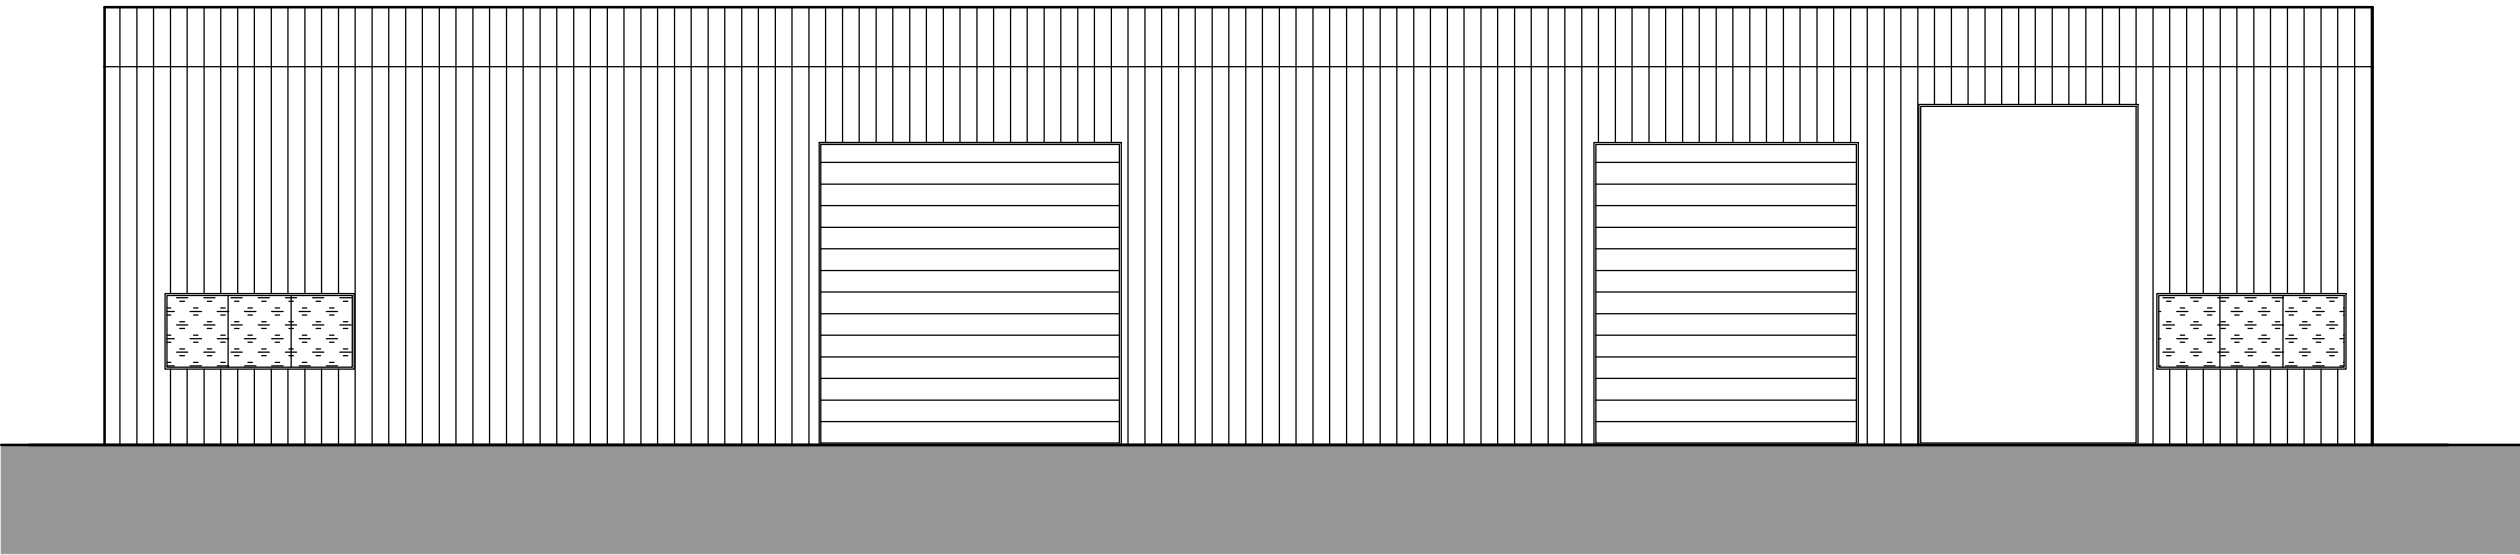


Existing Front (South-East) Elevation
1:100

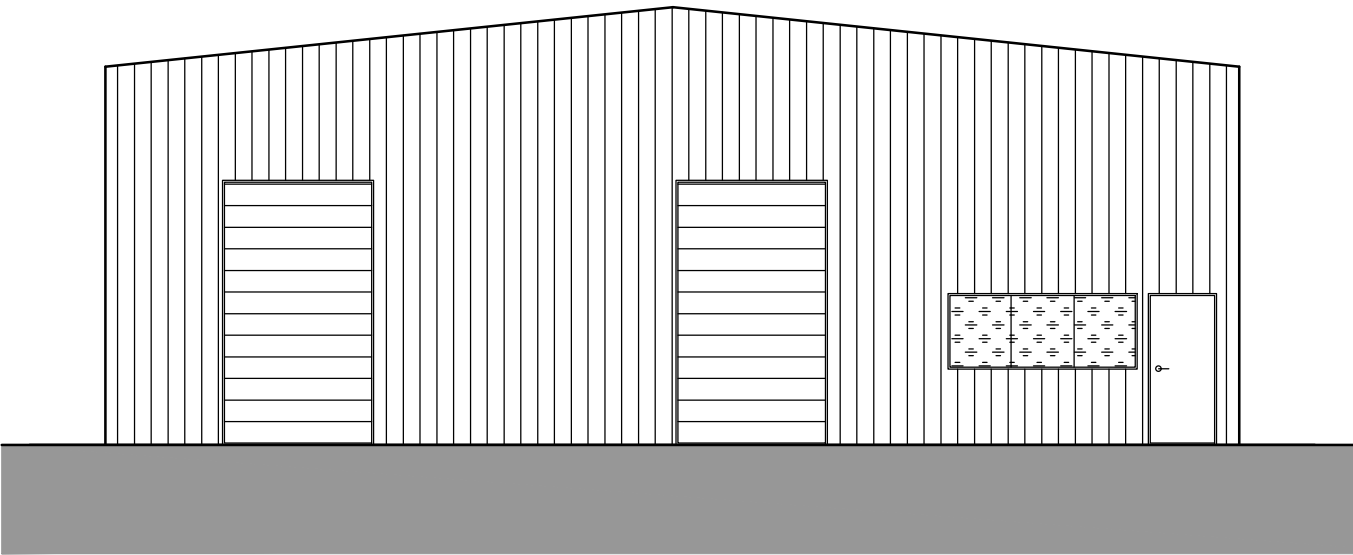

Existing Side (South-West) Elevation
1:100

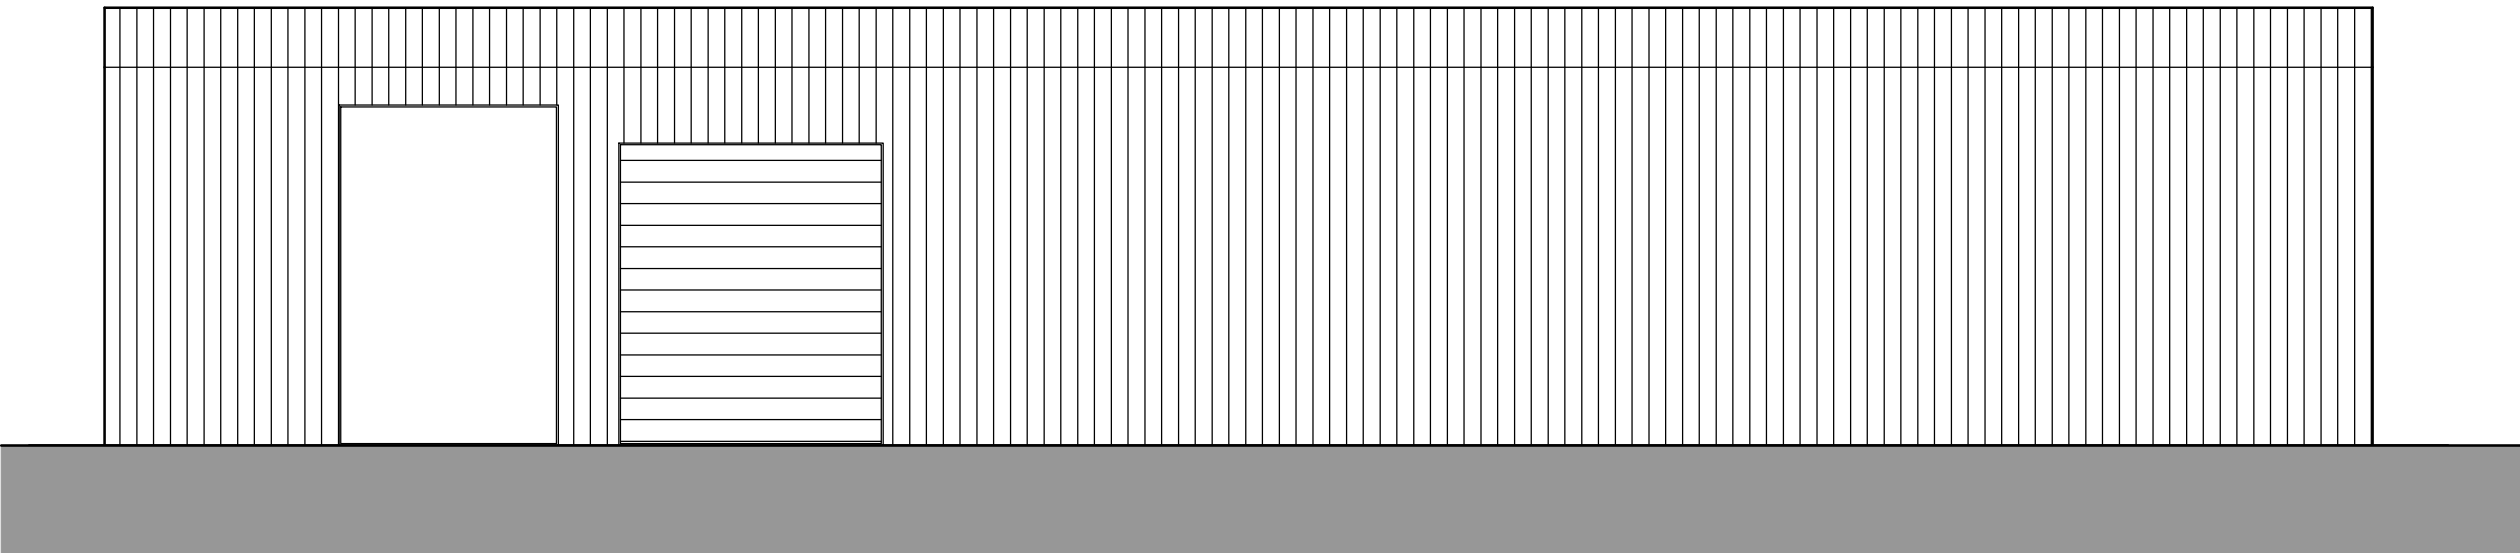

Existing Rear (North-West) Elevation
1:100

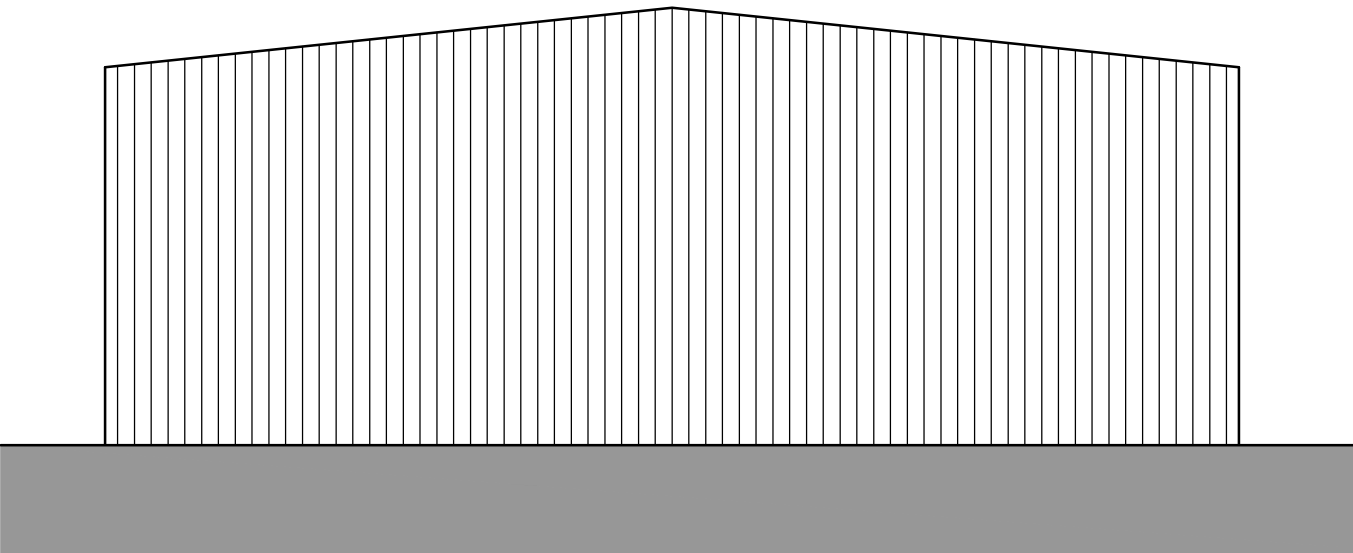

Existing Side (North-East) Elevation
1:100



2 The Parade, Ash Road, Hartley
Longfield, Kent DA3 8BG
Tel: 01474 703705
www.grahamsimpkinplanning.co.uk
Email: webmail@grahamsimpkinplanning.co.uk

Project Title Little Mockbeggar Farm, Town Road, Higham ME3 8EU		Job No 4447
Drawing Title Existing Elevations	Drawing No 05	Revision -
Date 12.06.2025	Drawn by MS	Checked by SC
Scale 1:100 @ A2	Note	
