




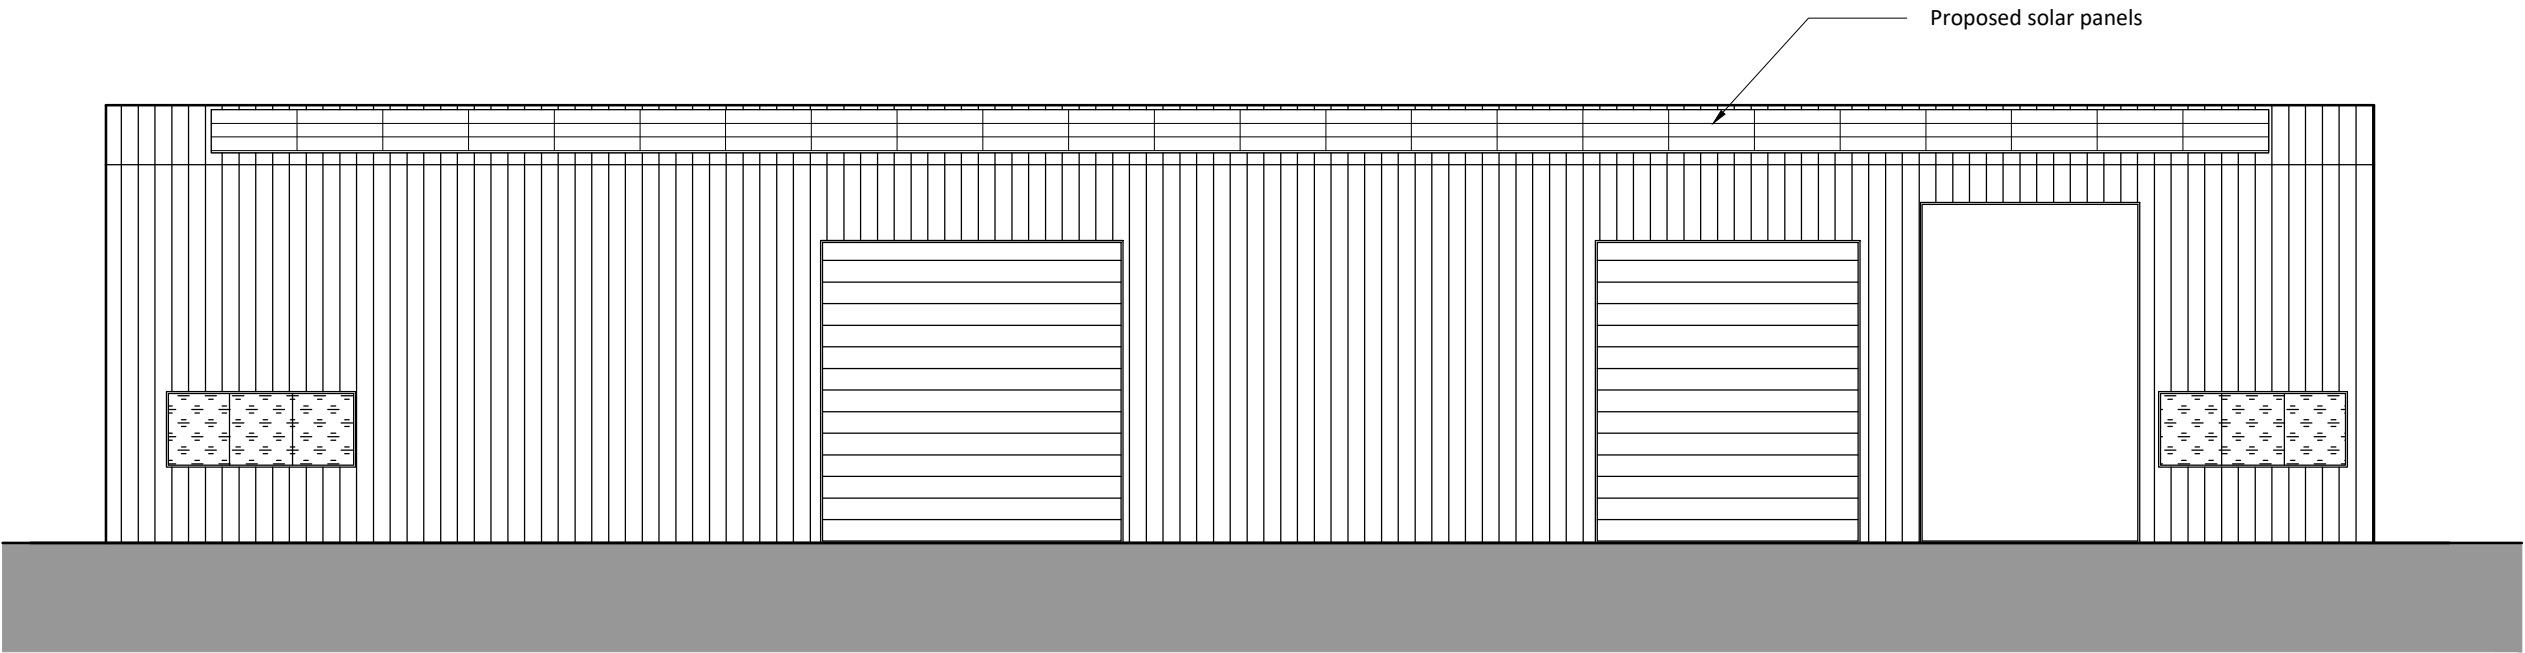


Proposed Front (South-East) Elevation
1:100

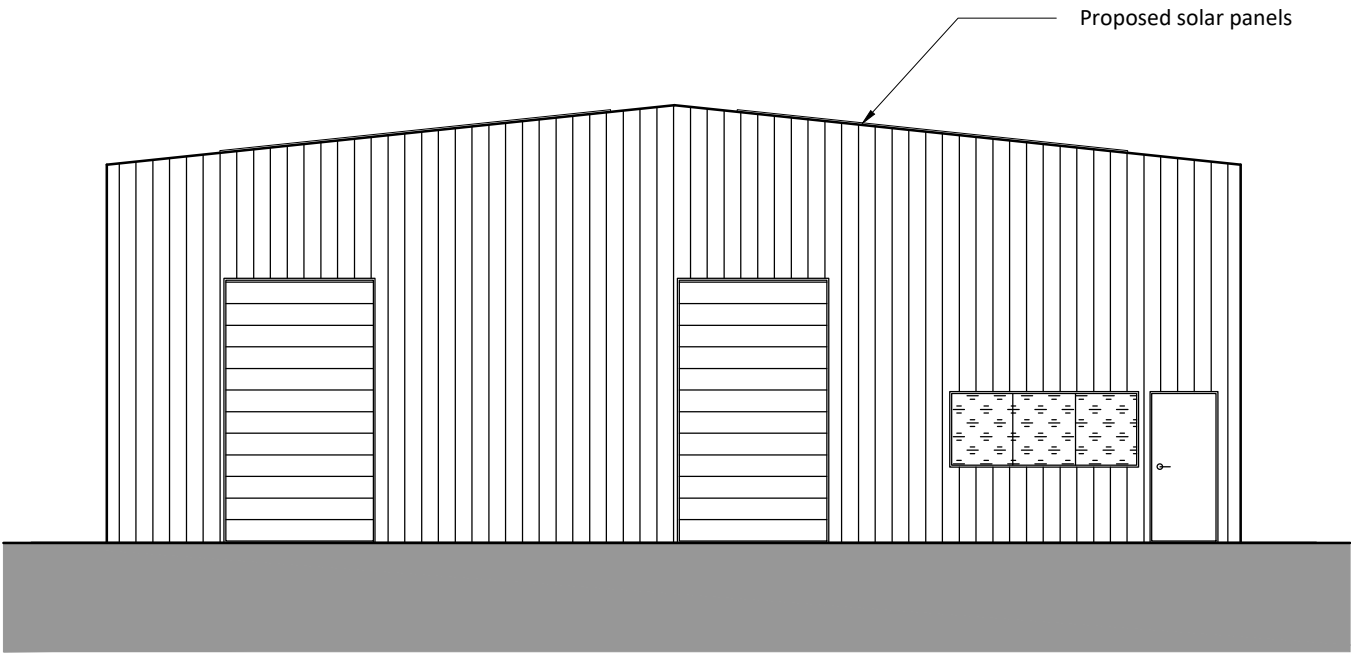

Proposed Side (South-West) Elevation
1:100

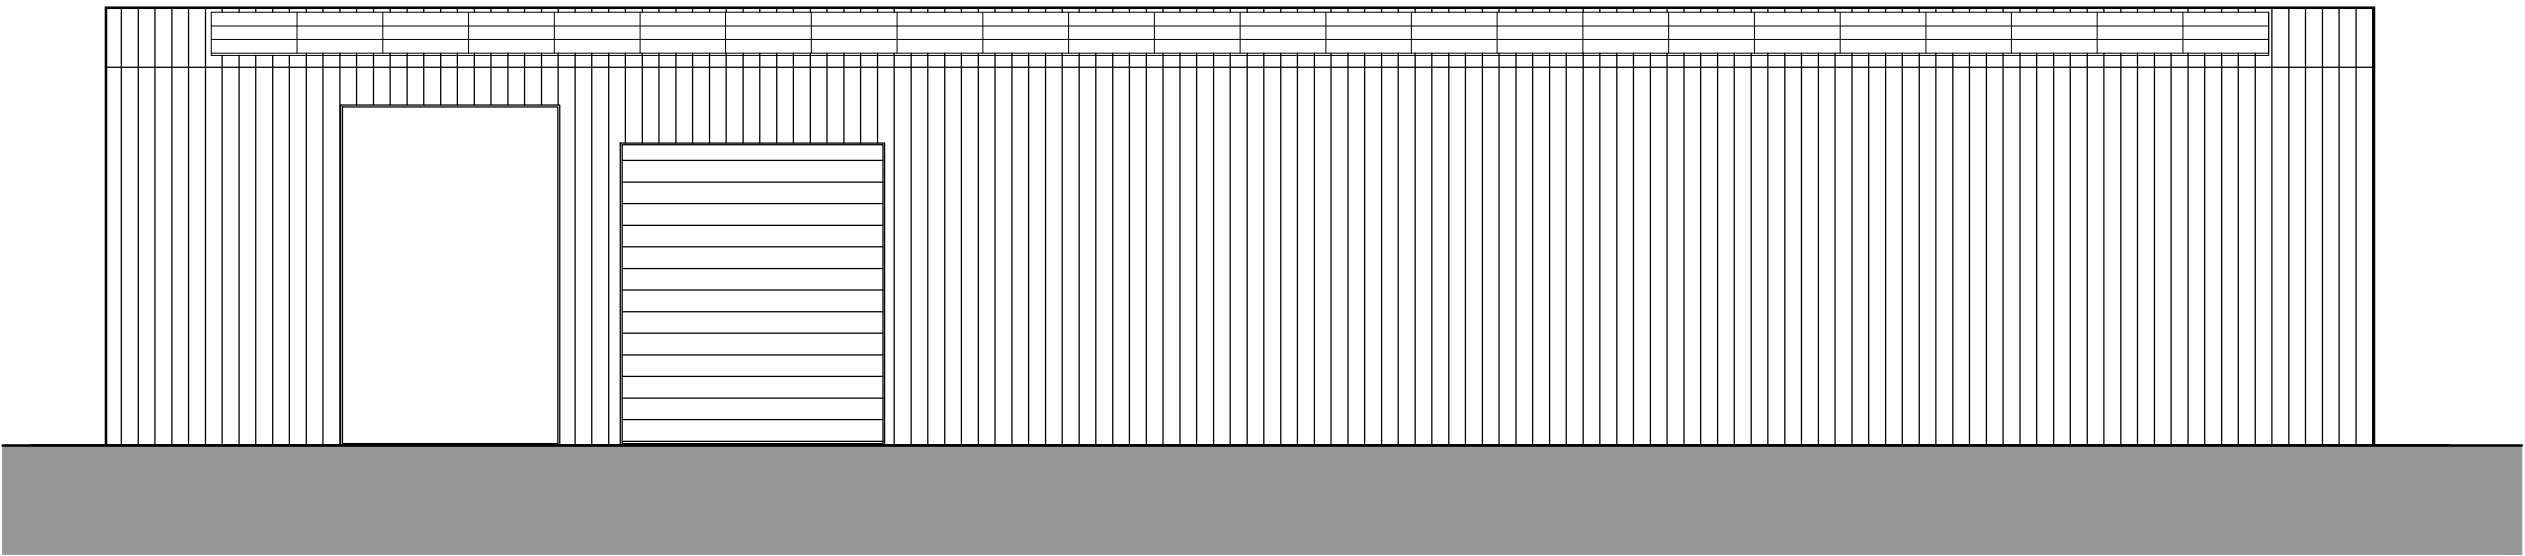

Proposed Rear (North-West) Elevation
1:100

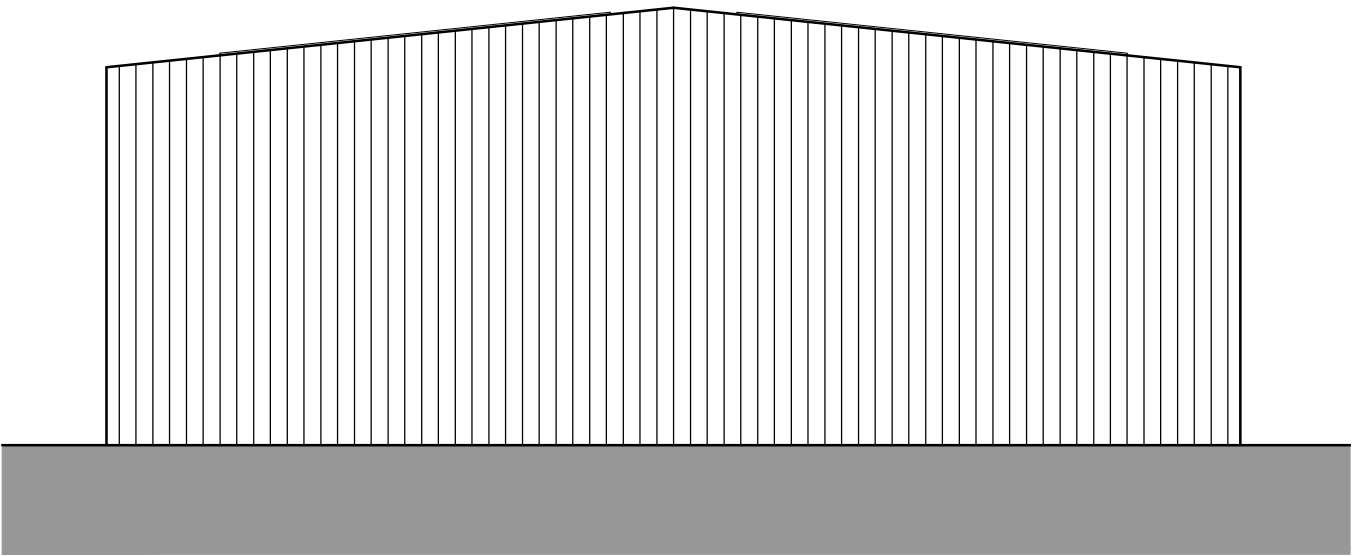

Proposed Side (North-East) Elevation
1:100



2 The Parade, Ash Road, Hartley
Longfield, Kent DA3 8BG
Tel: 01474 703705
www.grahamsimpkinplanning.co.uk
Email: webmail@grahamsimpkinplanning.co.uk

Project Title Little Mockbeggar Farm, Town Road, Higham ME3 8EU		Job No 4447
Drawing Title Proposed Elevations	Drawing No 09	Revision -
Date 12.06.2025	Drawn by MS	Checked by SC
Scale 1:100 @ A2	Note	

6.01 m
1:100 metres