


POST HEAD

RAIL HEAD

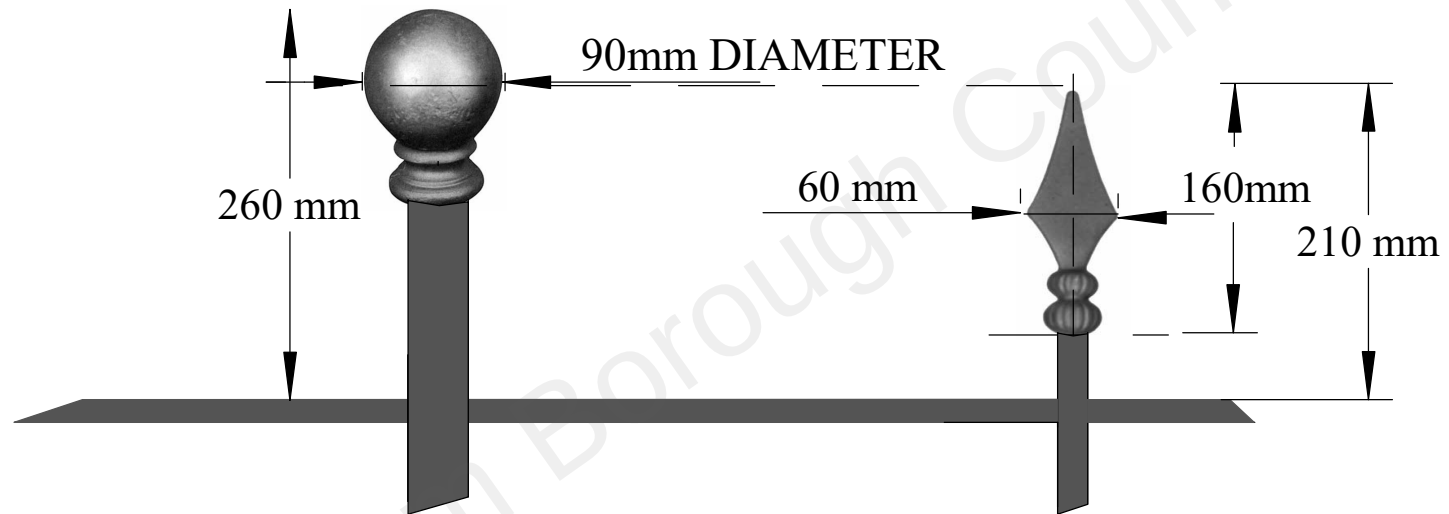

196 & 197 PARROCK STREET
POST & RAIL HEAD DETAIL

Scale 1:5@A4

Drawing Number PS 031

Revision 0

Date 01/06/2022