




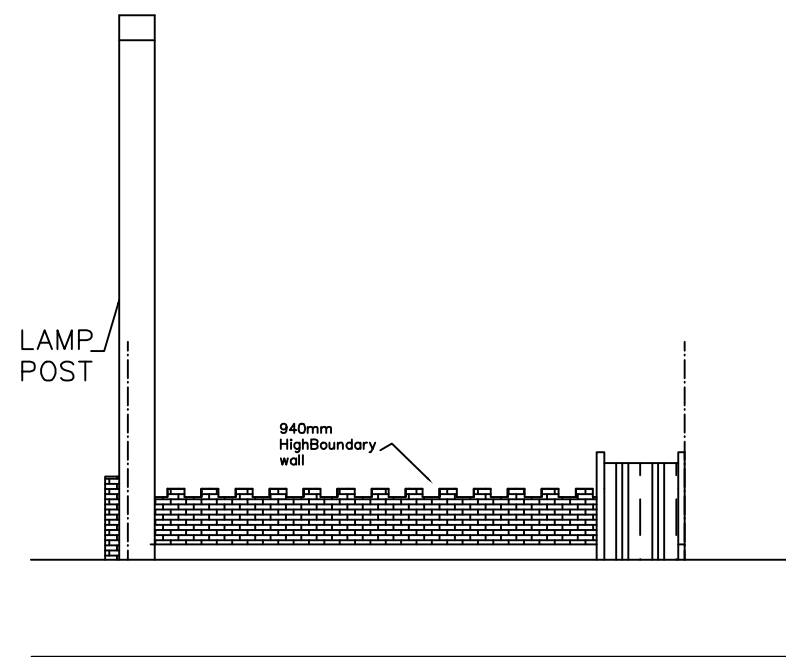

EXISTING ELEVATION -
FRONT

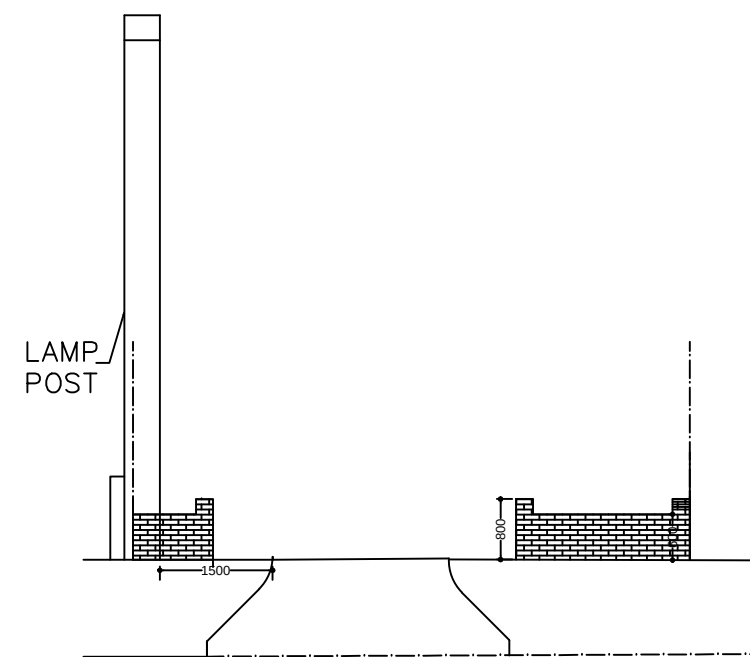

PROPOSED ELEVATION
- FRONT

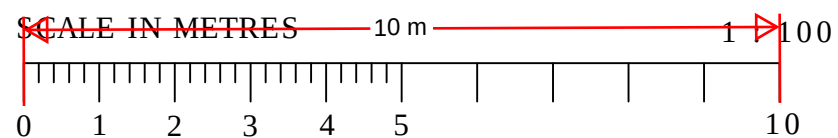

37 NEW HOUSE LANE
GRAVESEND DA11 7LP

TITLE:
PROPOSED
CROSSOVER

SCALE: 1:100@A3

DWG NO SD37/PL02 REV C