



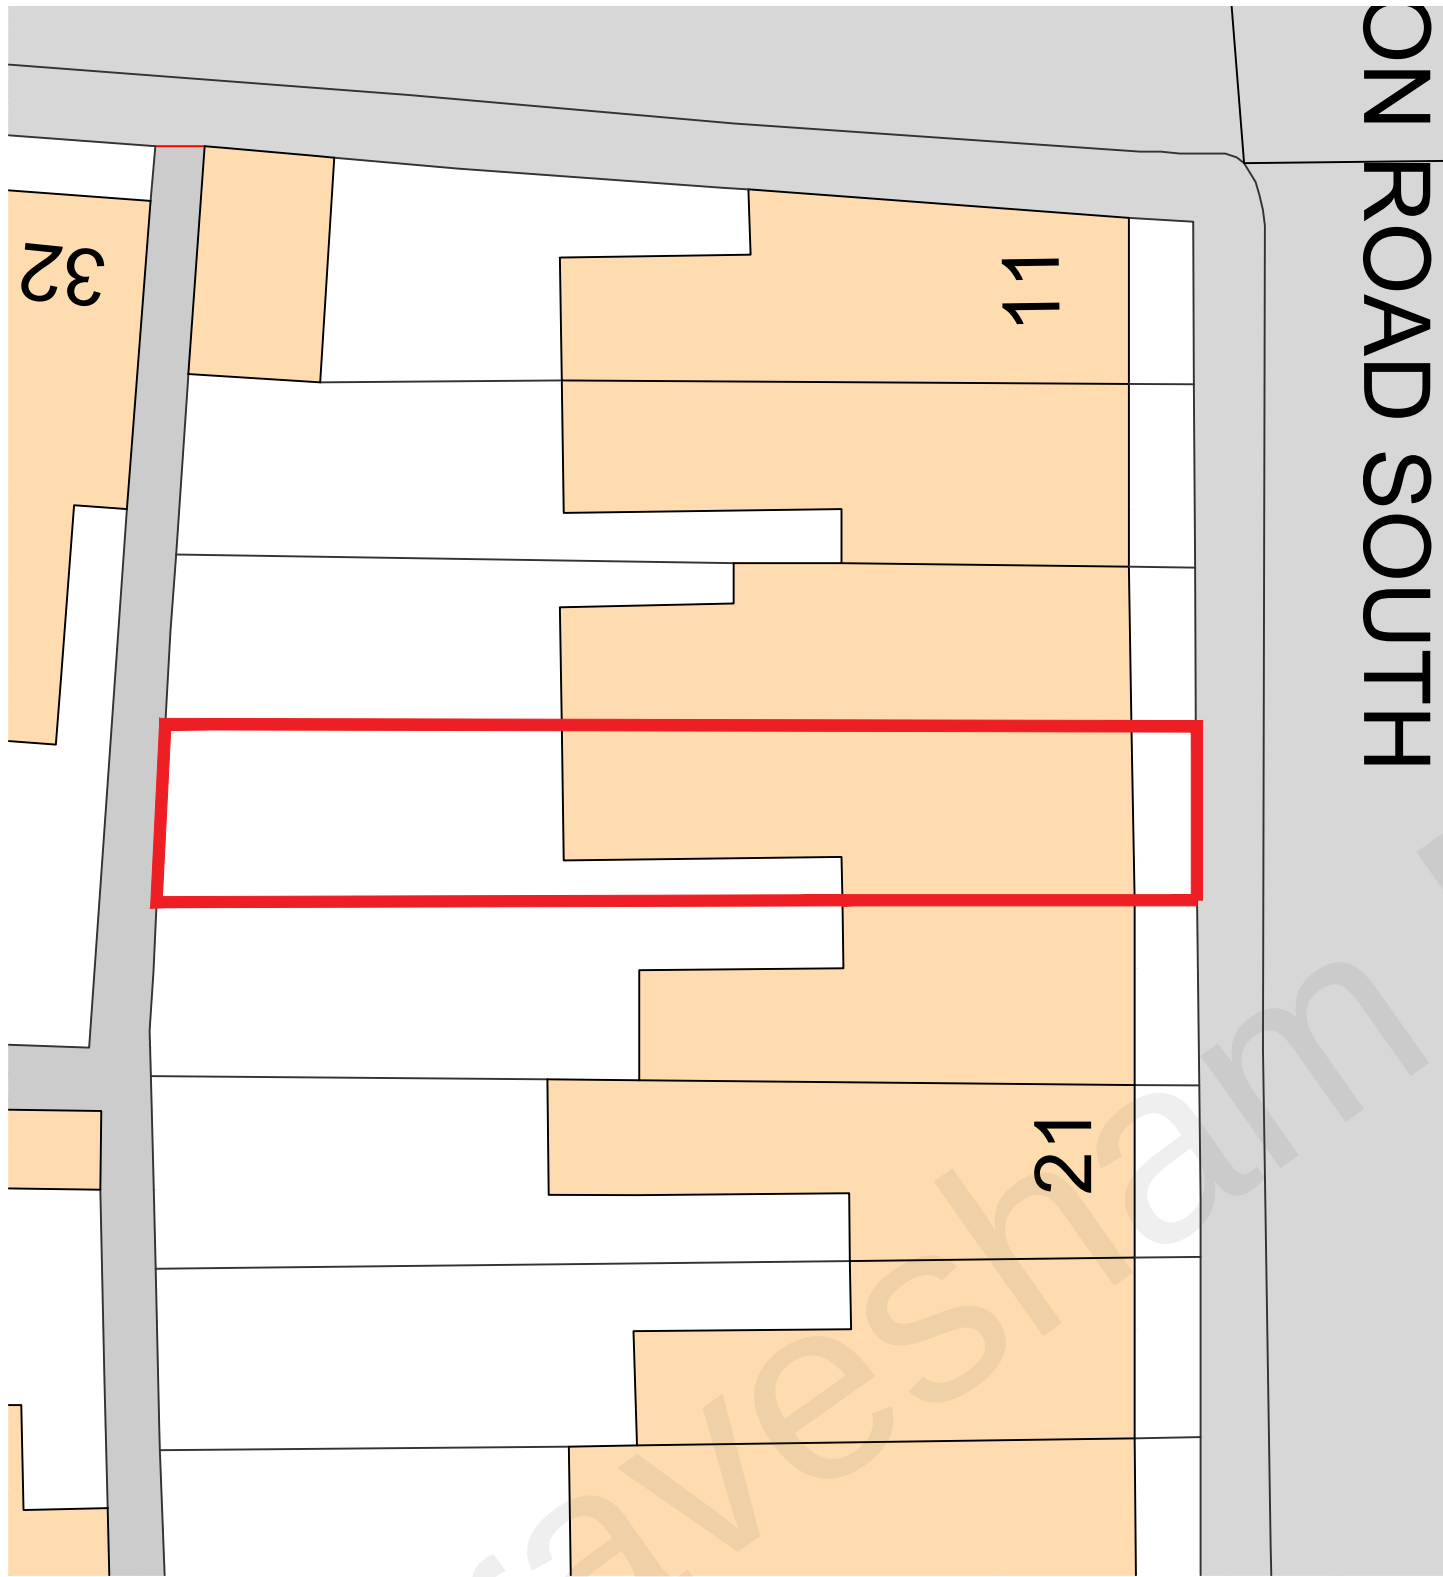


Existing Block Plan 1:200

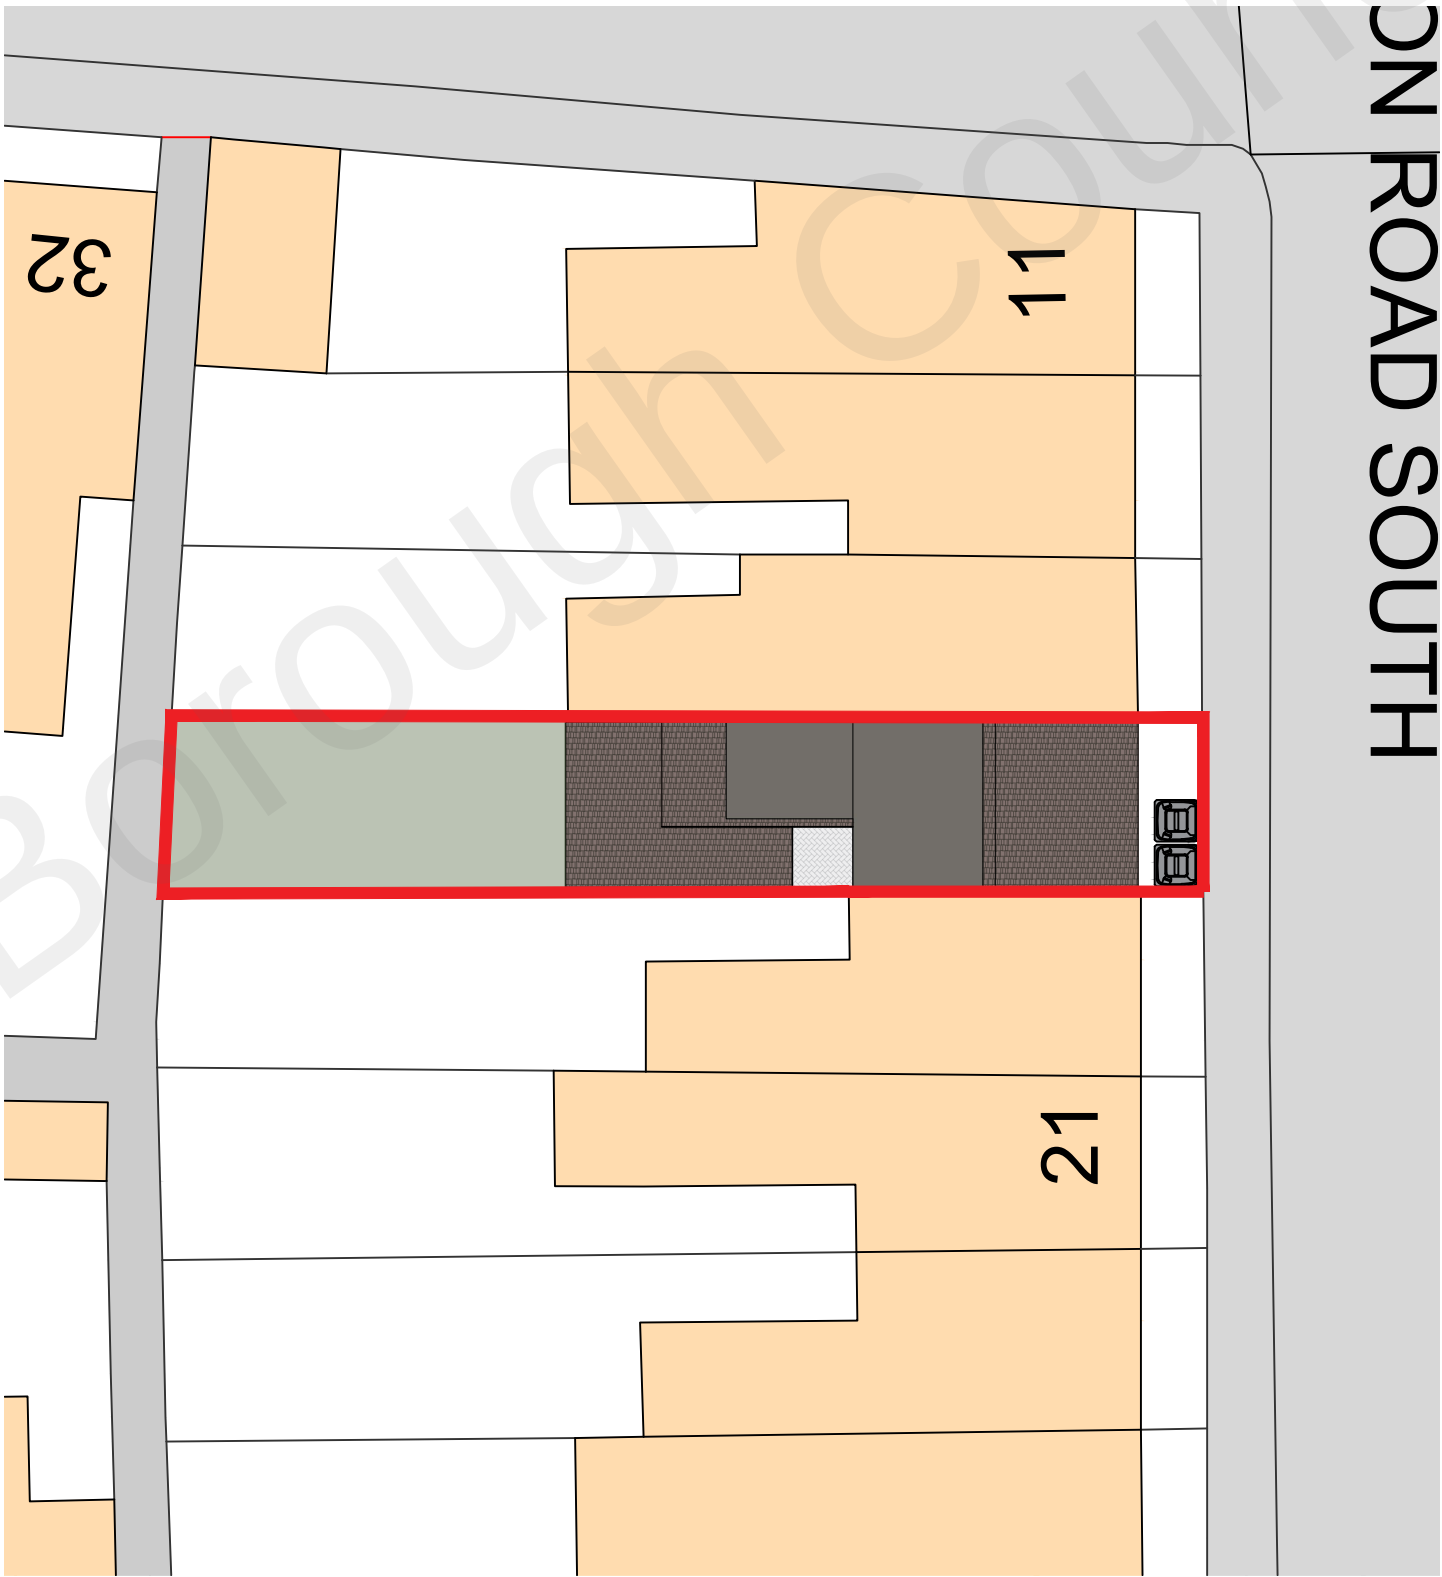

Proposed Block Plan 1:200

Notes:

- Do not scale from this drawing.
- All dimensions to be verified on site and is in mm.
- Builder to verify all dimensions, heights and levels prior to commencement of work.
- All documents shall be checked to ensure that they are completed by the contractor before construction commences. In the event of any ambiguity or contradiction the engineer and/ or architect shall be notified immediately.
- The contractor in preparing his estimate shall visit the site and acquaint himself with the problems involved.
- The contractor shall issue all statutory notices to the local Authority during progress and completion of works.

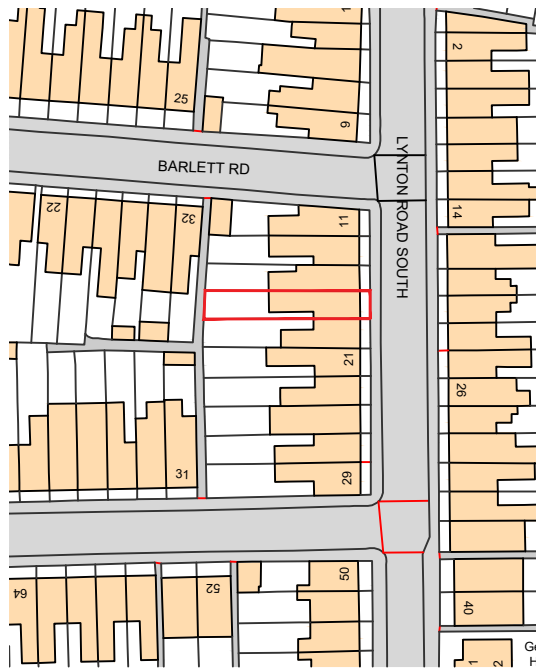

Site Location Plan 1:1250



A	—	—	—	—	—
REV:	DESCRIPTION:	BY:	DATE:		

STATUS:

PLANNING



Whitehall Place
47 The Terrace,
Gravesend, Kent

DA12 2DL

01474 247 787

info@barronedwards.co.uk
www.barronedwards.co.uk

SITE:	17 Lynton Road South Gravesend Kent DA11 7NF
TITLE:	Location Plan Existing Block Plan Proposed Block Plan

Scale 1:200



Scale 1:1250



SCALE AT A2:	DATE:	DRAWN:
1:1250, 1:200	15.06.22	SA
PROJECT NO:	DRAWING NO:	REVISION:
220602	001	A