



Notes:


- Do not scale from this drawing.
- All dimensions to be verified on site and is in mm.
- Builder to verify all dimensions, heights and levels prior to commencement of work.
- All documents shall be checked to ensure that they are compatible by the contractor before construction commences. In the event of apparent ambiguity or contradiction the engineer and/ or architect shall be notified immediately.
- The contractor in preparing his estimate shall visit the site and acquaint himself with the problems involved.
- The contractor shall issue all statutory notices to the local Authority during progress and completion of works.

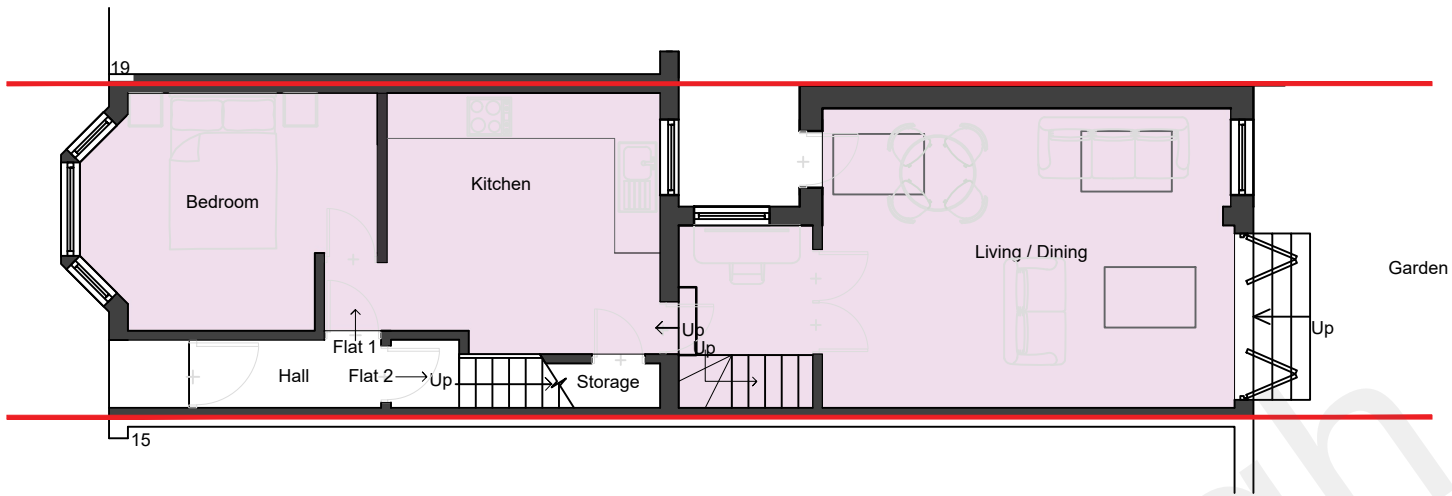

Ground Floor

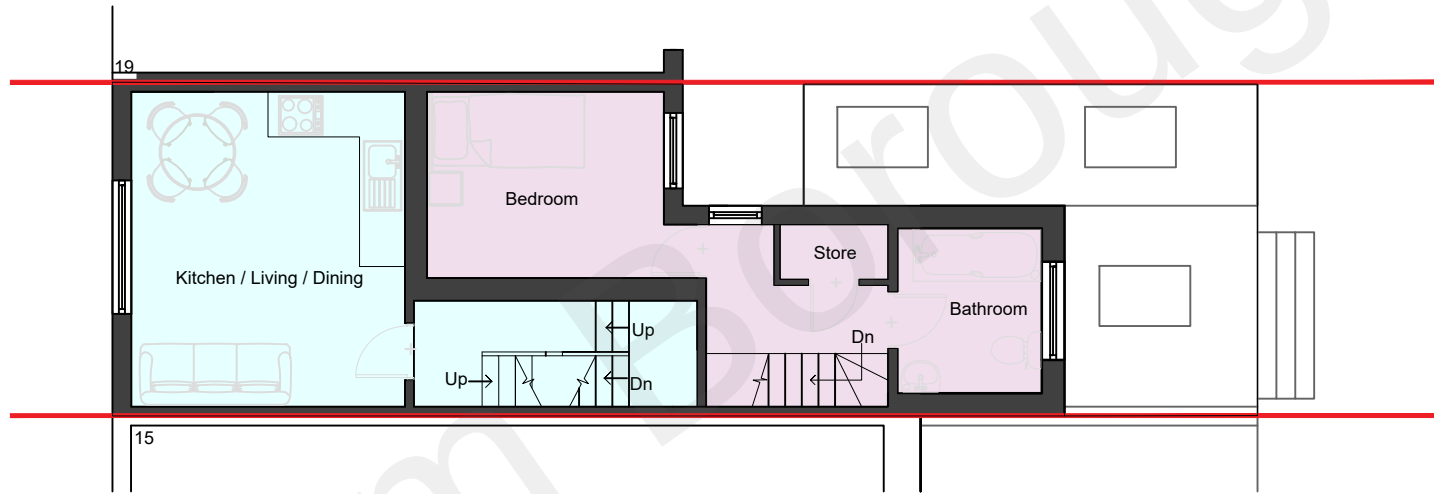

First Floor

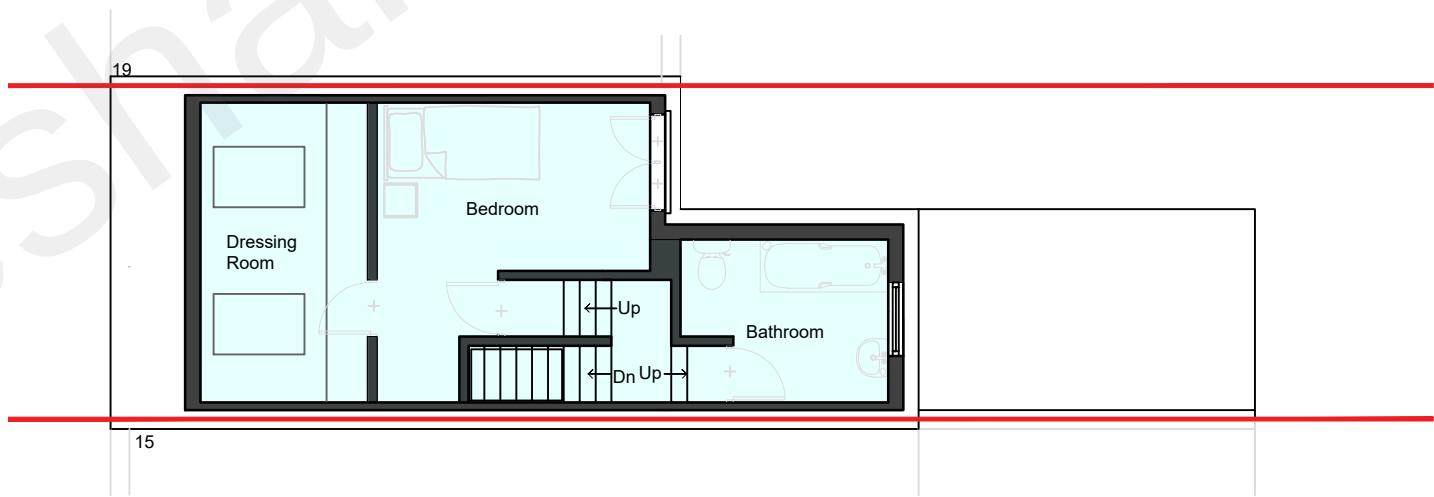

Second Floor

Key:

Flat 1

Flat 2

A	-	-	-	-	-
REV:	DESCRIPTION:	BY:	DATE:		

STATUS:

PLANNING



Whitehall Place
47 The Terrace,
Gravesend, Kent
DA12 2DL
01474 247 787
info@barronedwards.co.uk
www.barronedwards.co.uk

SITE: 17 Lynton Road South
Gravesend
Kent
DA11 7NF

TITLE: Proposed Plans

Scale 1:100



SCALE AT A2:	DATE:	DRAWN:
1:100	15.06.22	SA
PROJECT NO:	DRAWING NO:	REVISION:
220602	005	A