



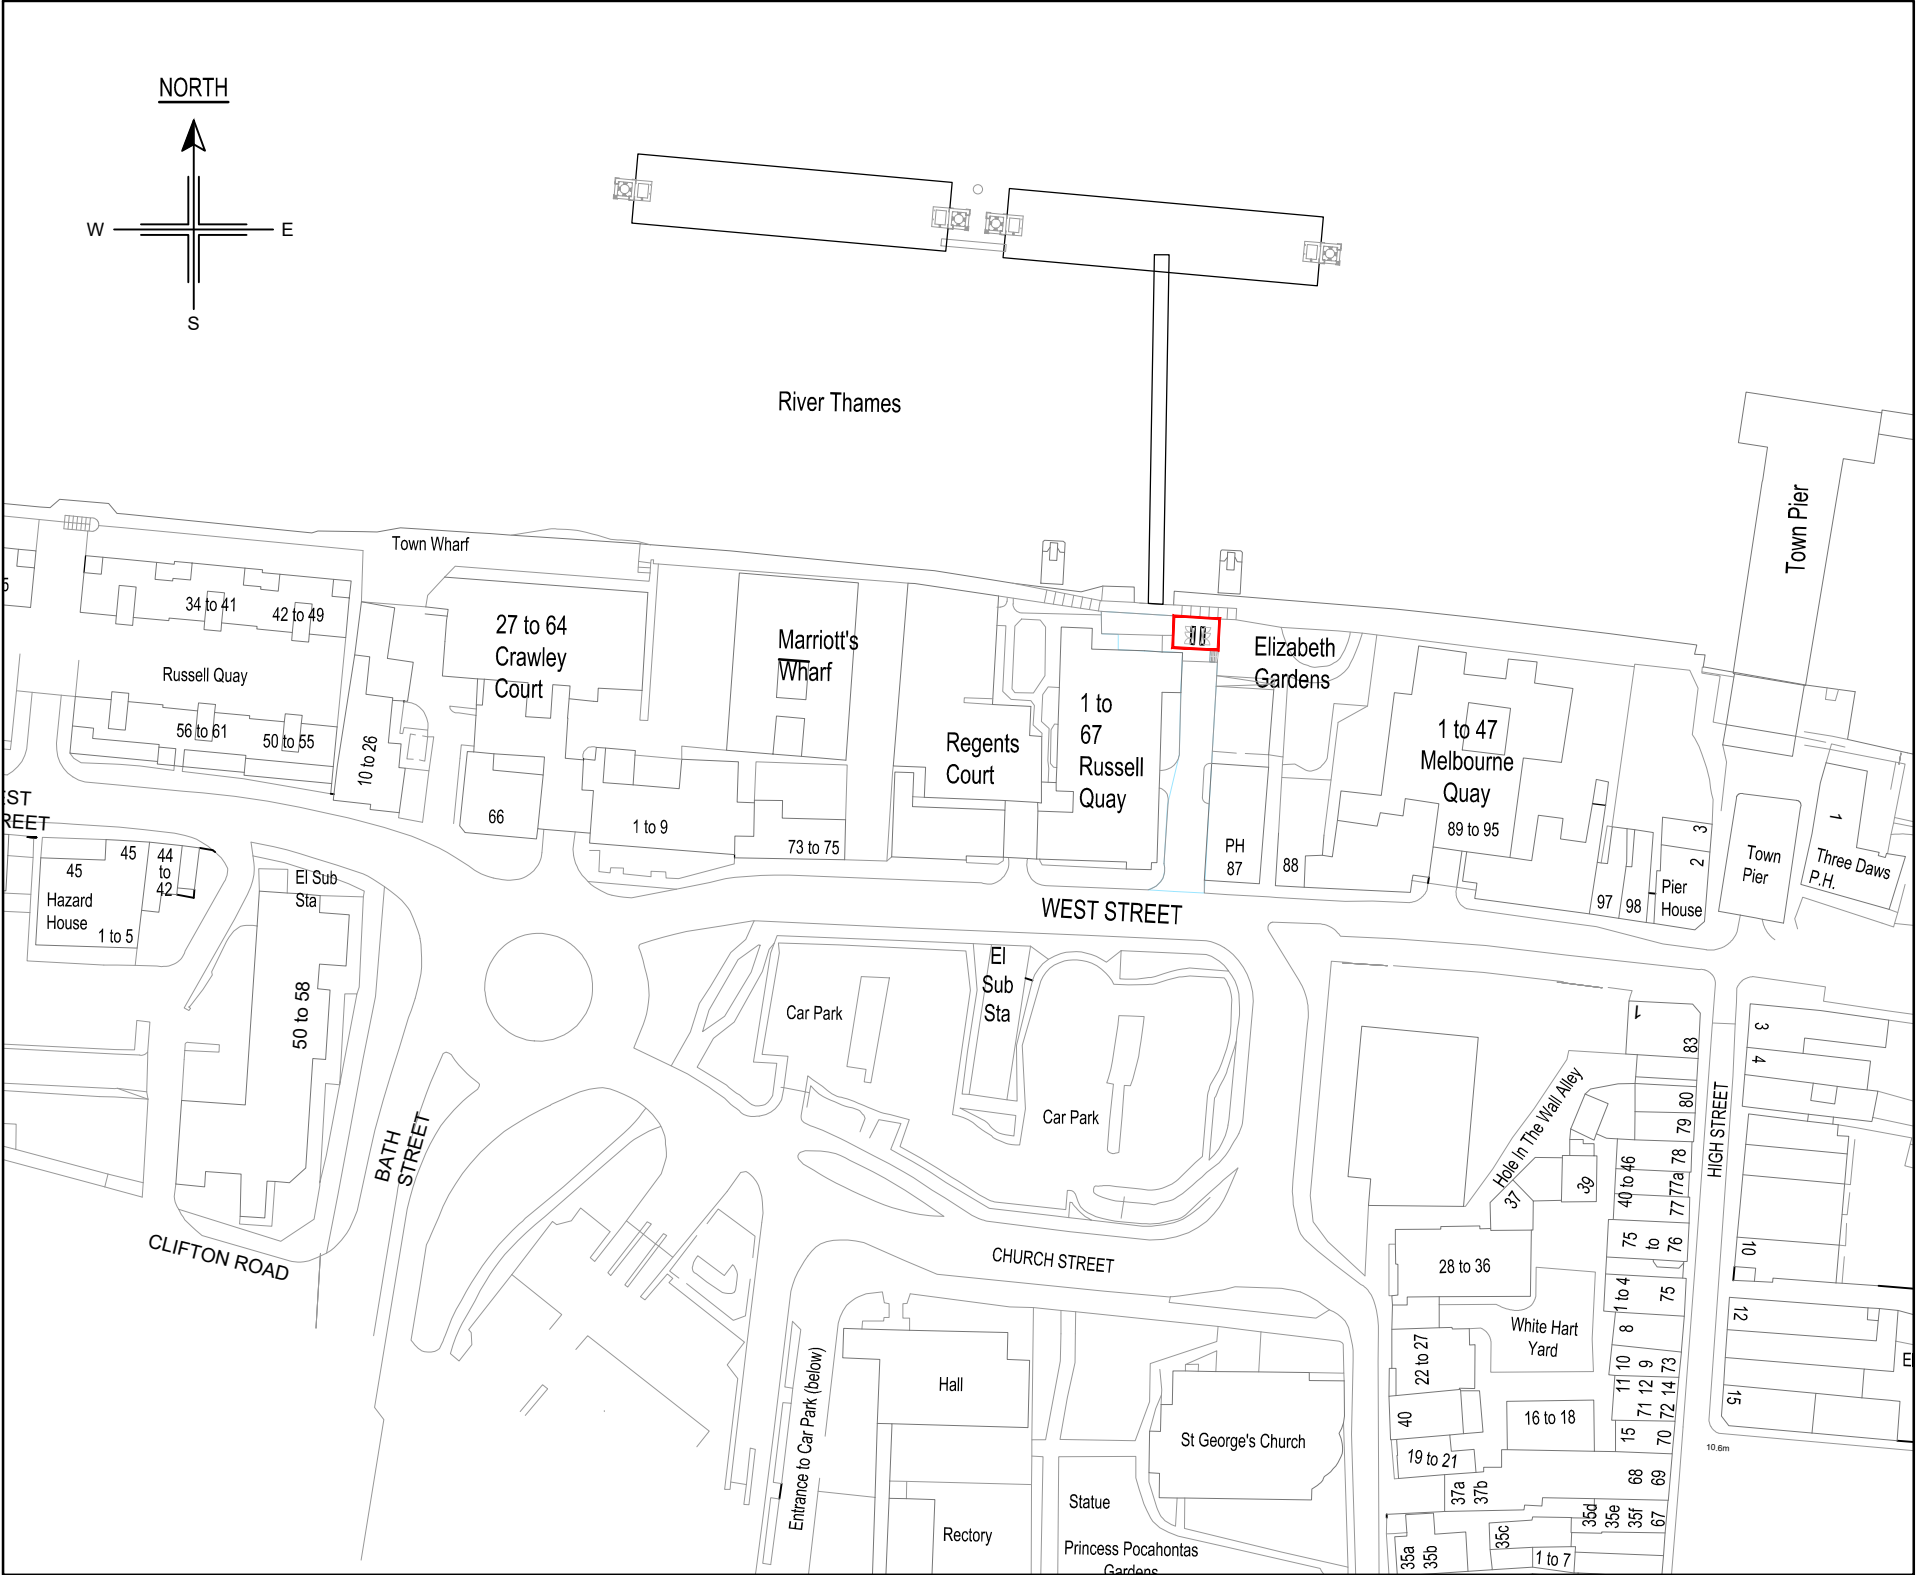

LOCATION PLAN
SCALE 1:1250

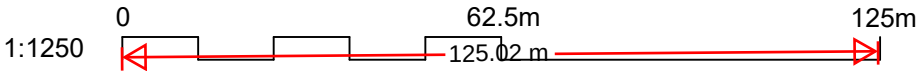

GENERAL NOTES

1. THIS DRAWING IS TO BE READ IN CONJUNCTION WITH THE CONTRACT DOCUMENTS AND THE OTHER CONTRACT DRAWINGS.
2. ALL WORK IS TO BE CARRIED OUT IN ACCORDANCE WITH THE RELEVANT BRITISH STANDARDS, EUROPEAN NORMS, CODES OF PRACTICE AND BUILDING PRACTICE.
3. FOR CIVIL & STRUCTURAL HEALTH & SAFETY HAZARDS PLEASE REFER TO DESIGNERS RISK ASSESSMENTS.
4. IF YOU DO NOT UNDERSTAND FULLY ANY OF THE DETAILS SHOWN ON THIS DRAWING CONTACT THE PROJECT MANAGER FOR CLARIFICATION.

— SITE BOUNDARY

P01	FIRST ISSUE	PA	27.01.26
Rev	Description	By	Date

**PORT OF
LONDON
AUTHORITY**

CIVIL ENGINEERING DEPARTMENT
London River House
Royal Pier Road
Gravesend
Kent DA12 2BG
Telephone 01474 562250
E-Mail: CivEng@pla.co.uk
Web site: www.pla.co.uk

Location
**WEST STREET PIER
GRAVESEND**

Drawing Title
**FEEDER PILLAR SITE
LOCATION PLAN**

Date 27.01.26	Scale (@A3) 1:1250	Drawn PA	Engineer NJ
Drawing Number 600-PLA-01-WSP-DR-0001			Rev. P01