


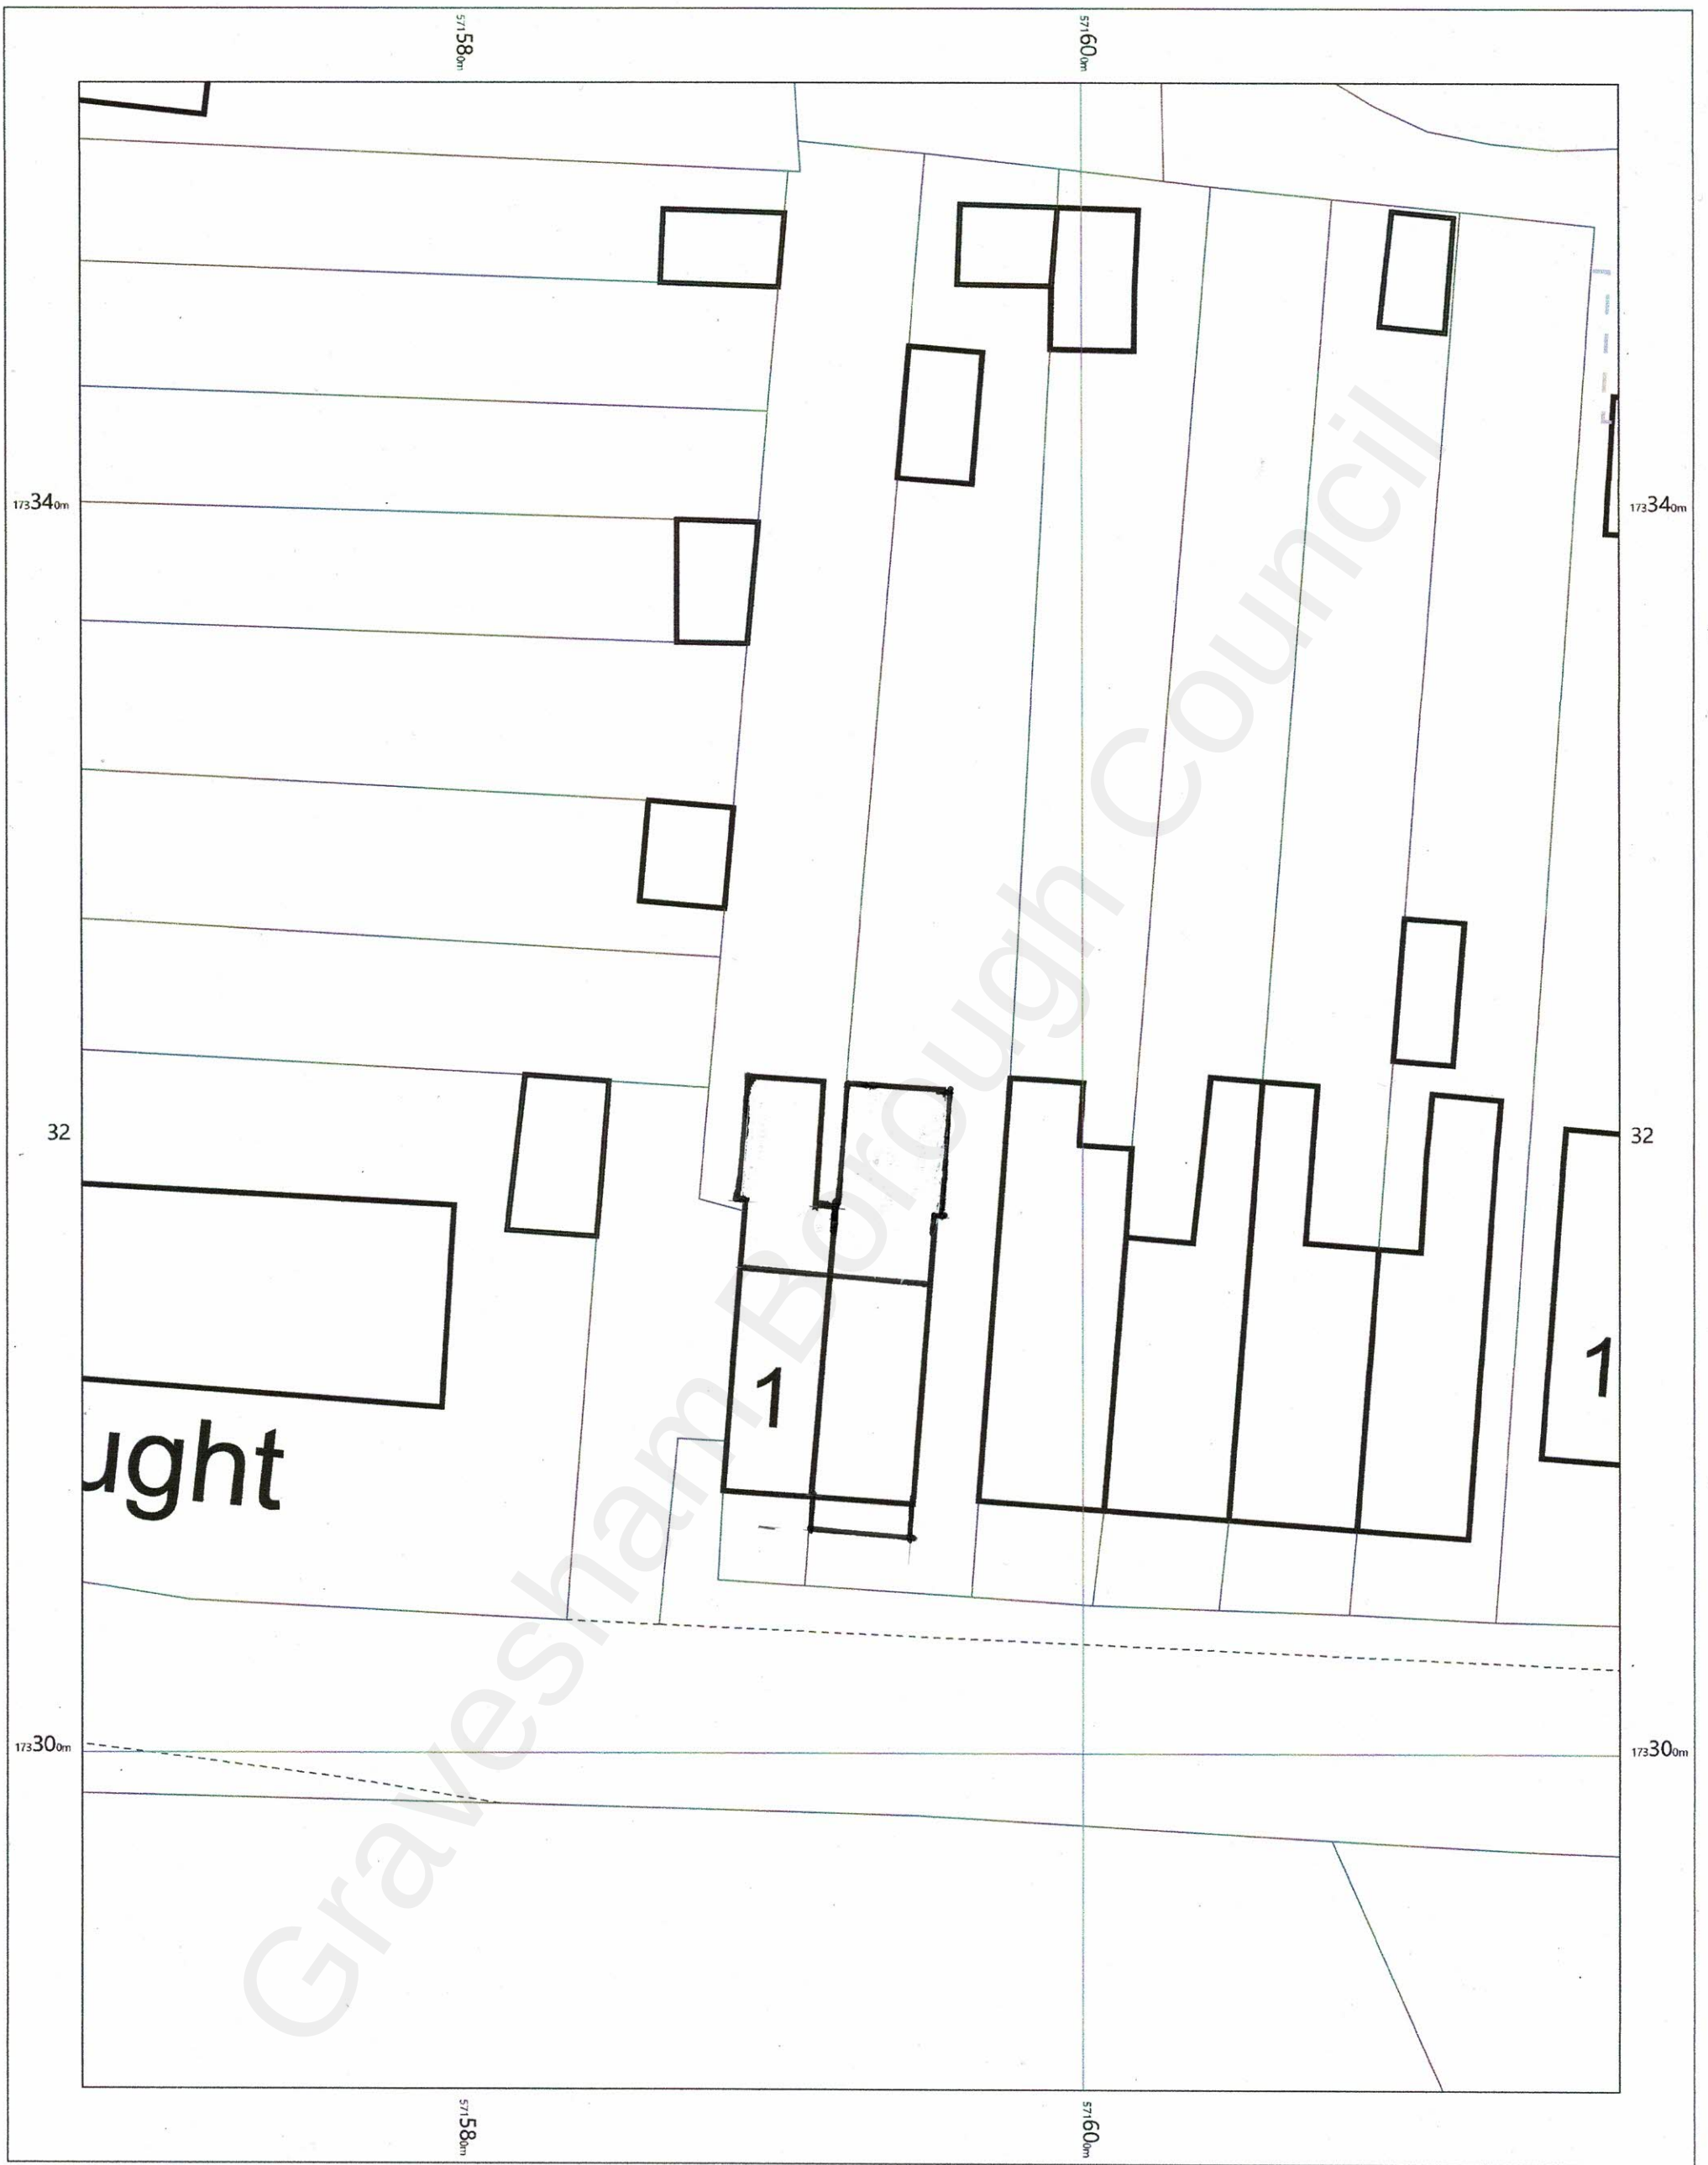


3 Bull Lane, Higham, Rochester, Kent,  
ME3 7LT

OS MasterMap 1250/2500/10000 scale  
Thursday, July 1, 2021, ID: CM-00973598  
[www.centremapslive.co.uk](http://www.centremapslive.co.uk)

1:200 scale print at A3, Centre: 571593 E, 173321 N

©Crown Copyright Ordnance Survey. Licence no. 100019980

*EXISTING Block Plan*

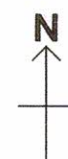



3 Bull Lane, Higham, Rochester, Kent,  
ME3 7LT

OS MasterMap 1250/2500/10000 scale  
Thursday, July 1, 2021, ID: CM-00973598  
www.centremapslive.co.uk

1:200 scale print at A3, Centre: 571593 E, 173321 N

©Crown Copyright Ordnance Survey. Licence no. 100019980

Proposed Block Plan.

