


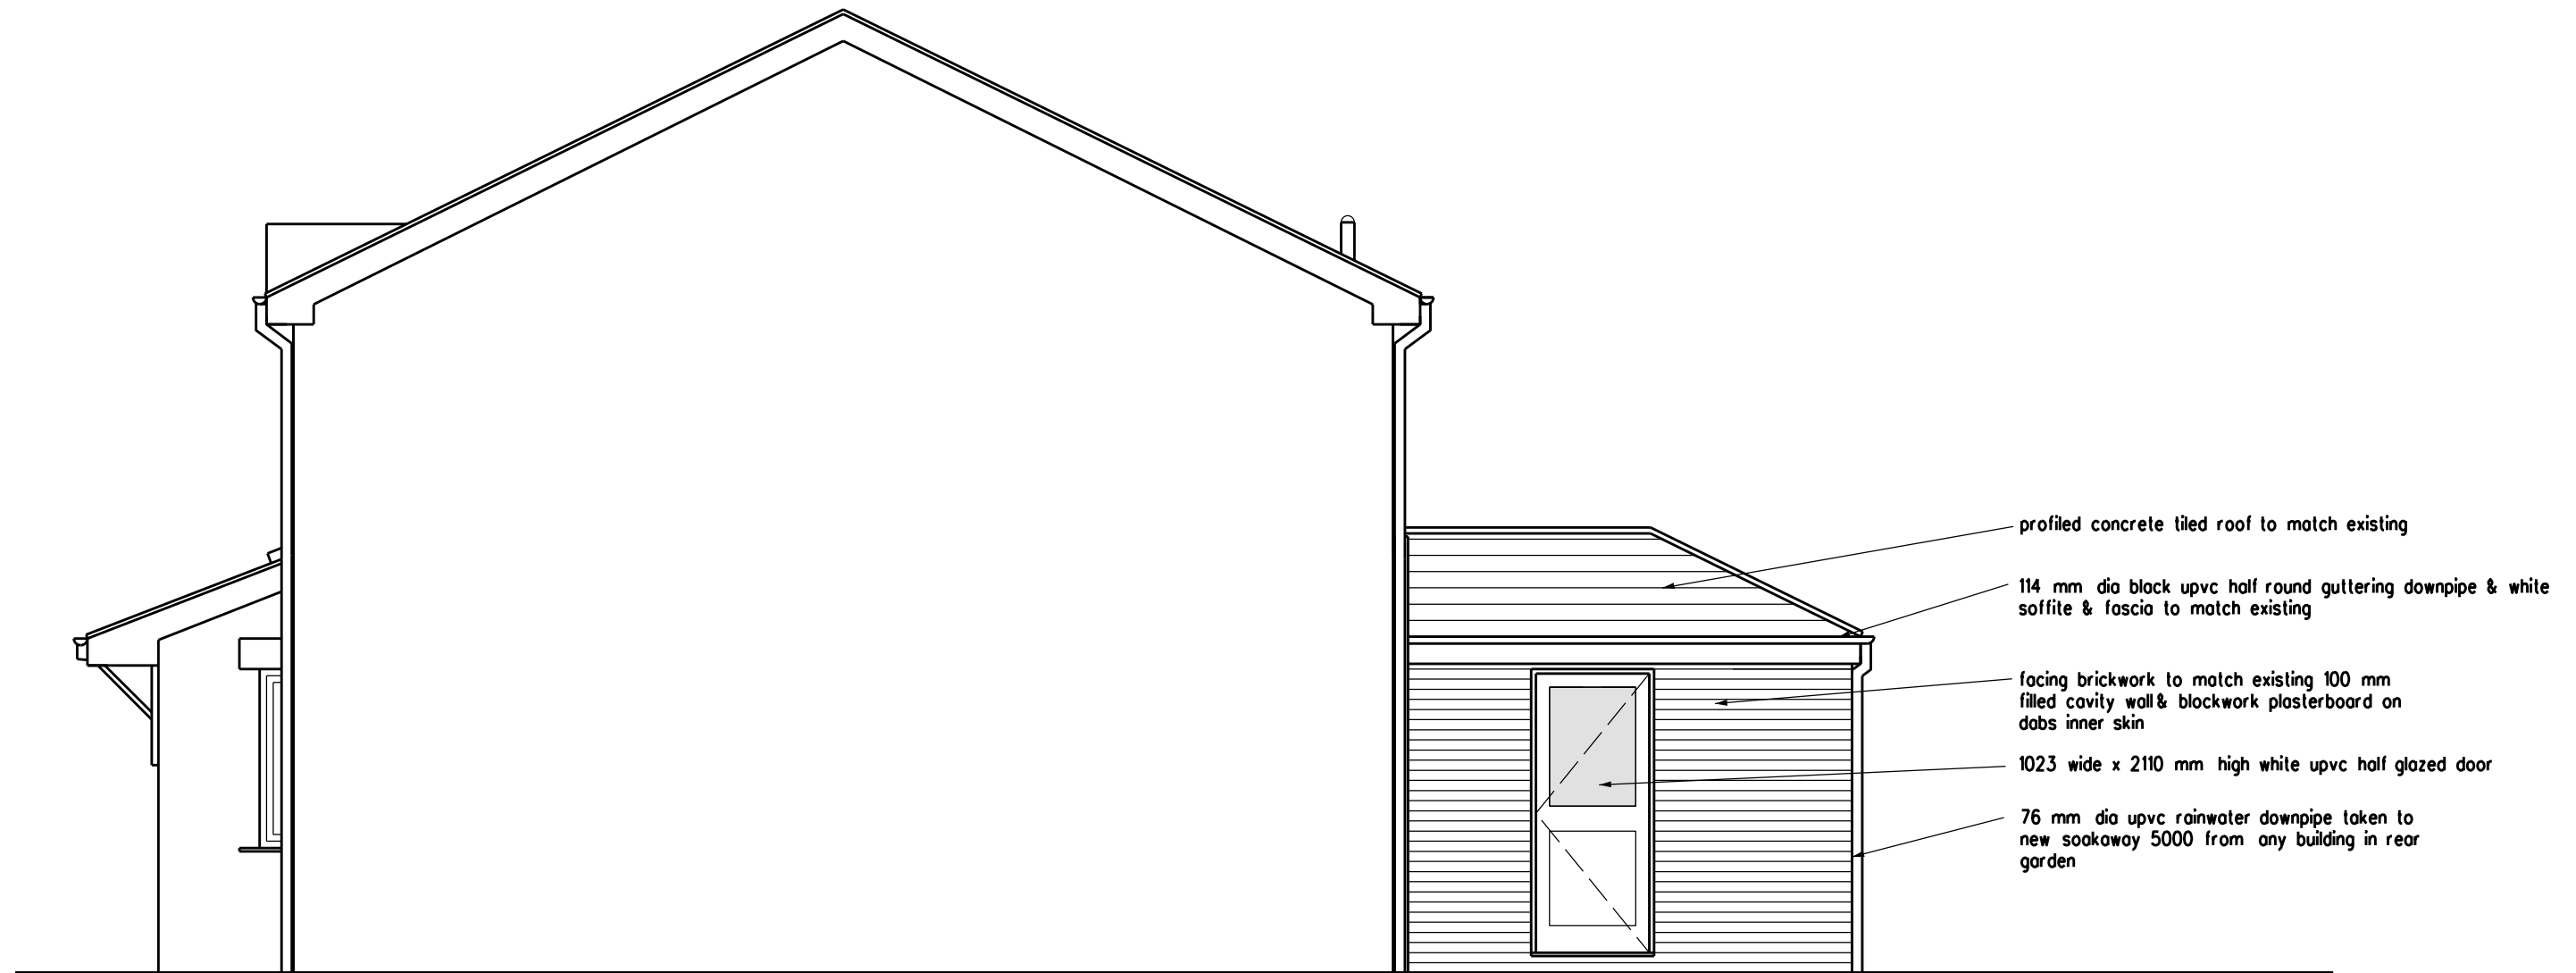

A. Amended as planners comments 06/09/23

PLANNING APPLICATION

REVISION DATE

ARCHITECT

TA ARCHITECTS
11 JOYDENS WOOD ROAD BEXLEY
KENT DA5 2HS Tel 07905 130591
ta140256@gmail.com

JOB

PROPOSED SIDE EXTENSION
AT 20 NASHCROFT
NORTHFLEET DA11 8SY

DRAWING

PROPOSED SIDE ELEVATION
FACING HENLEY DEANE

SCALE

1:50 AT A3

DATE

MAY 2023

DRAWING NO.

DG/07 A

