


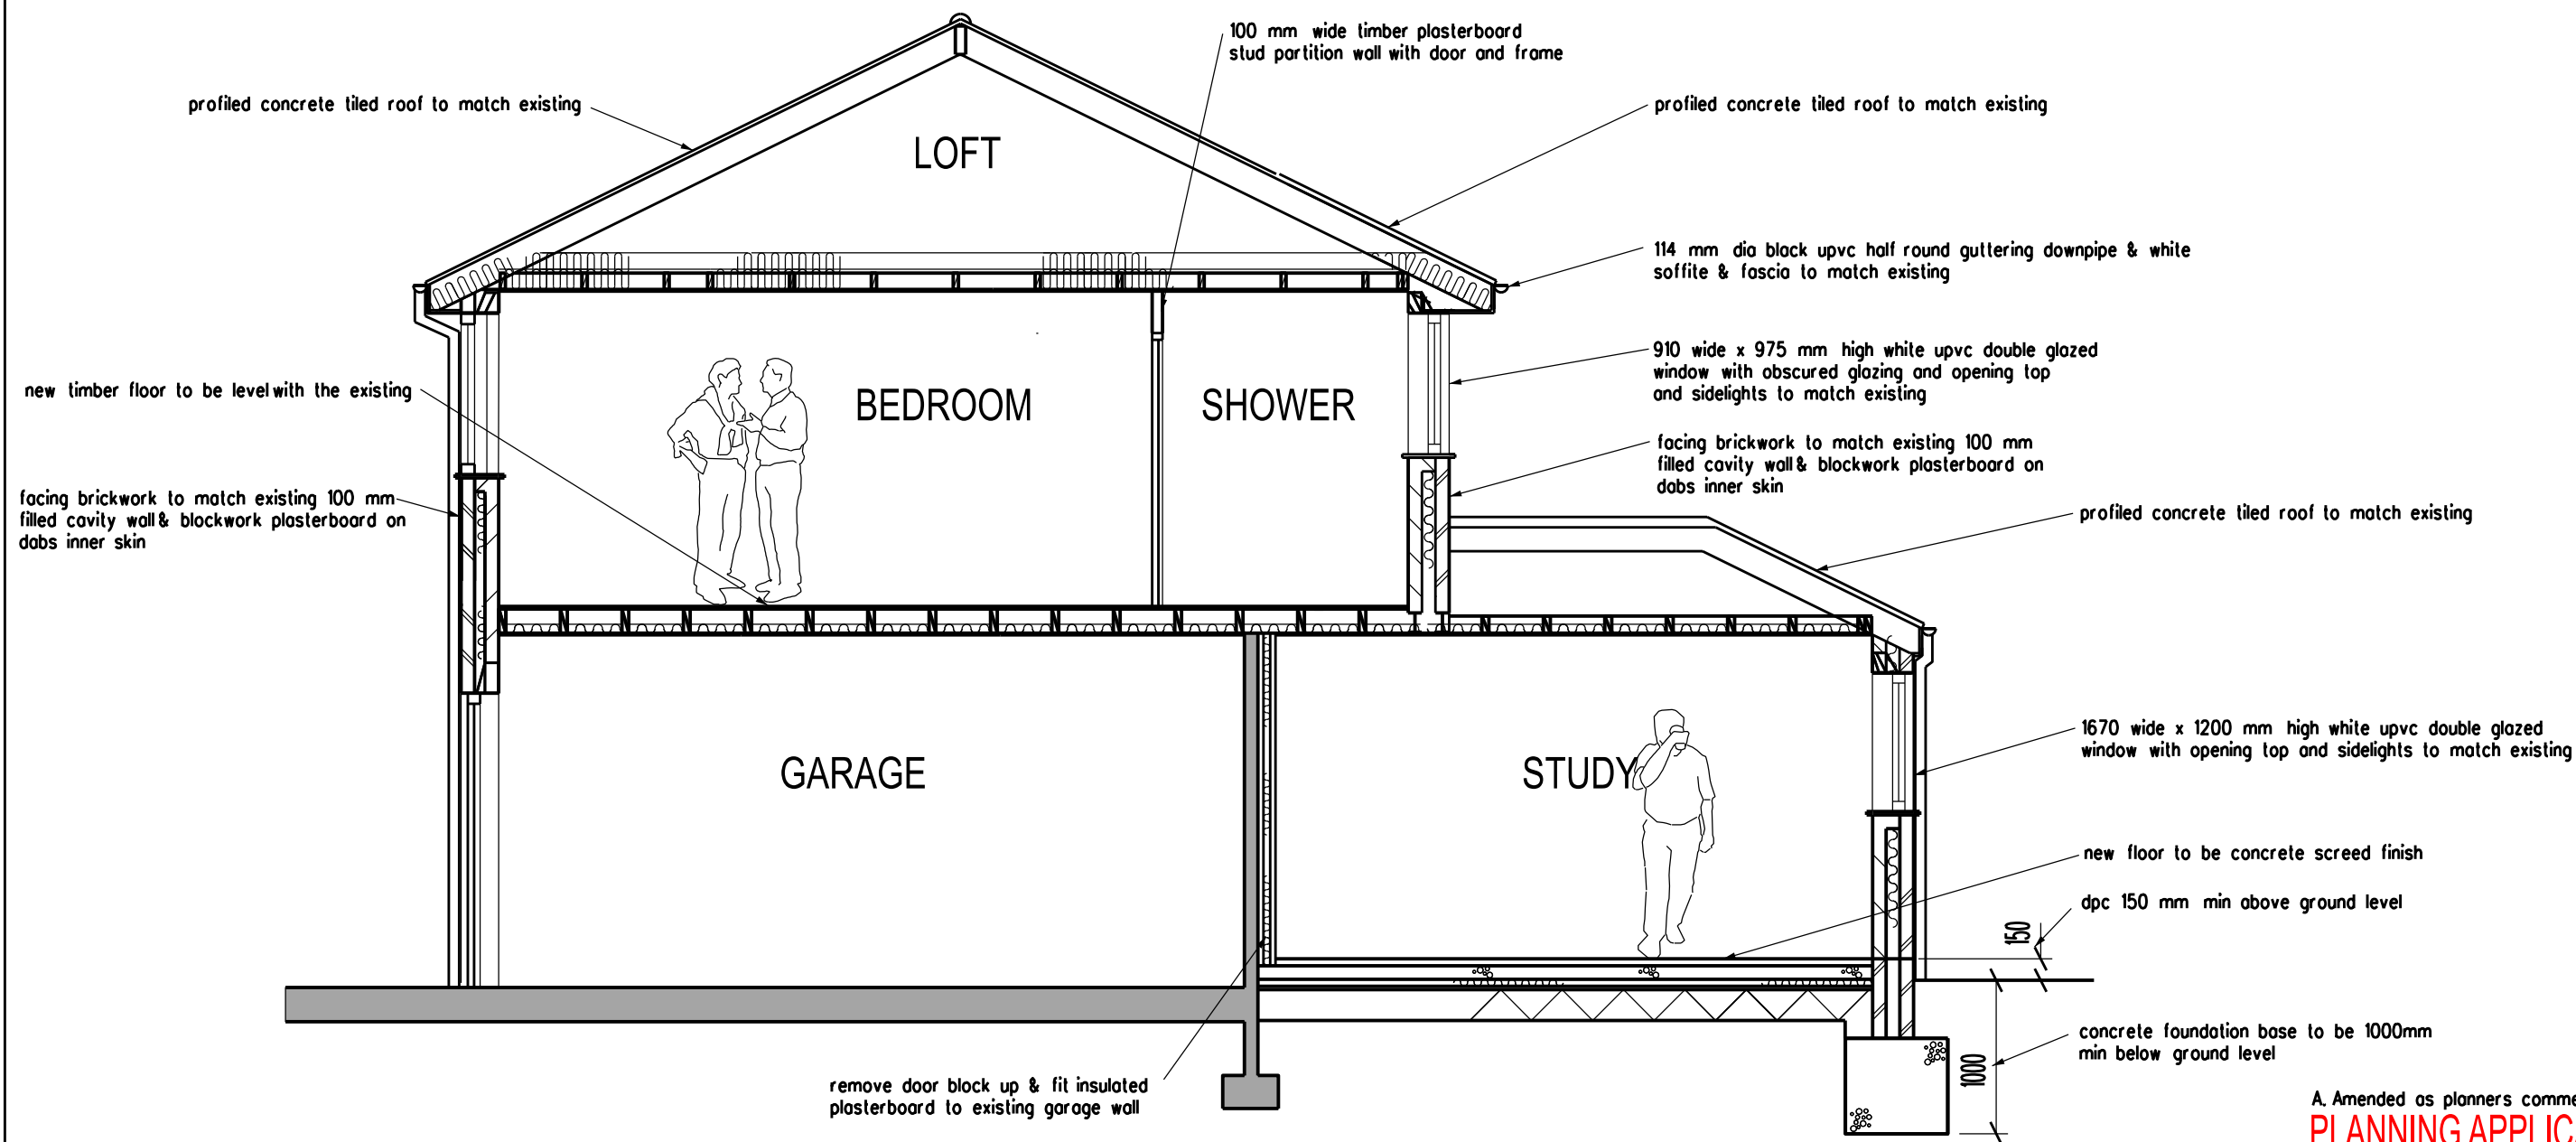

A. Amended as planners comments 06/09/23

PLANNING APPLICATION

REVISION DATE

ARCHITECT
 TA ARCHITECTS
 11 JOYDENS WOOD ROAD BEXLEY
 KENT DA5 2HS Tel 07905 130591
 ta140256@googlemail.com

JOB
 PROPOSED SIDE EXTENSION
 AT 20 NASHCROFT
 NORTHFLEET DA11 8SY

DRAWING
 SECTION A-A

SCALE DATE
 1:50 AT A3 MAY 2023

DRAWING NO.
 DG/10 A

