
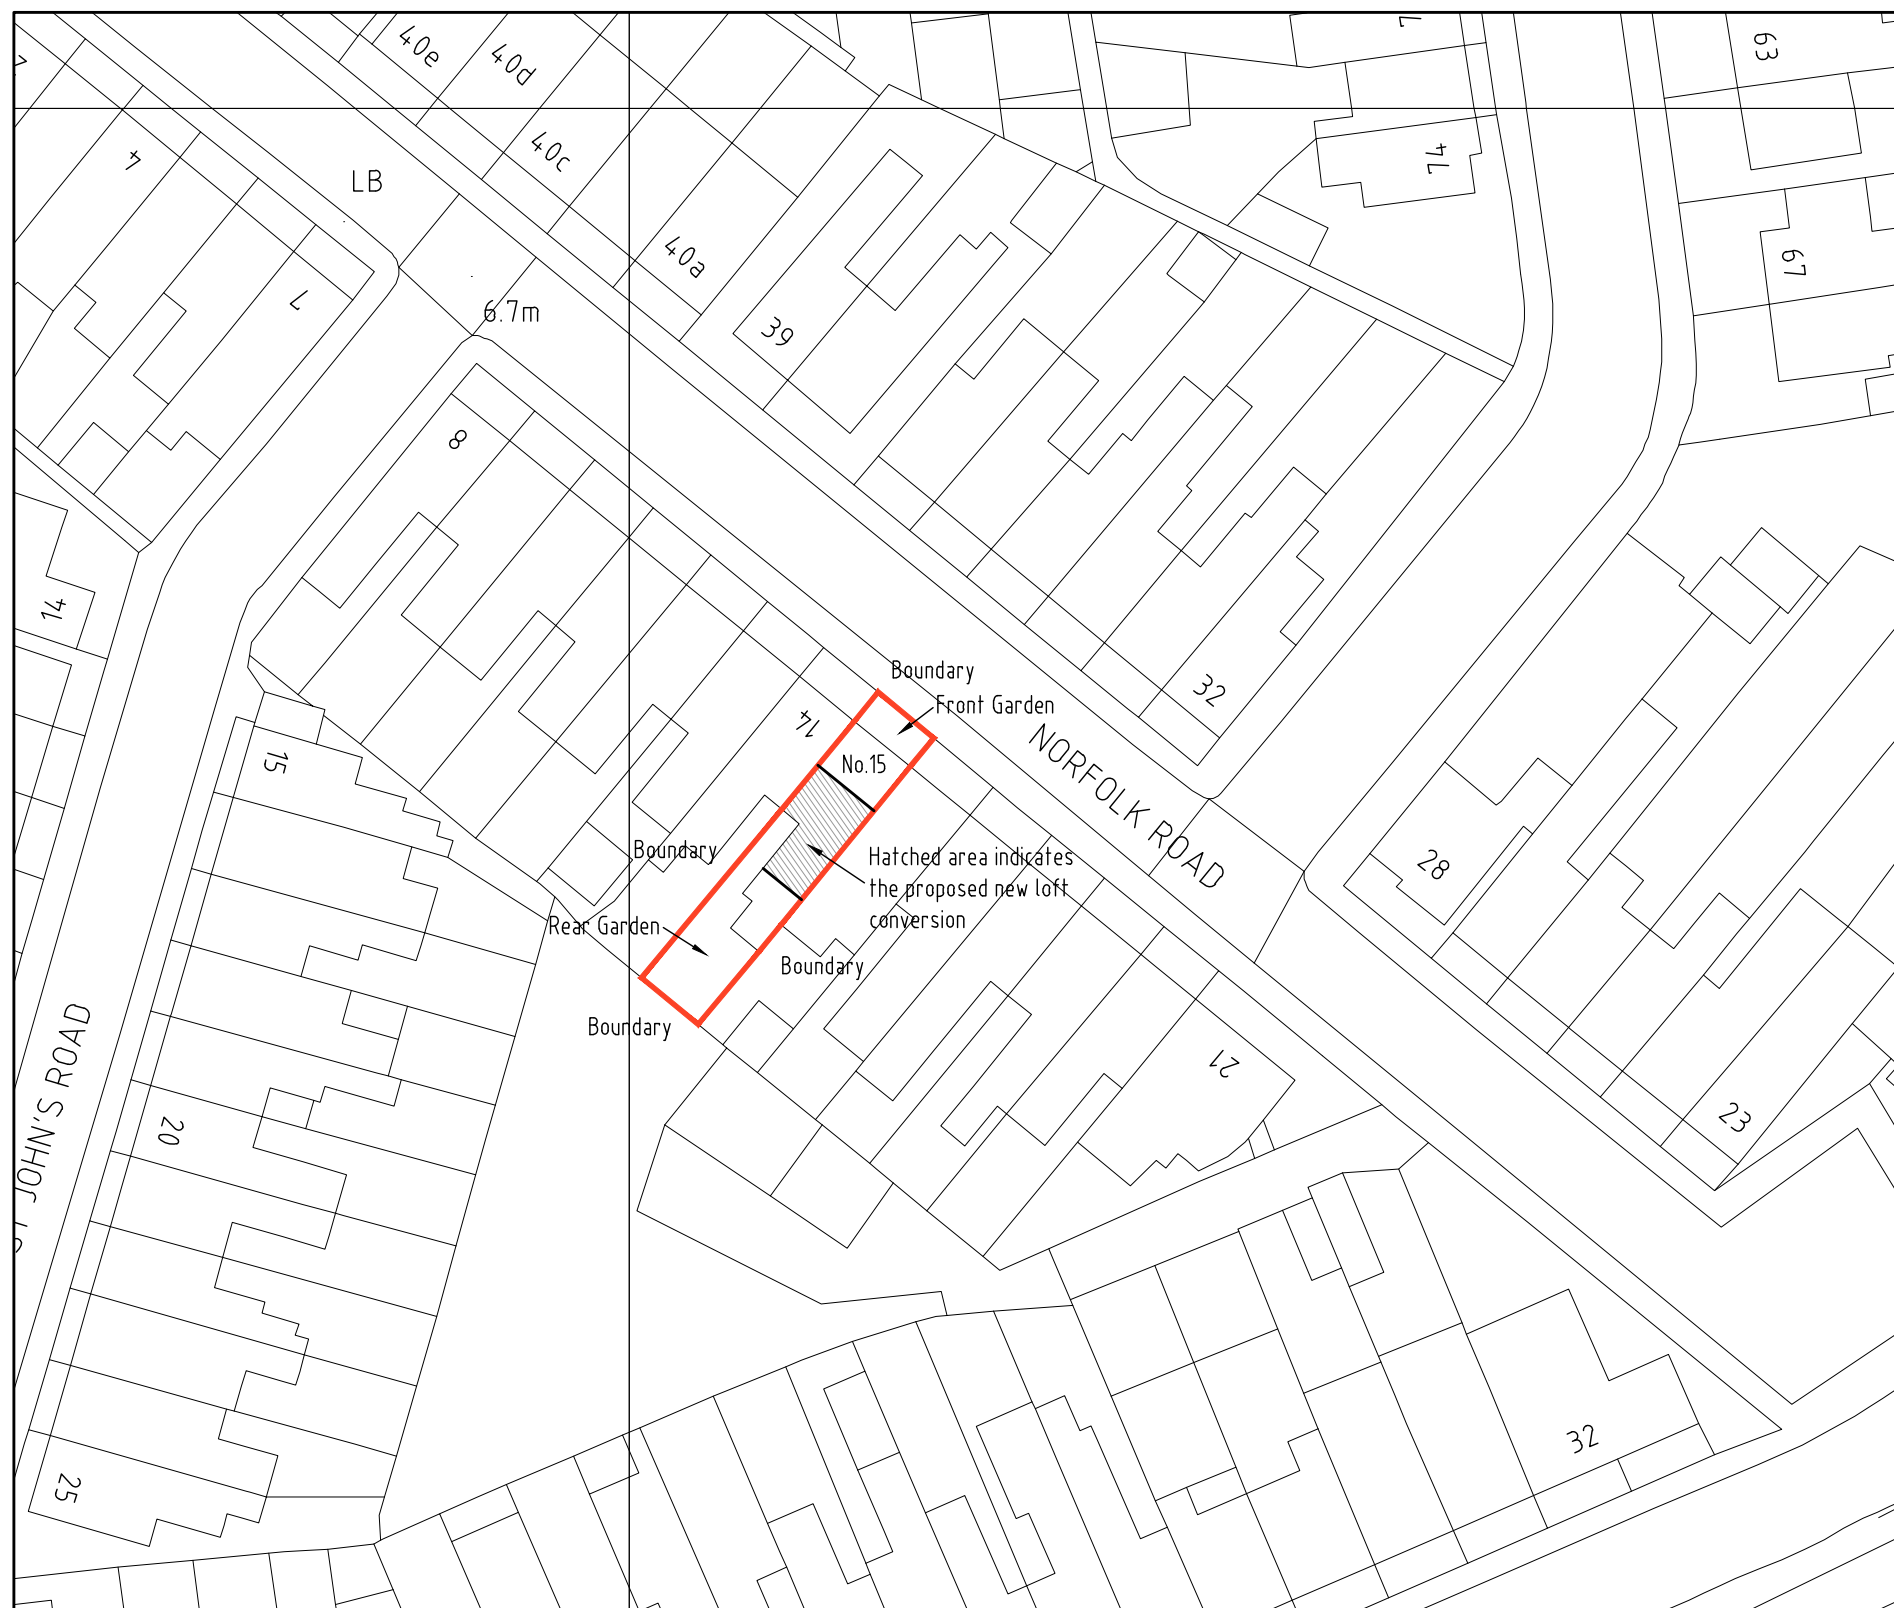


Scale bar

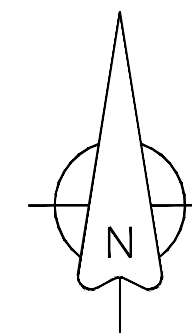

REV	DESCRIPTION	DATE	INIT	CHK
STATUS		FOR INFORMATION		

Client
Mr. I Ubi

Project
15 Norfolk Road, Gravesend,
Kent. DA12 2RX

Title
Proposed Block Plan

Scale	Date	Drawn	Checked
1:500@A3	13.09.23	N/A	N/A
Project No:	Drawing No.	Revision	
2023-115	007	~	