


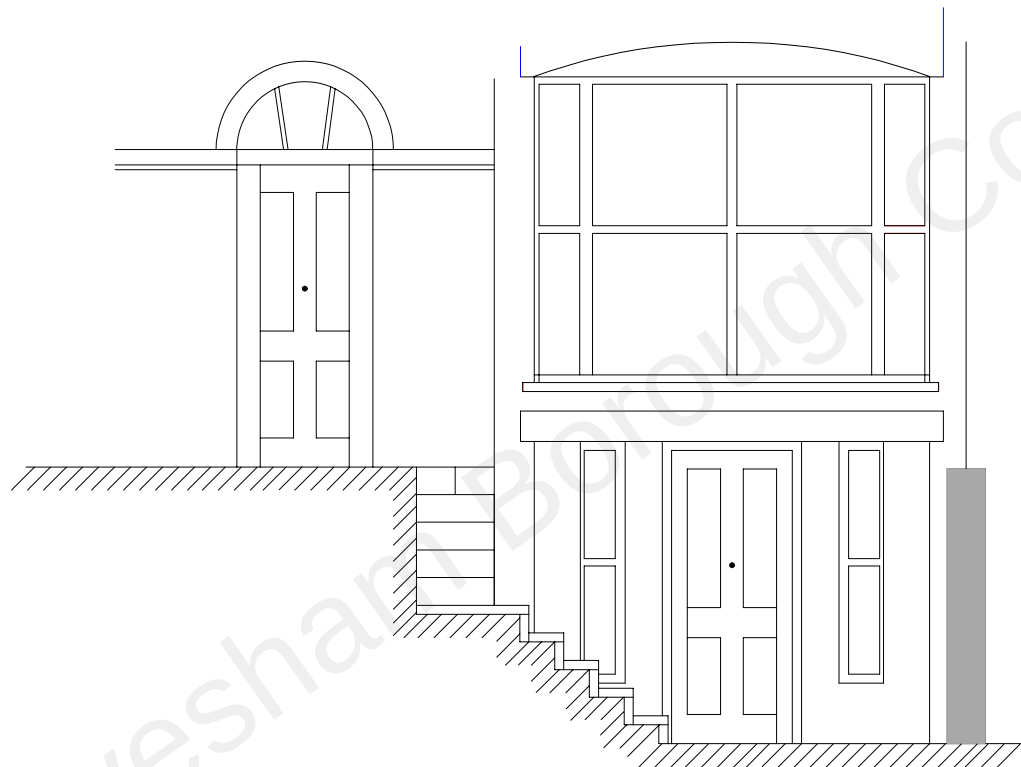

**196 PARROCK STREET
PROPOSED
BASEMENT ENTRANCE**

Scale 1:50@A3

Drawing Number	Revision	Date
PS 010	1	18/08/2022