






South - Existing
1 : 100

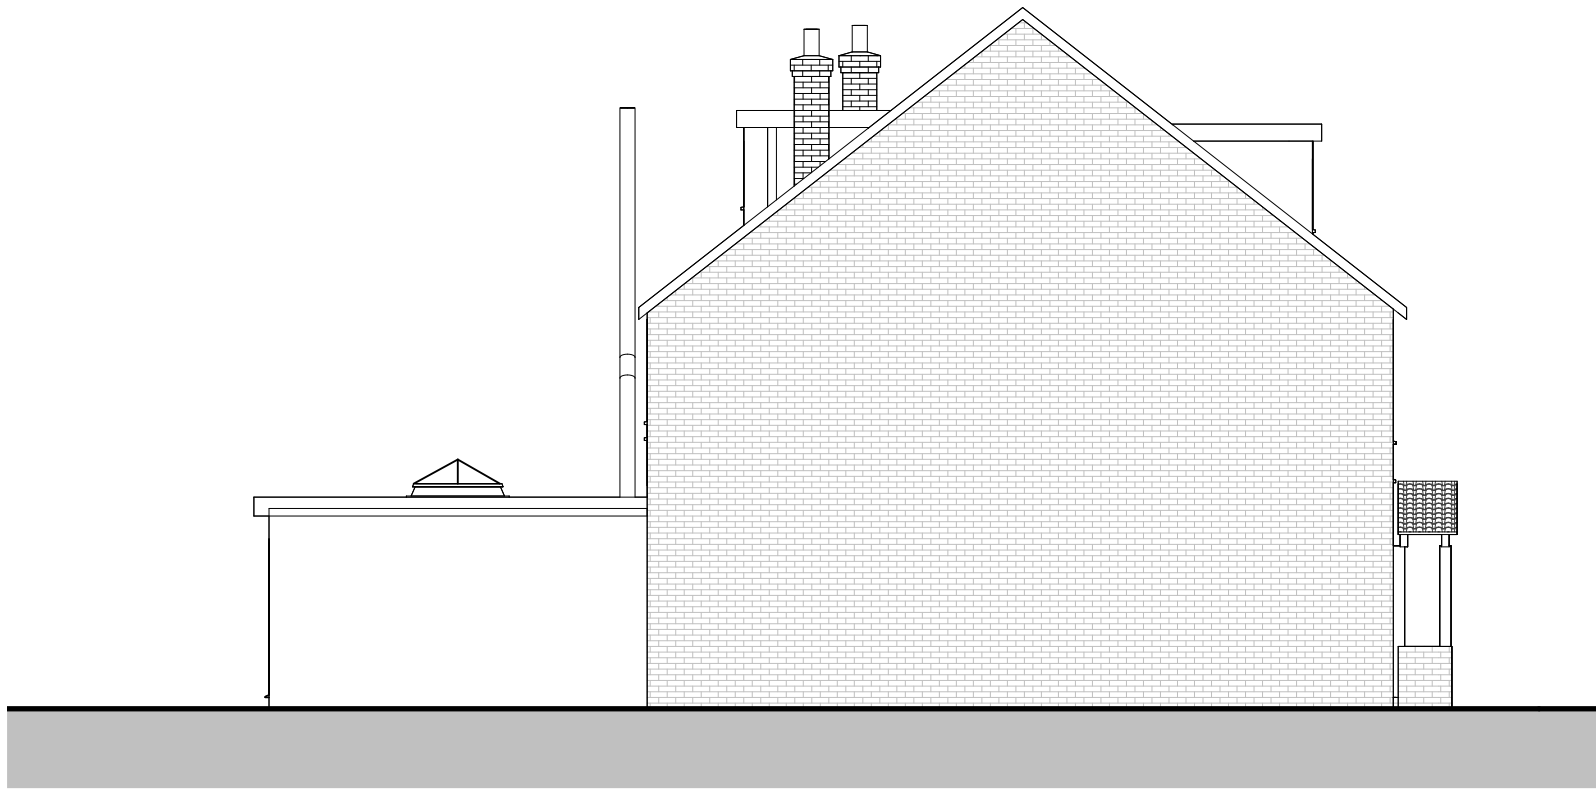


West - Existing
1 : 100

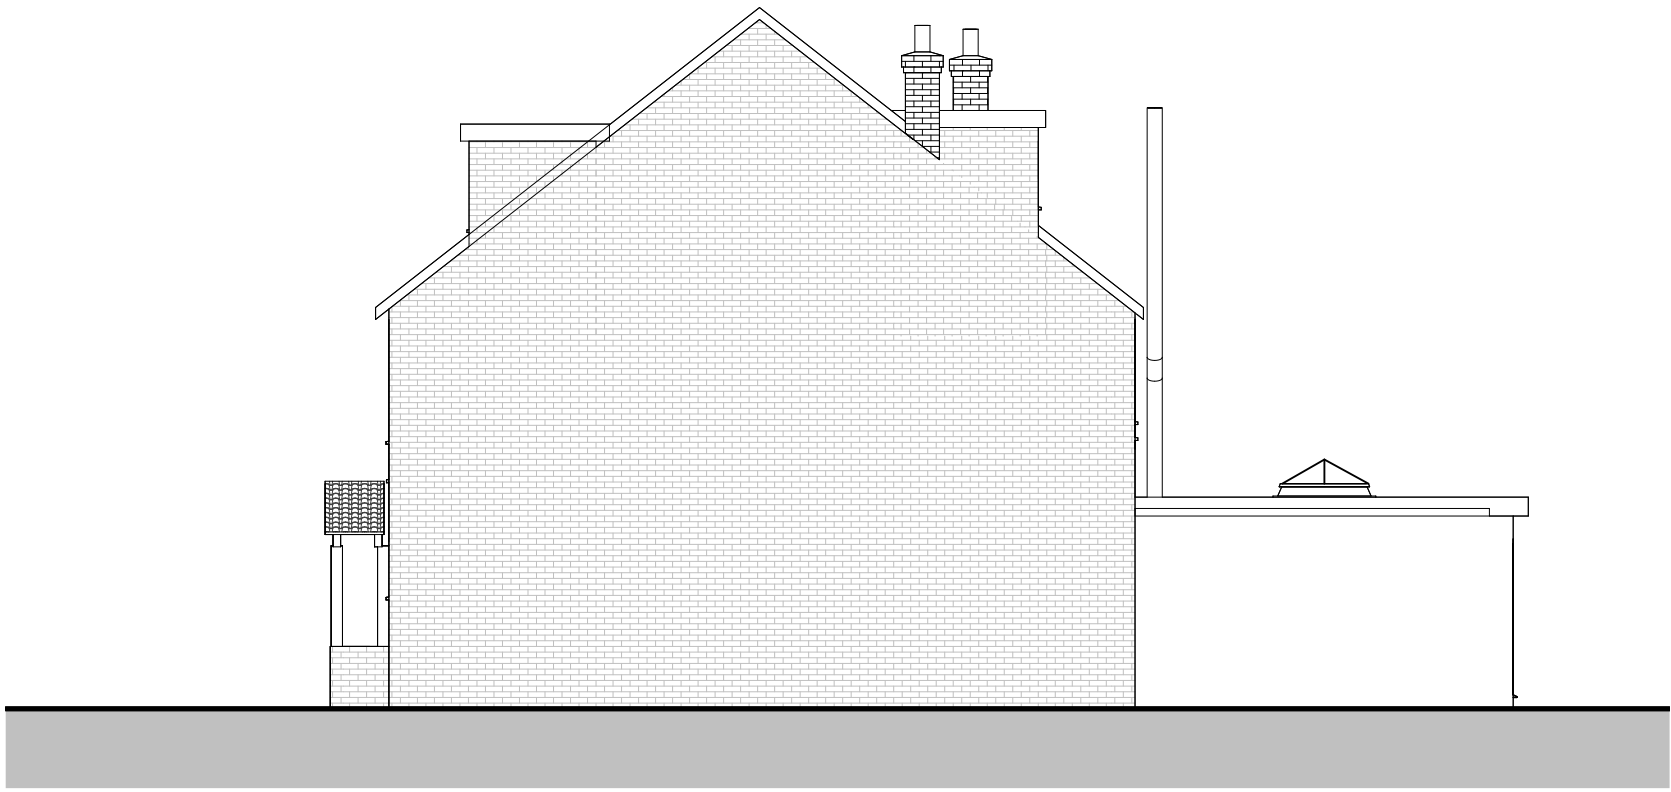


East - Existing
1 : 100

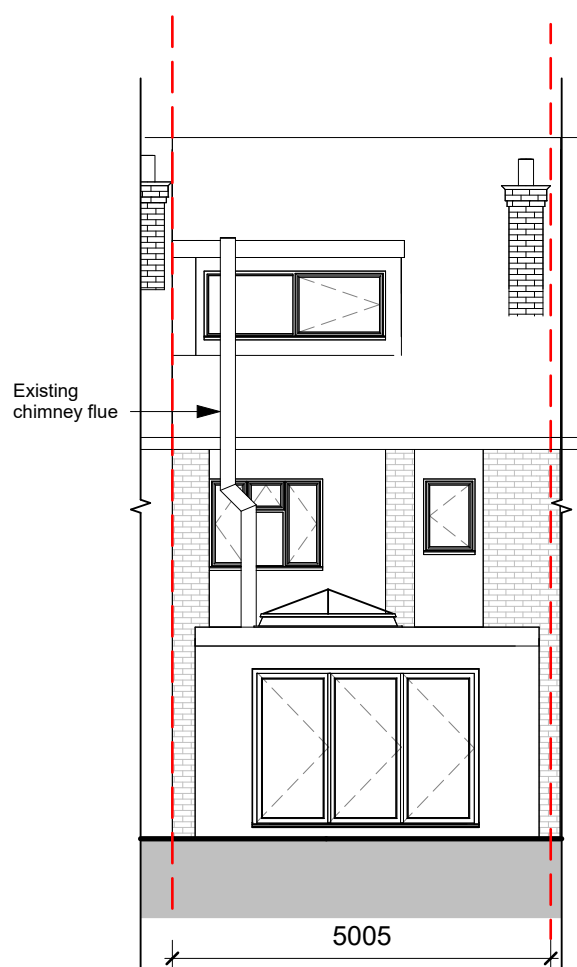


North - Existing
1 : 100

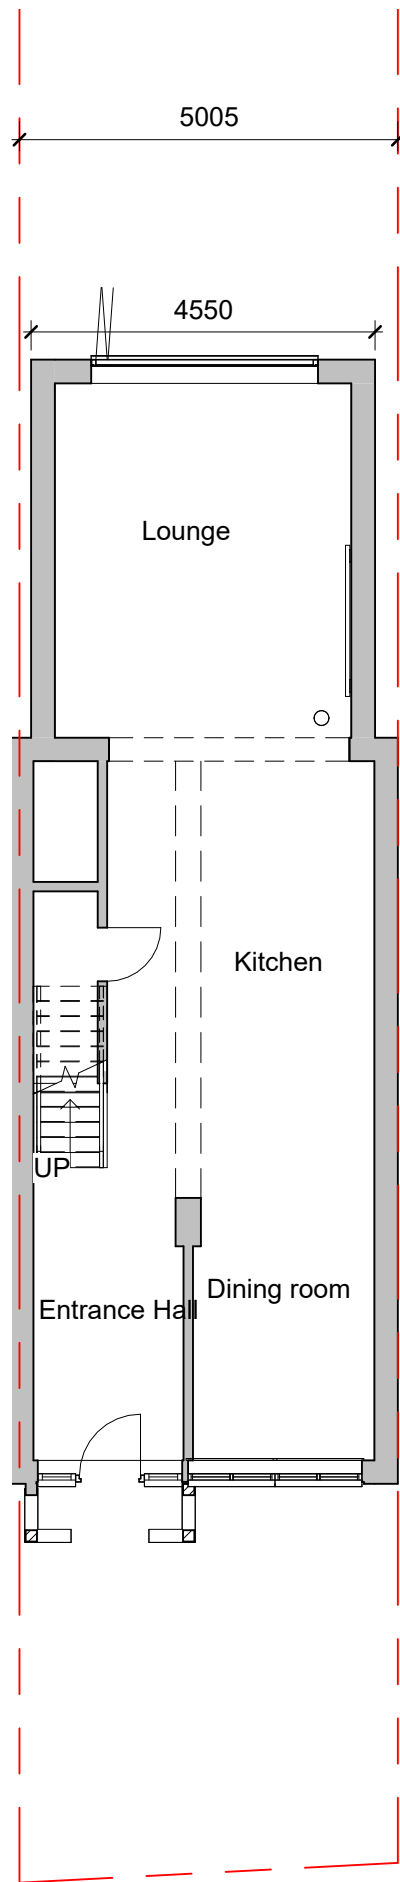


GF - Existing
1 : 100

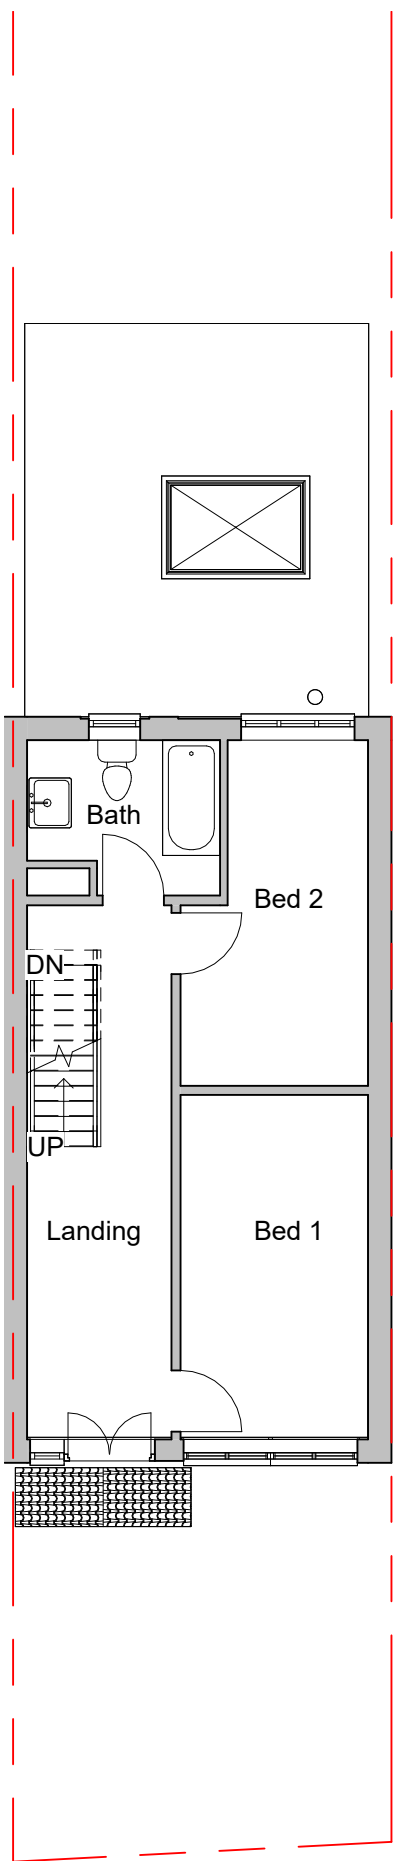

FF - Existing
1 : 100

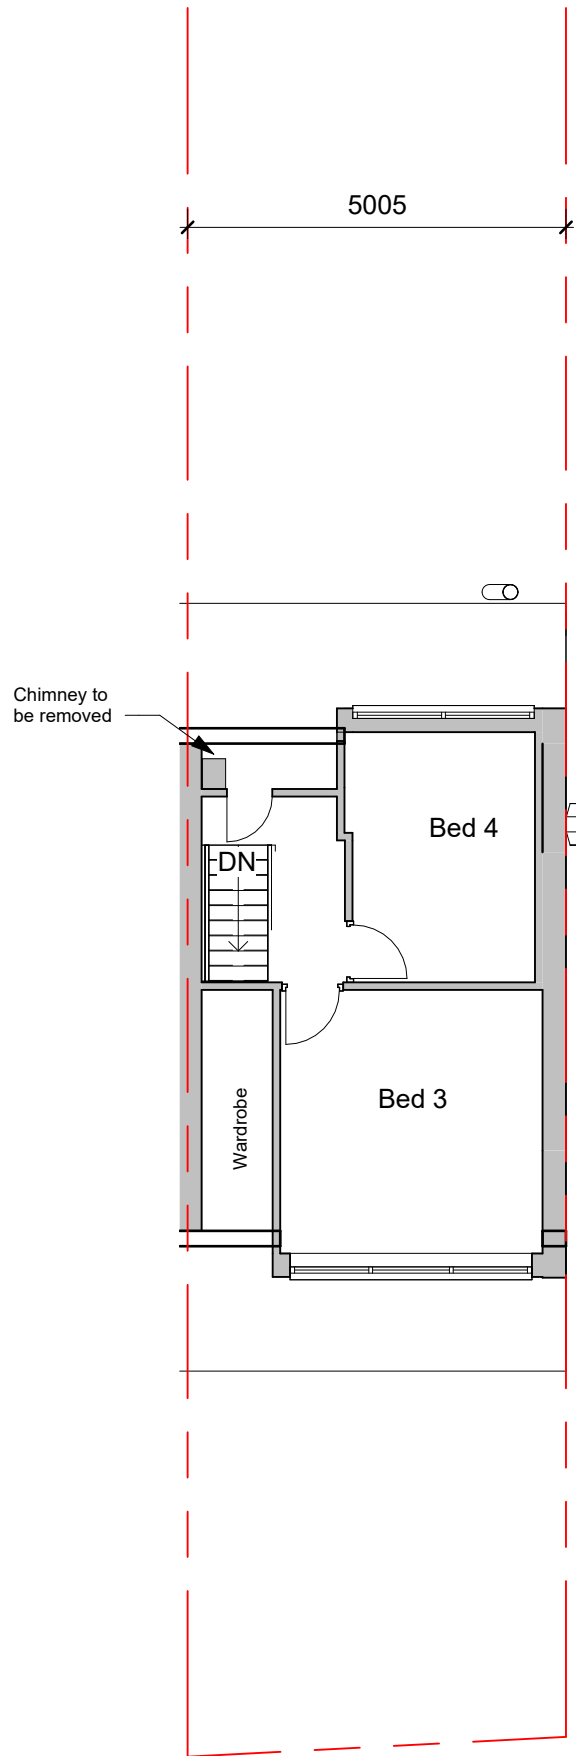

SF - Existing
1 : 100

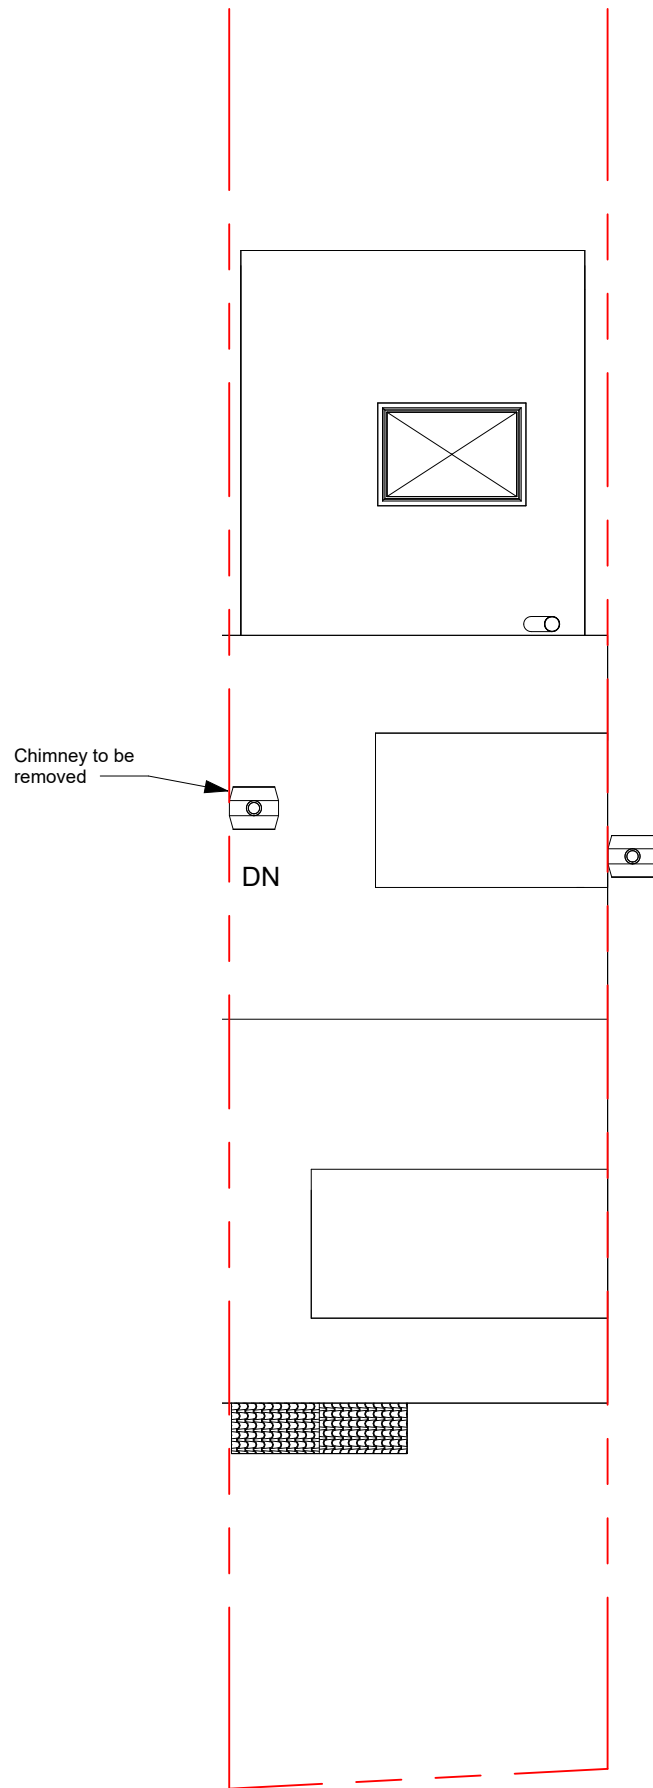


RP - Existing
1 : 100



3D View 1 - Existing

Notes:
Copyright in the design and this drawing is the property of Team Consult. Reproduction in whole or in part is forbidden without written permission of Team Consult. All Dimensions are to be checked on site before any work proceeds. Do not scale this drawing but use only figured dimensions. Any errors or omissions are to be reported to Team Consult. This drawing is to be read in conjunction with all the relevant consultants' and/or specialists' drawings/documents, and any discrepancies or variations are to be notified to Team Consult before work commences.

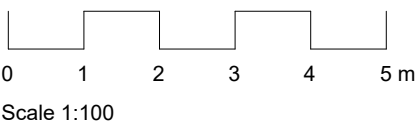

Planning

No.	Seq.	Description	Date

teem
design.cost.build
e info@teemconsult.co.uk
t +44(0)203 617 1780
m +44(0) 7538903110
www.teemconsult.co.uk

Project Title
Loft Extension

Client
Mr & Mrs P Markides

Project Address
**13a Bull Lane
Higham
ME3 7LT**

Existing Plans_Elevations

Drawn by	Scale	Date
T.O.	1 : 100 @A1	May 2023

Project No. **TCL683/05/23**

Sheet No. **683-HPP-02**