




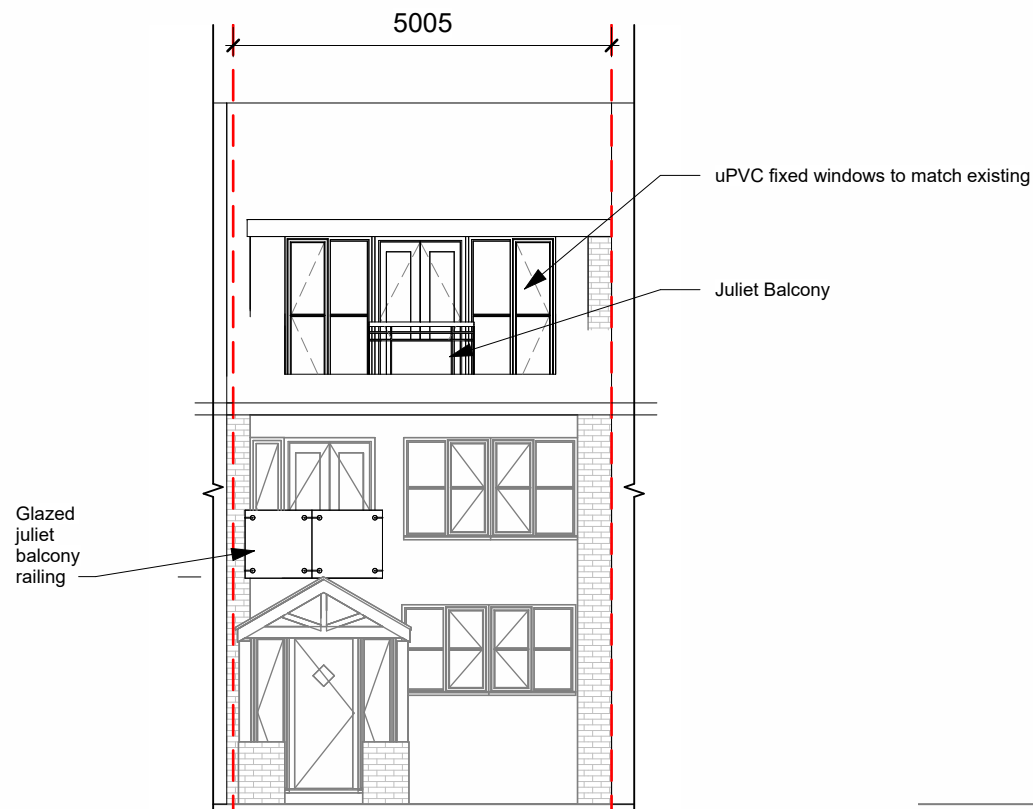


South - Proposed
1 : 100

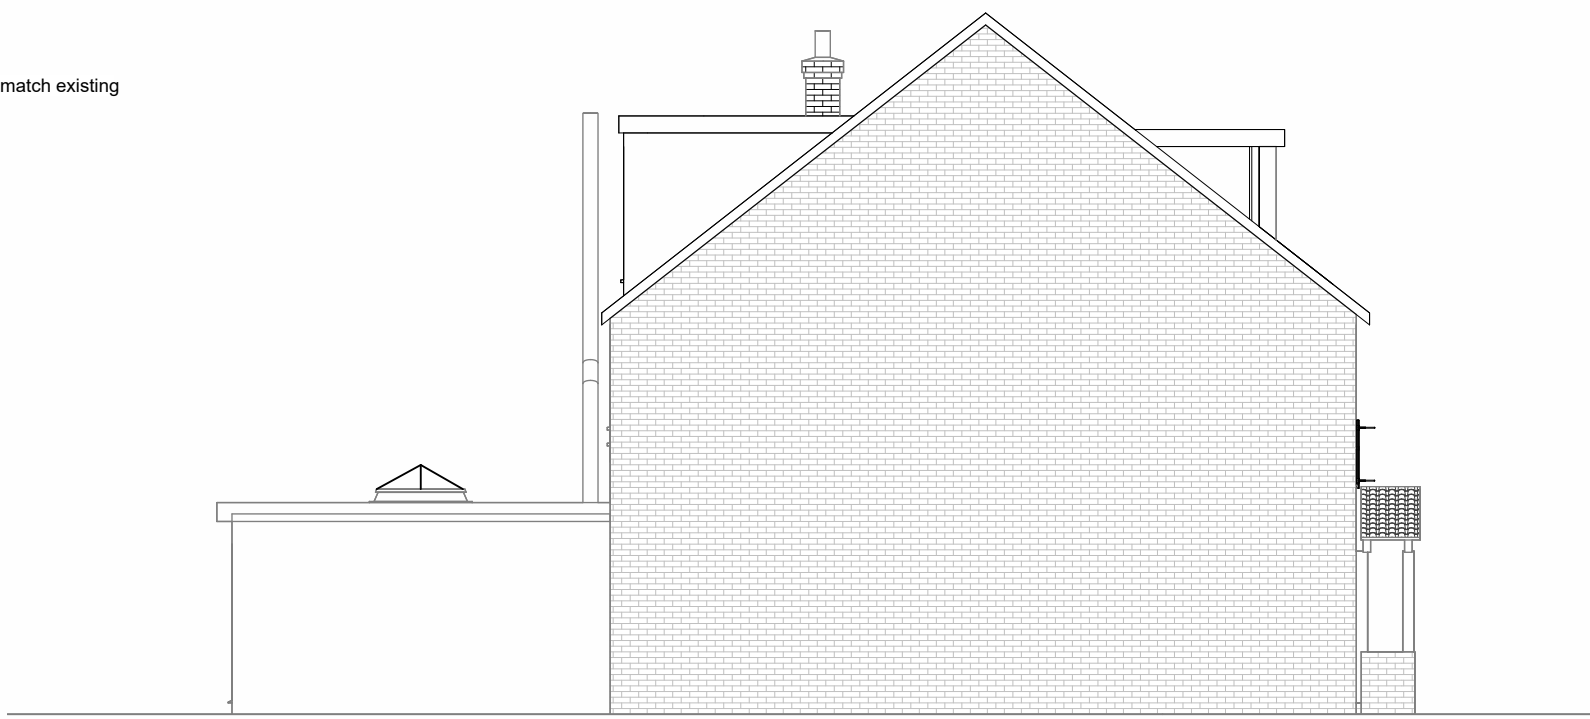

West - Proposed
1 : 100

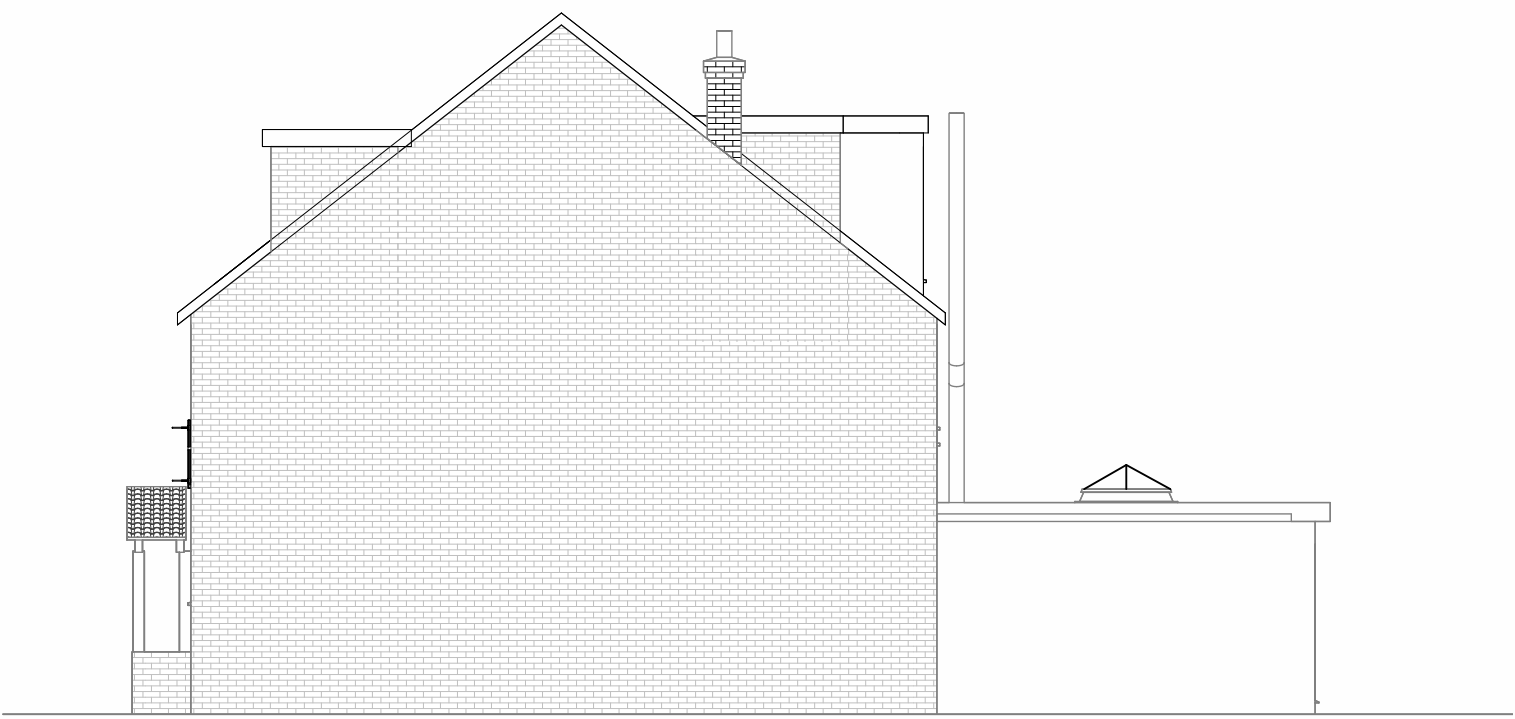

East - Proposed
1 : 100

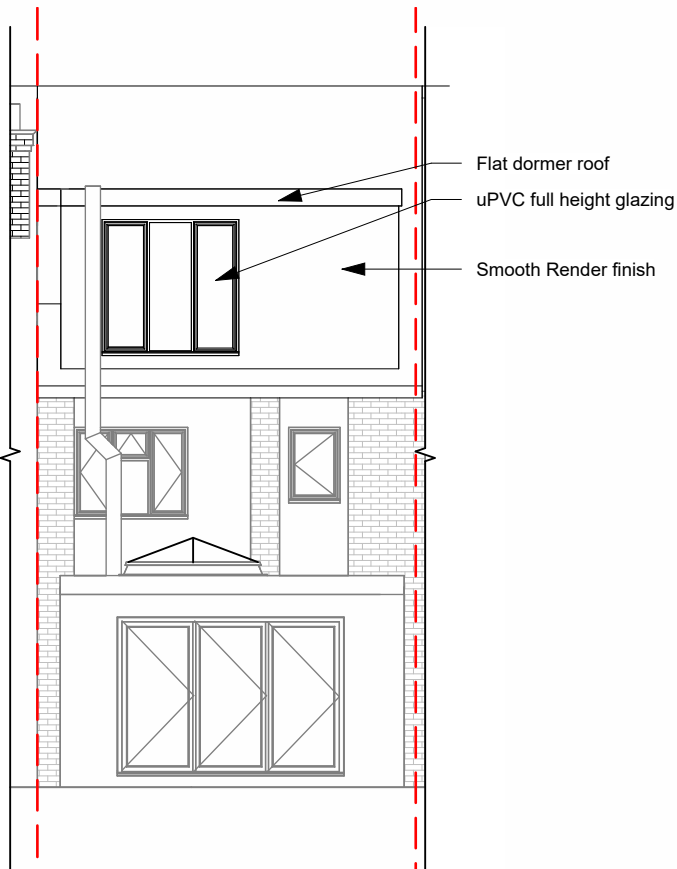


North - Proposed
1 : 100

Notes:

Copyright in the design and this drawing is the property of Teem Consult. Reproduction in whole or in part is forbidden without written permission of Teem Consult. All Dimensions are to be checked on site before any work proceeds. Do not scale this drawing but use only figured dimensions. Any errors or omissions are to be reported to Teem Consult. This drawing is to be read in conjunction with all the relevant consultants' and/or specialists' drawings/documents, and any discrepancies or variations are to be notified to Teem Consult before work commences.


NEW DORMER NOTES

- No part of the proposed dormer would be encroaching onto either side of the neighbouring boundary.

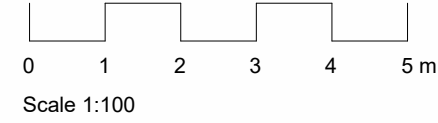


Planning


No.	Seq.	Description	Date

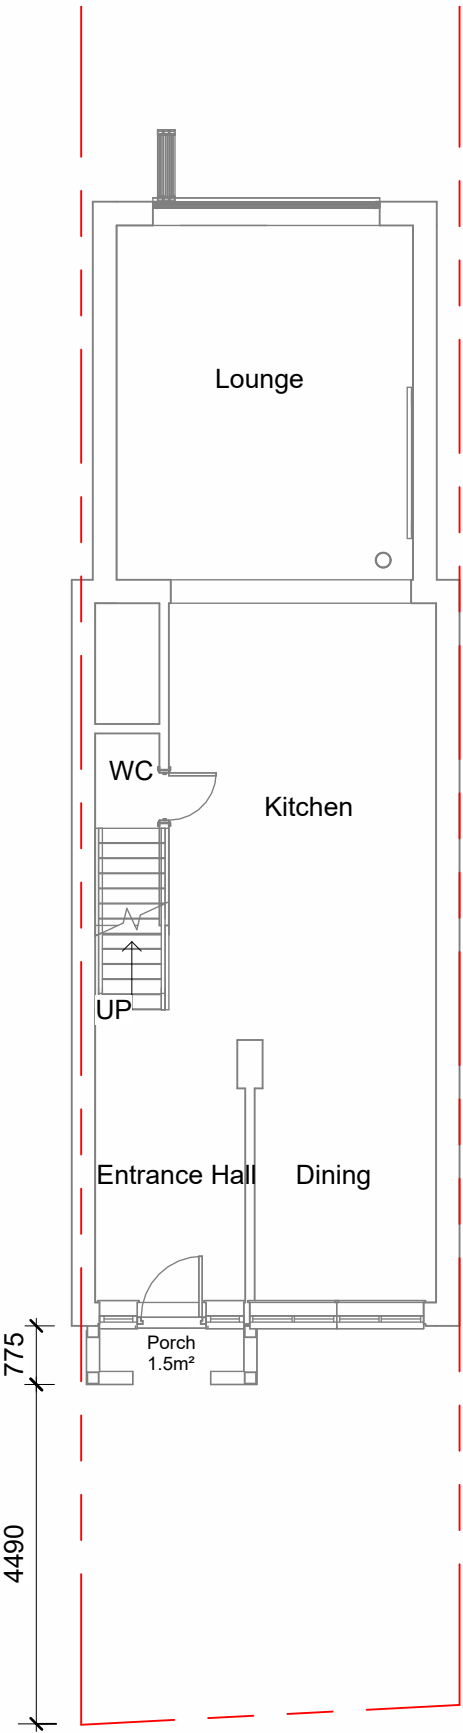


GF - Proposed
1 : 100

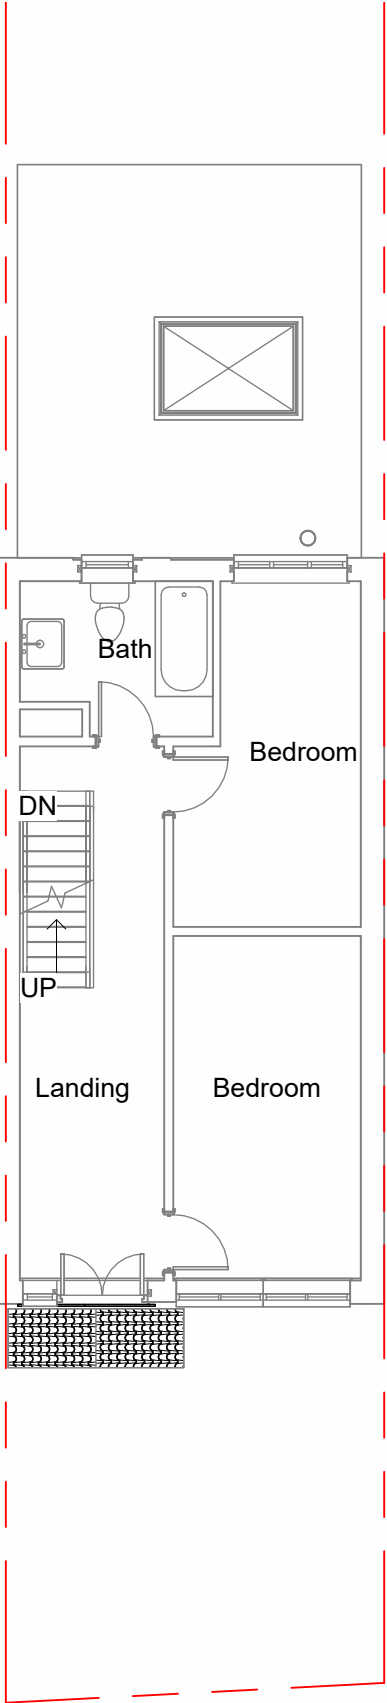


FF - Proposed
1 : 100

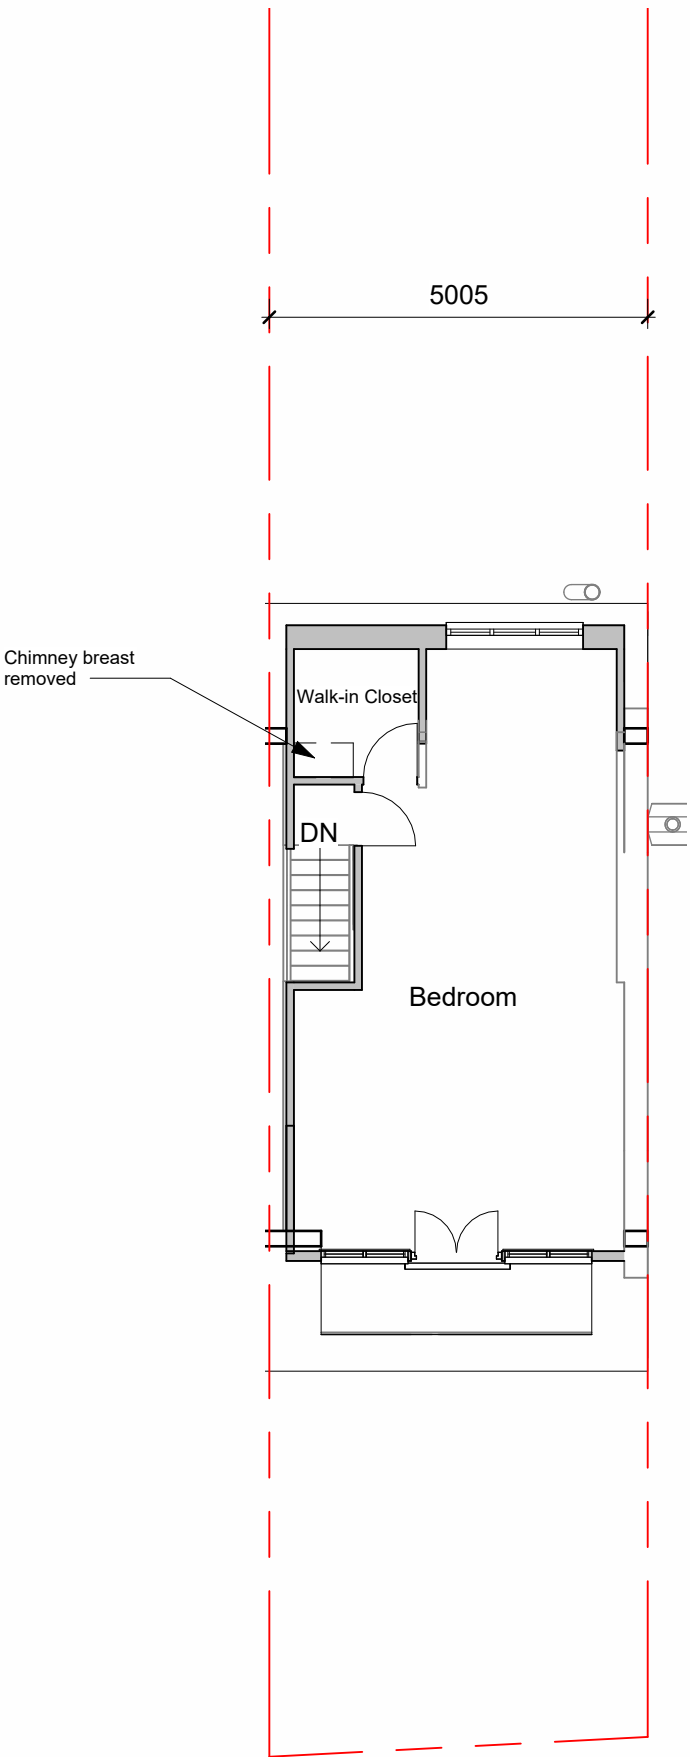

SF - Proposed
1 : 100

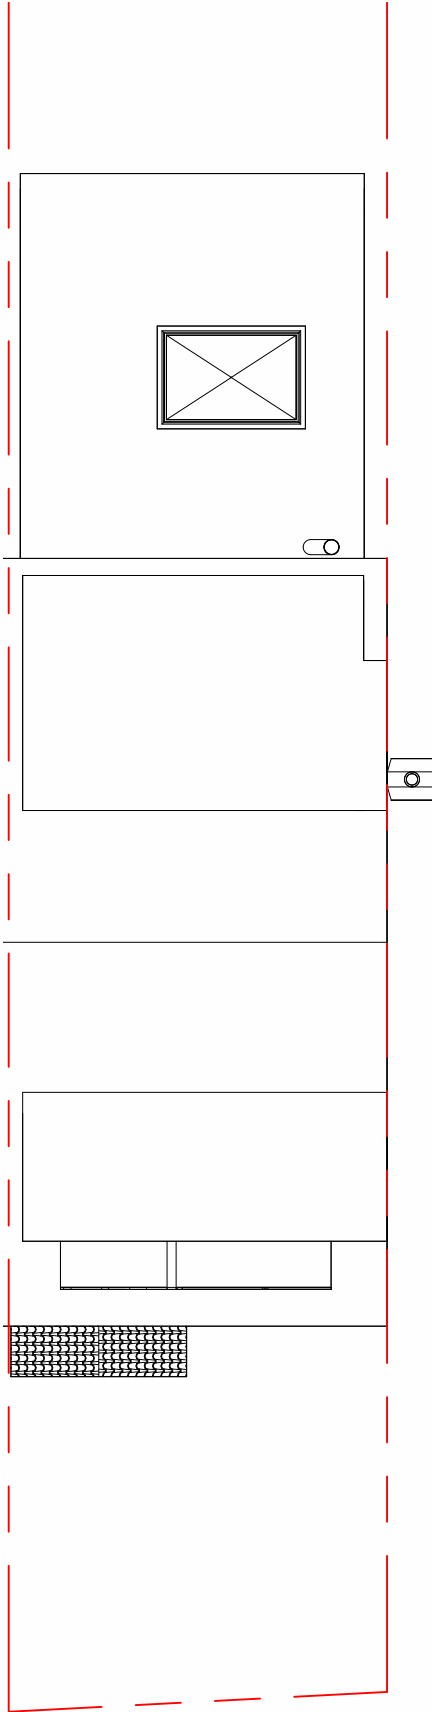

RP - Proposed
1 : 100

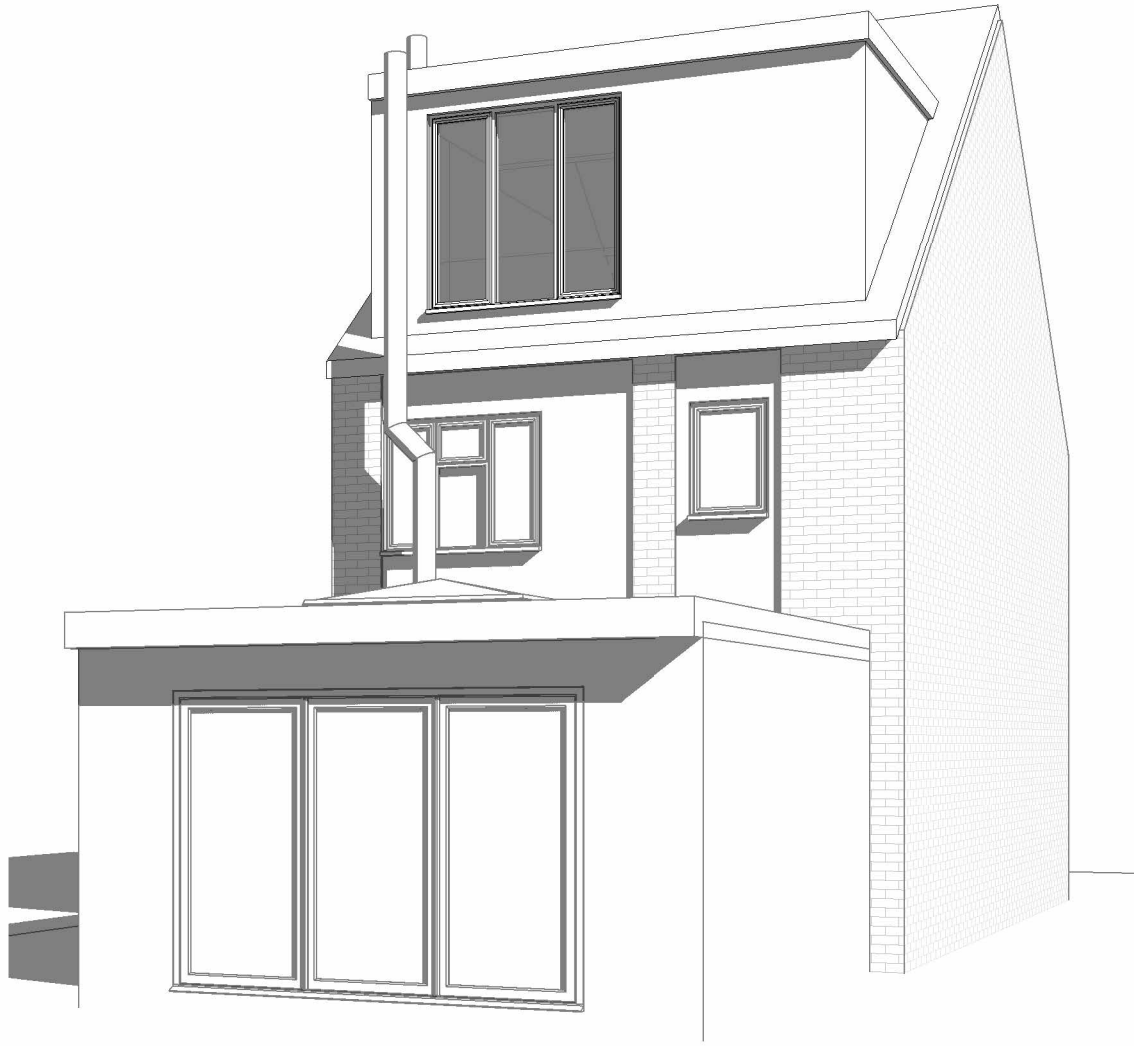

3D View 1



3D View 1 - Proposed

teem
design.cost.build
e info@teemconsult.co.uk
t +44(0)203 617 1780
m +44(0) 7538903110
www.teemconsult.co.uk

Project Title Loft Extension		
Client Mr & Mrs P Markides		
Project Address 13a Bull Lane Higham ME3 7LT		
Proposed Plans_Elevations		
Drawn by	Scale	Date
T.O.	1 : 100 @A1	May 2023
Project No. TCL683/05/23		
Sheet No. 683-HPP-03		