




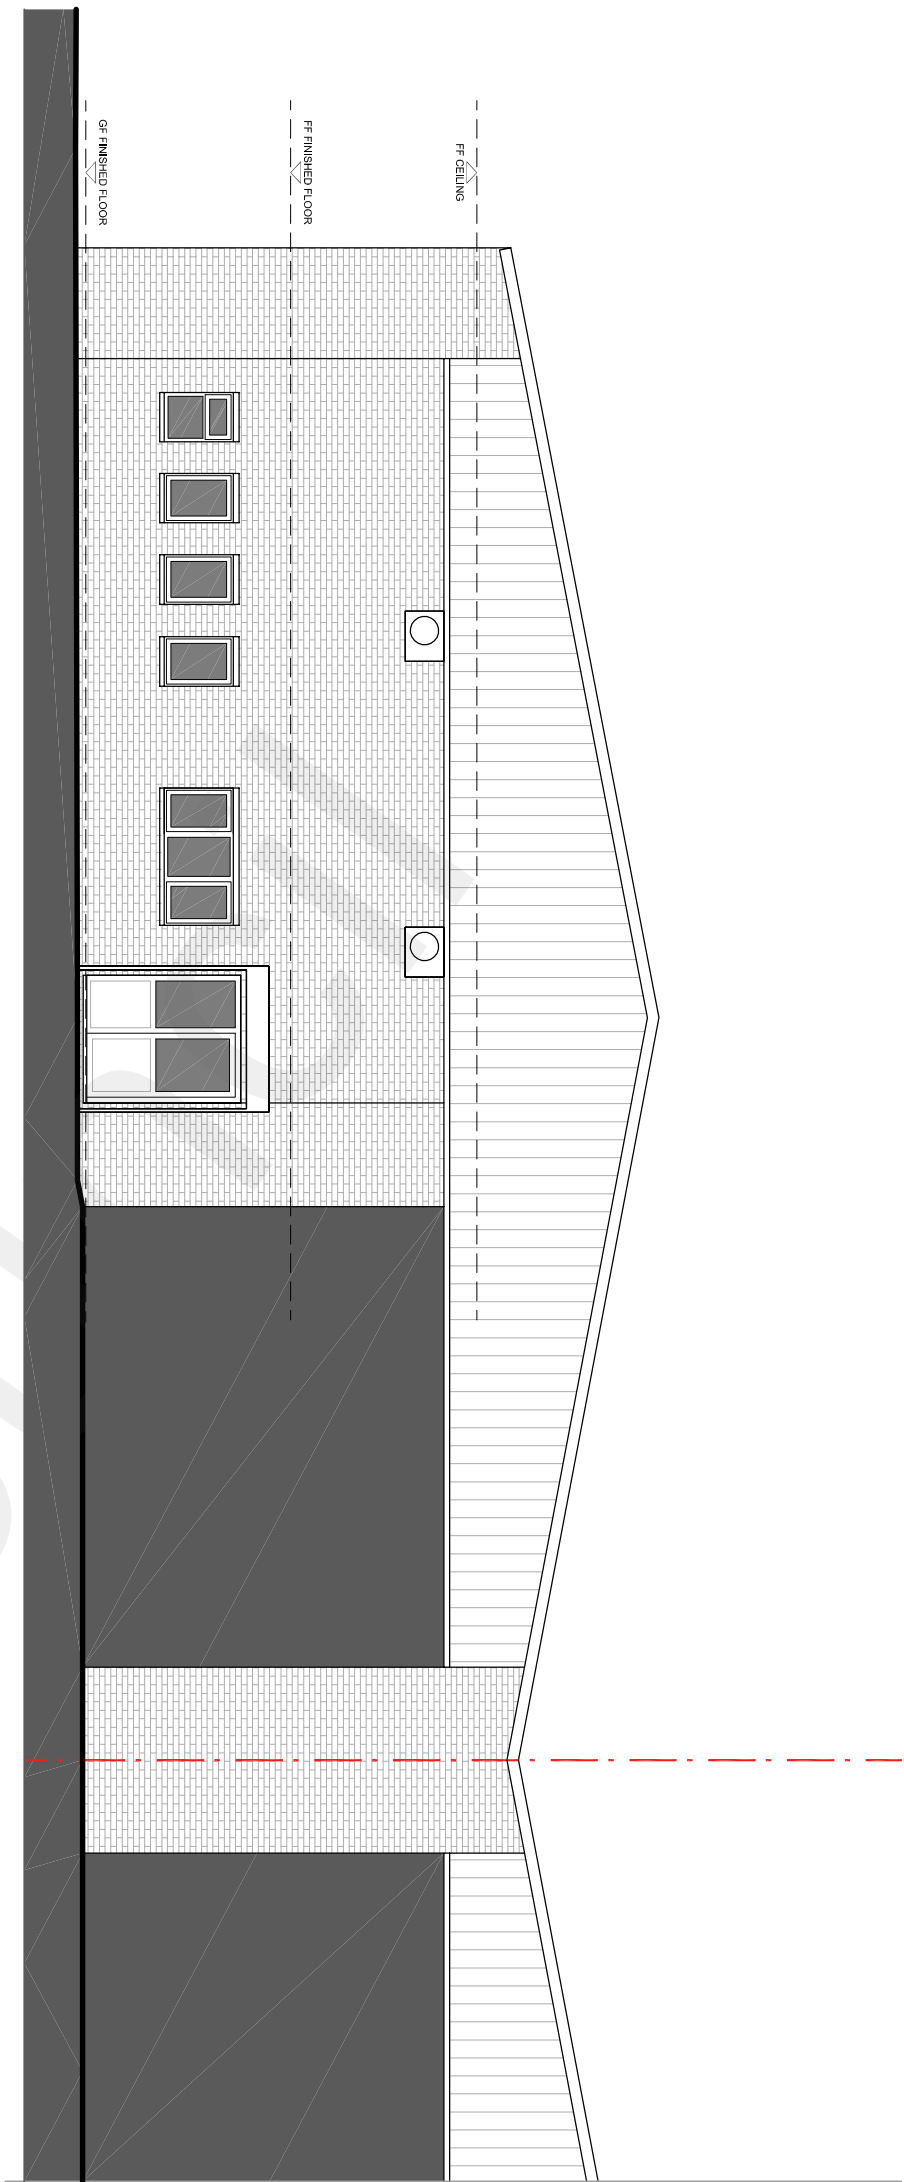


EXISTING FRONT (SOUTH EAST) ELEVATION

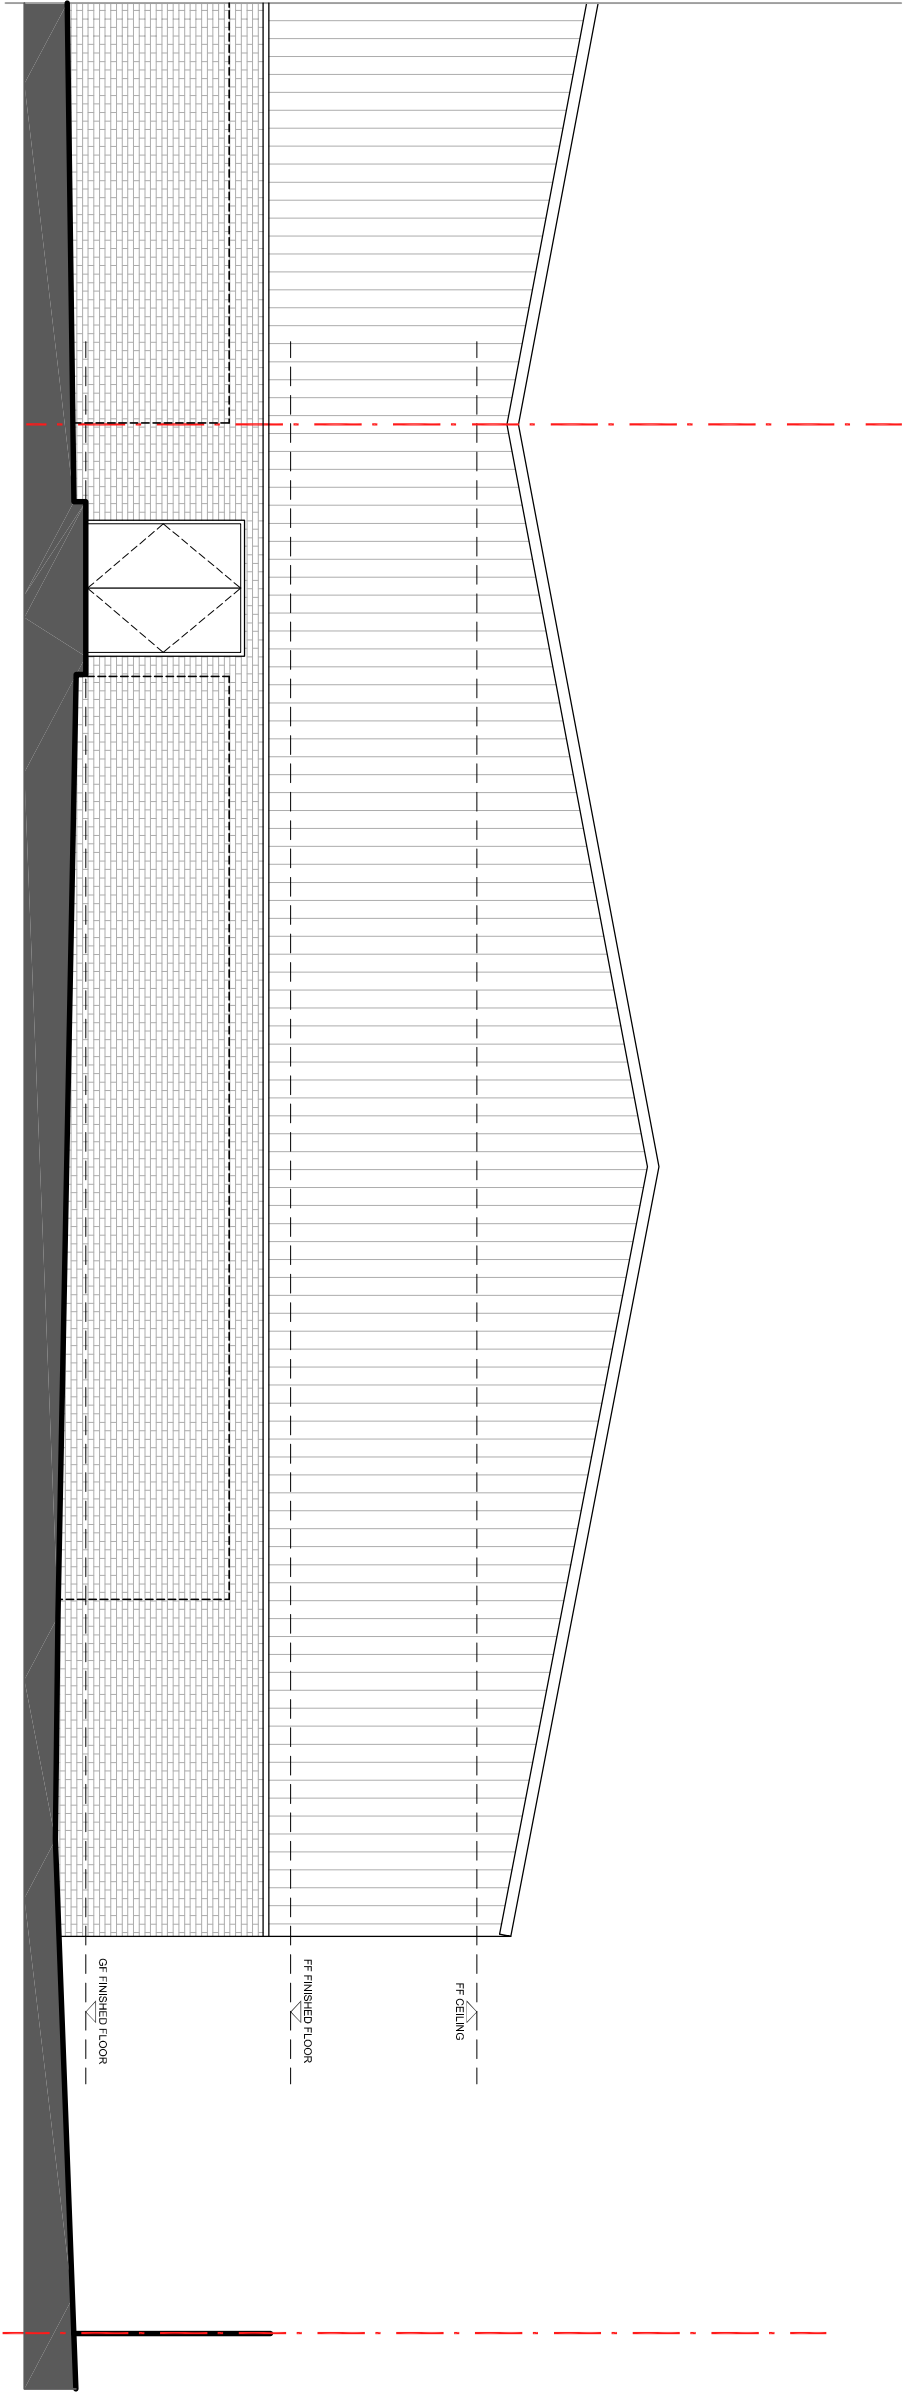


EXISTING REAR (NORTH WEST) ELEVATION

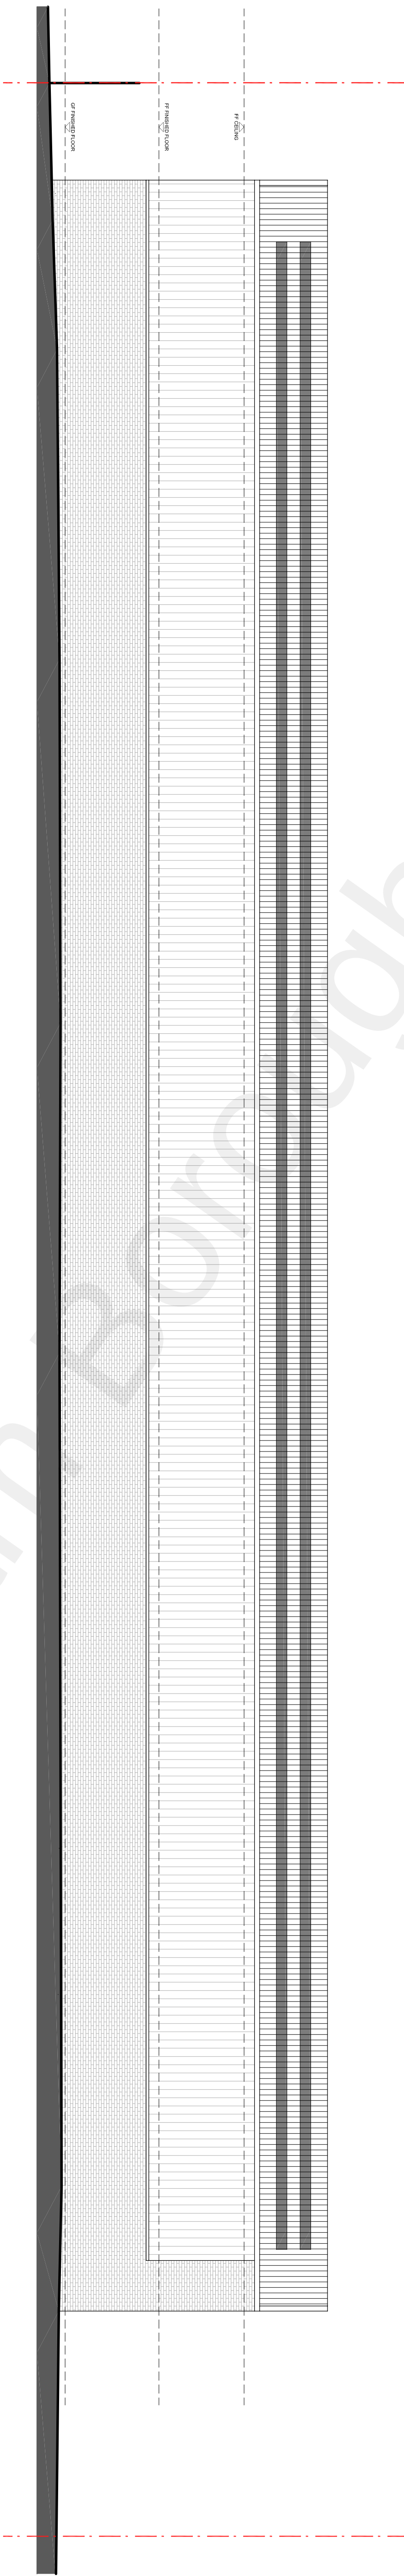

EXISTING SIDE (SOUTH WEST) ELEVATION

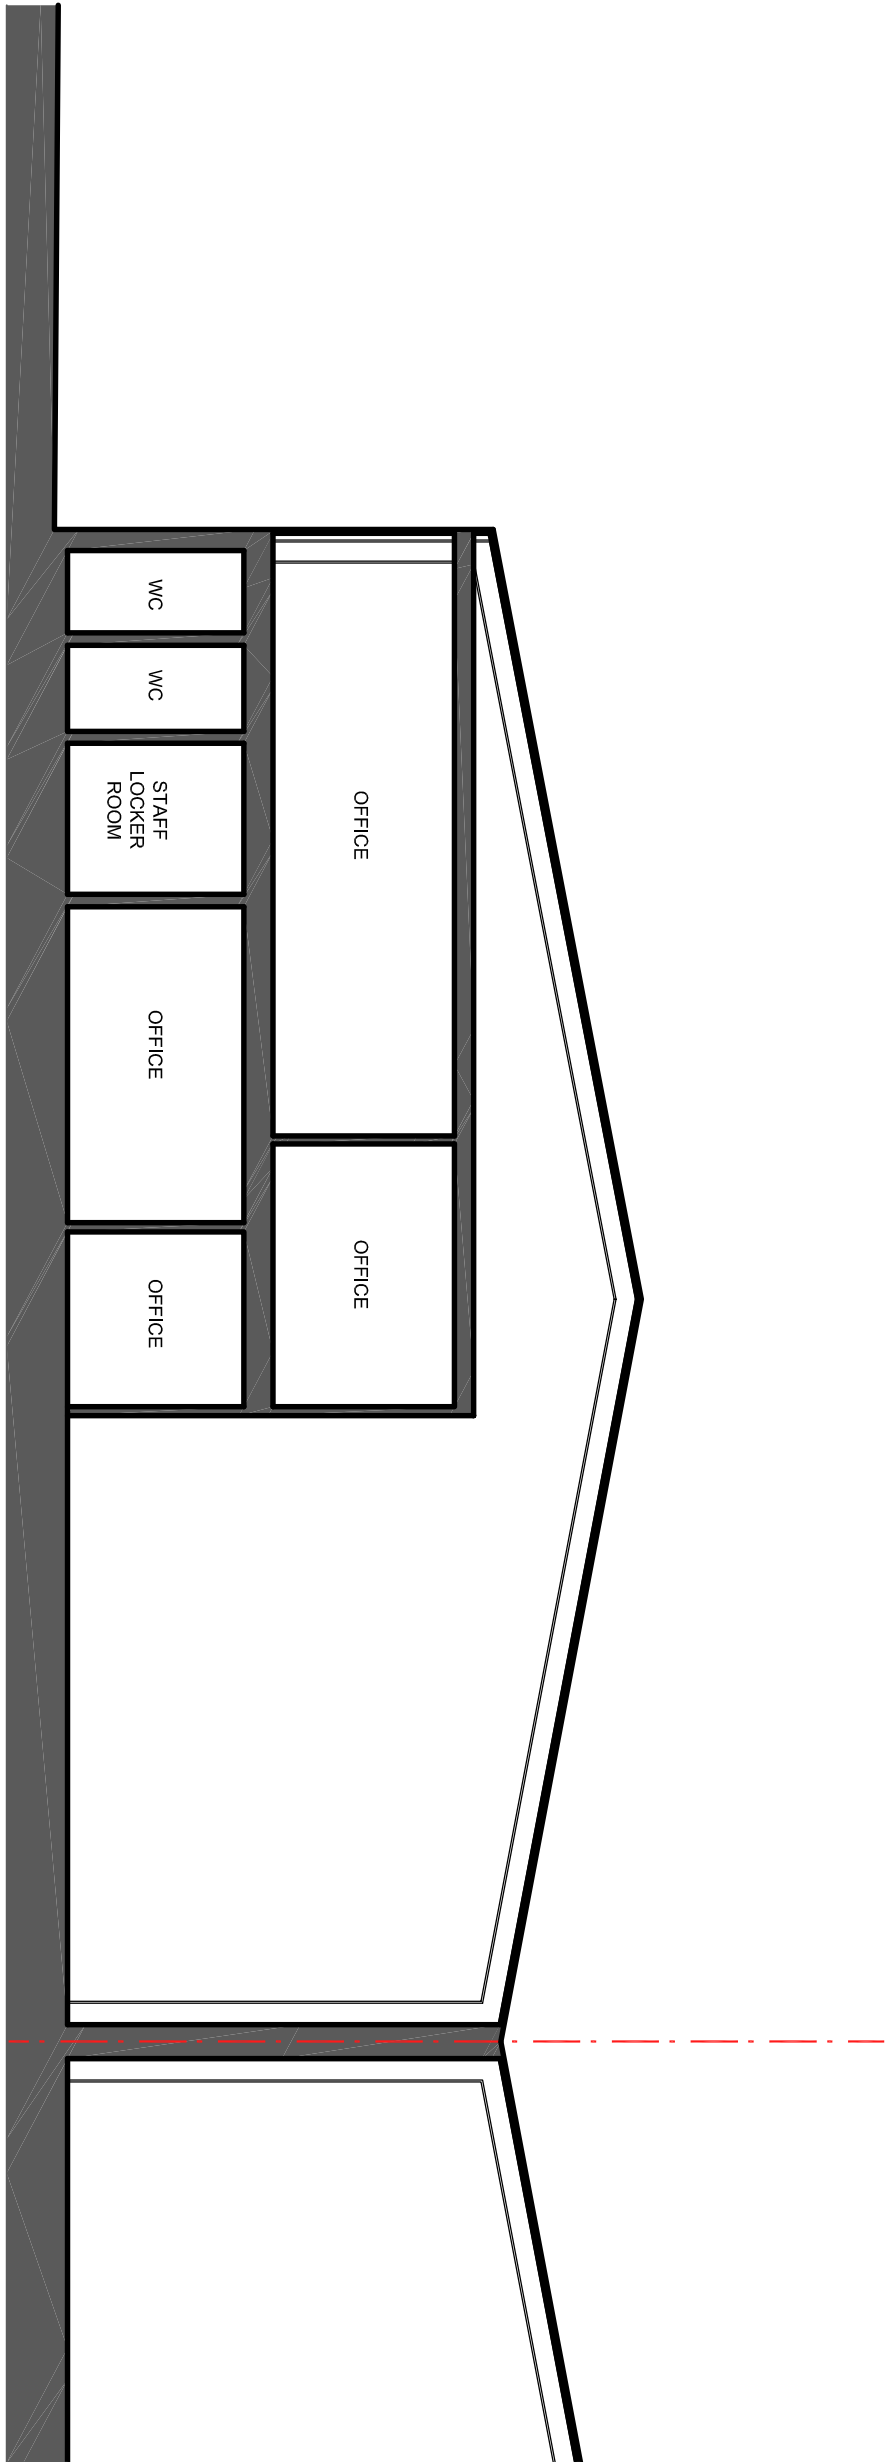


EXISTING SECTION

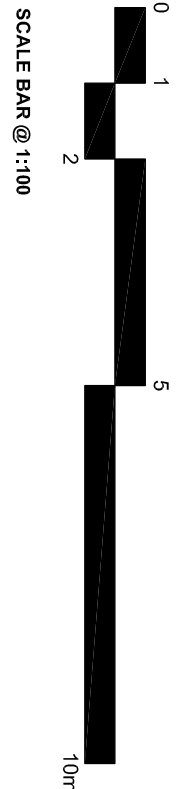

SCALE BAR DIVIDED INTO 25mm SEGMENTS @ A1

PLANNING			

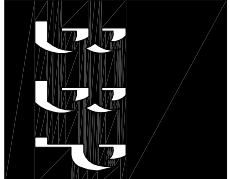

THE BRUNTON BOOBYER
PARTNERSHIP
CHARTERED ARCHITECTS

201 GREENWICH HIGH ROAD T: 020 8656 8788
LONDON SE10 0NS
bbr@bruntonboobyer.com

UNIT J1, NORTHFLEET
INDUSTRIAL ESTATE,
LOWER ROAD, DA11 9BL.
EXISTING ELEVS & SECTION

scale	drawn	date
1:100@A1	4101	10.10.22

revision
1079A/05 A

© COPYRIGHT THE BRUNTON BOOBYER PARTNERSHIP, LTD. 2022