




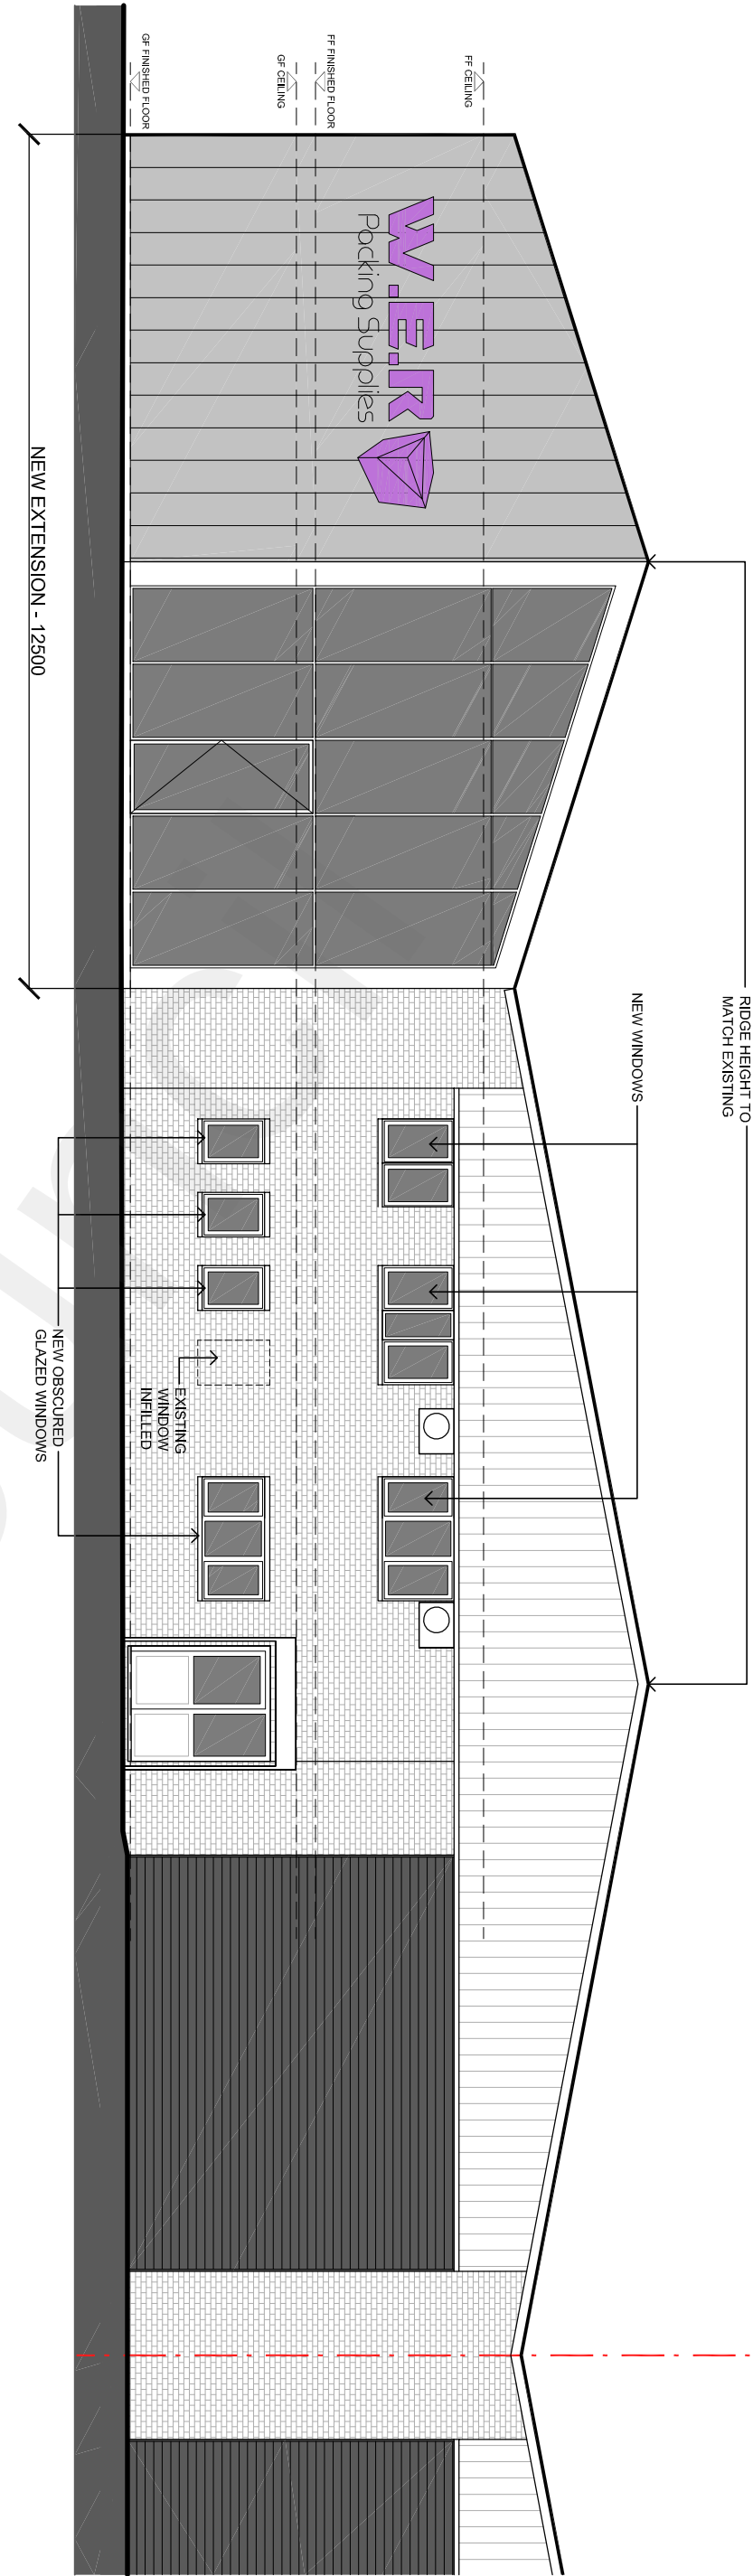


PROPOSED FRONT (SOUTH EAST) ELEVATION

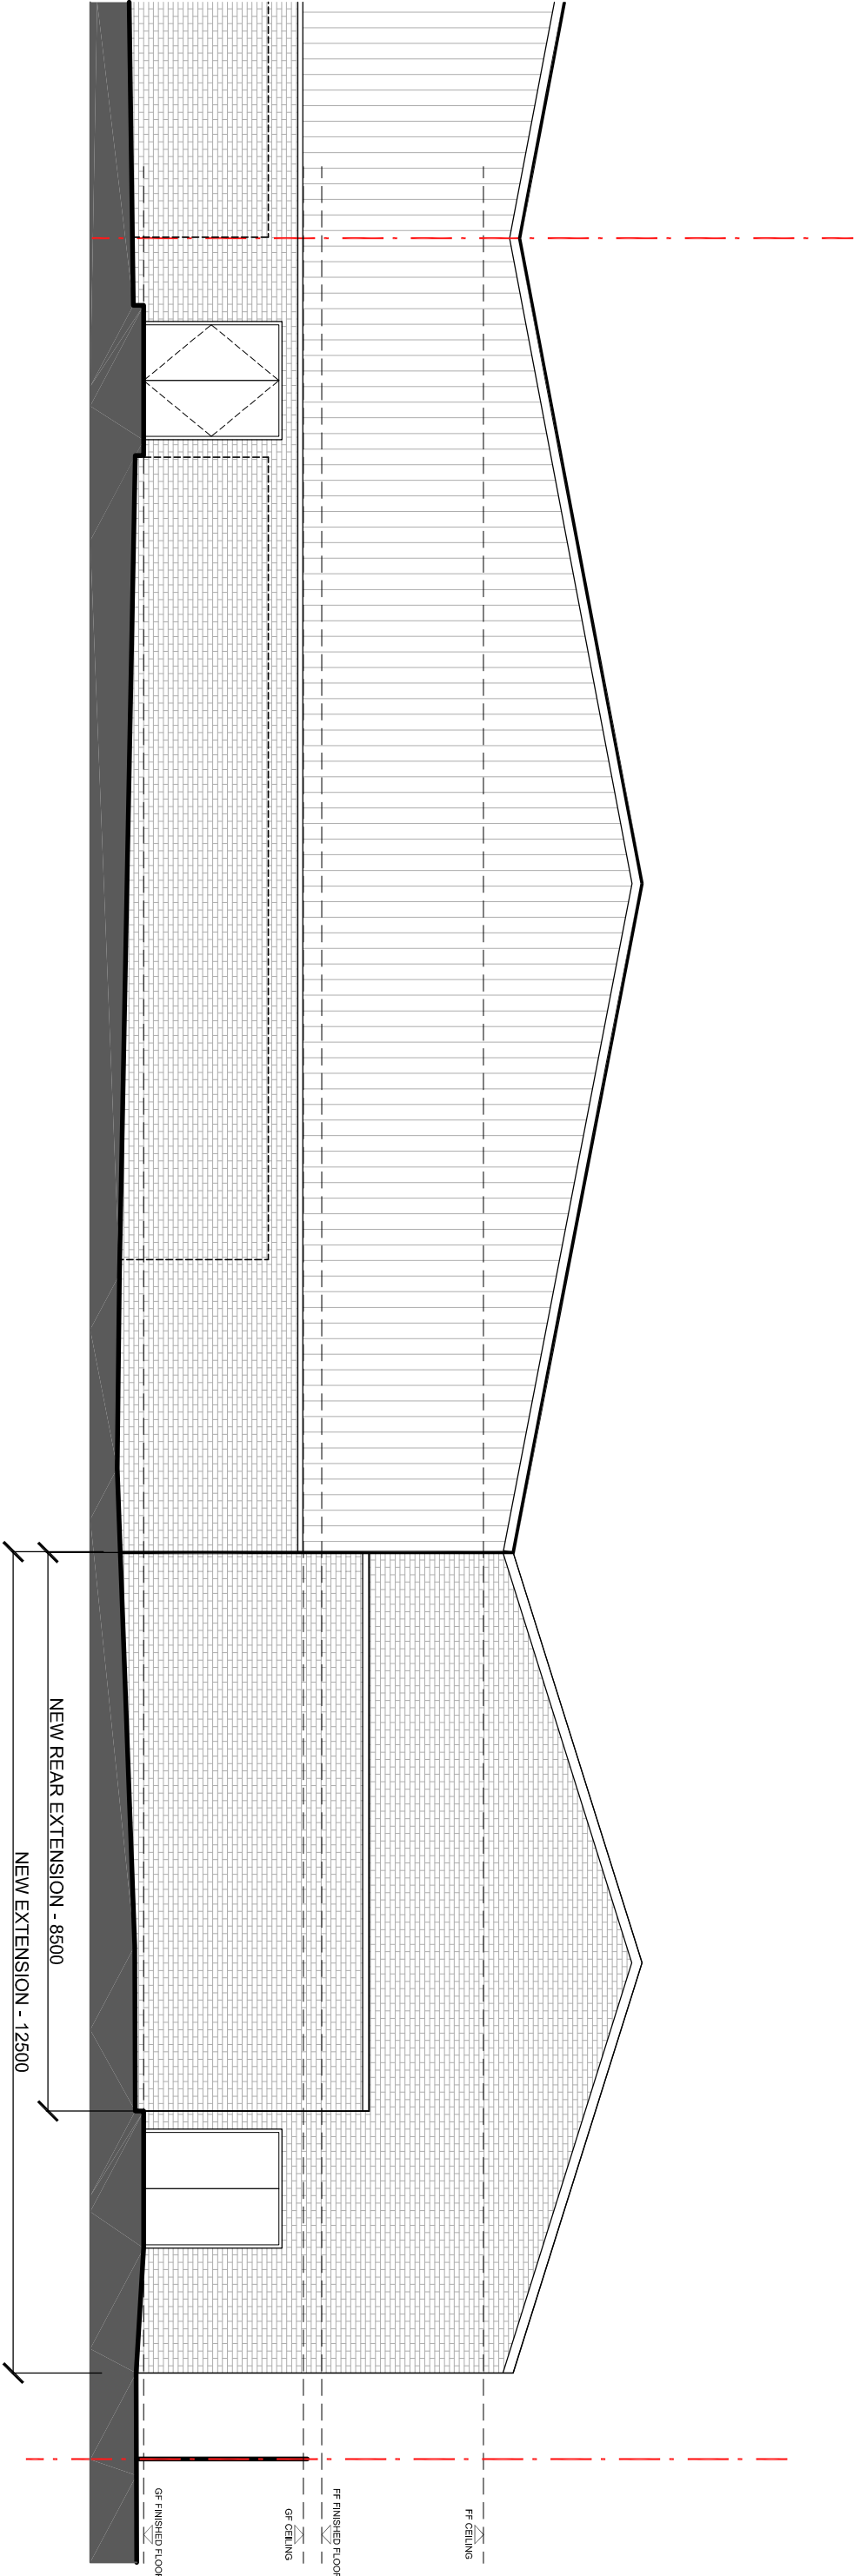


PROPOSED REAR (NORTH WEST) ELEVATION

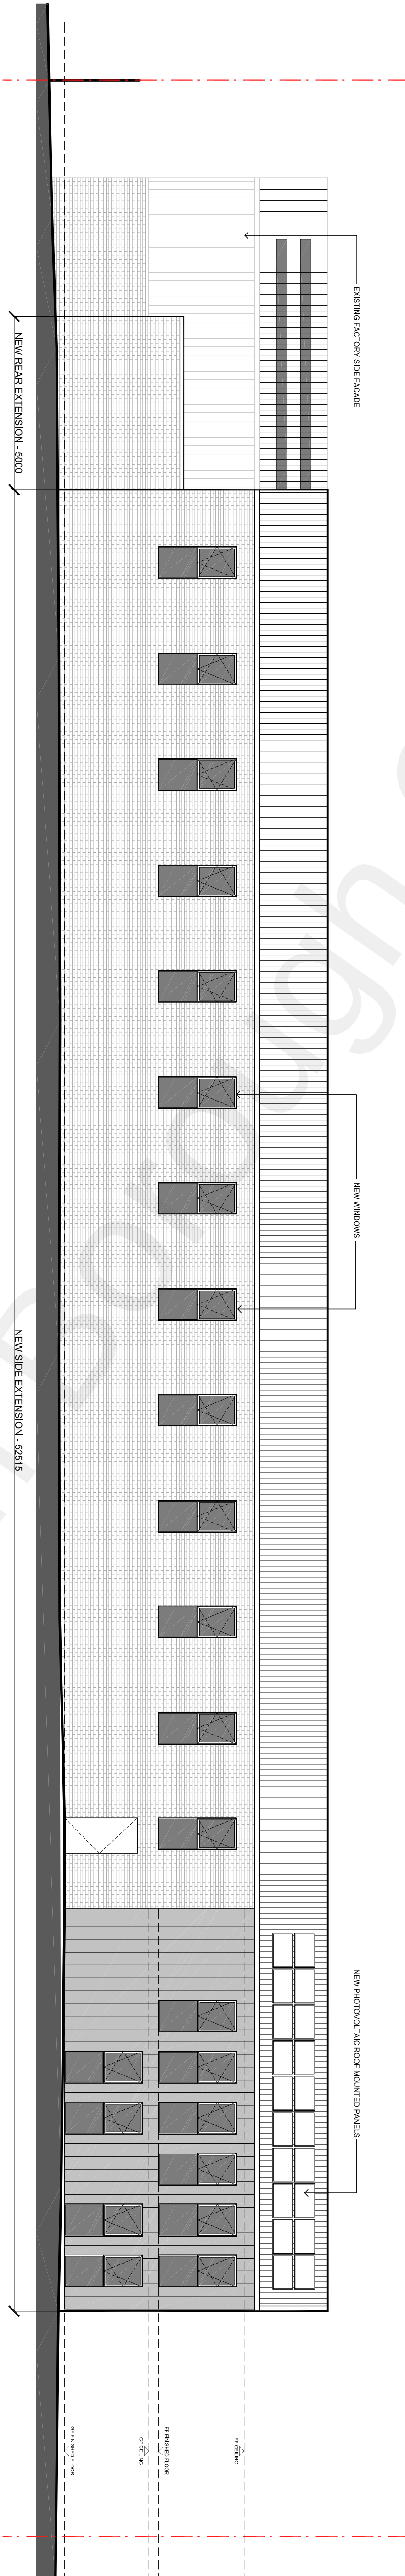

PROPOSED SIDE (SOUTH WEST) ELEVATION

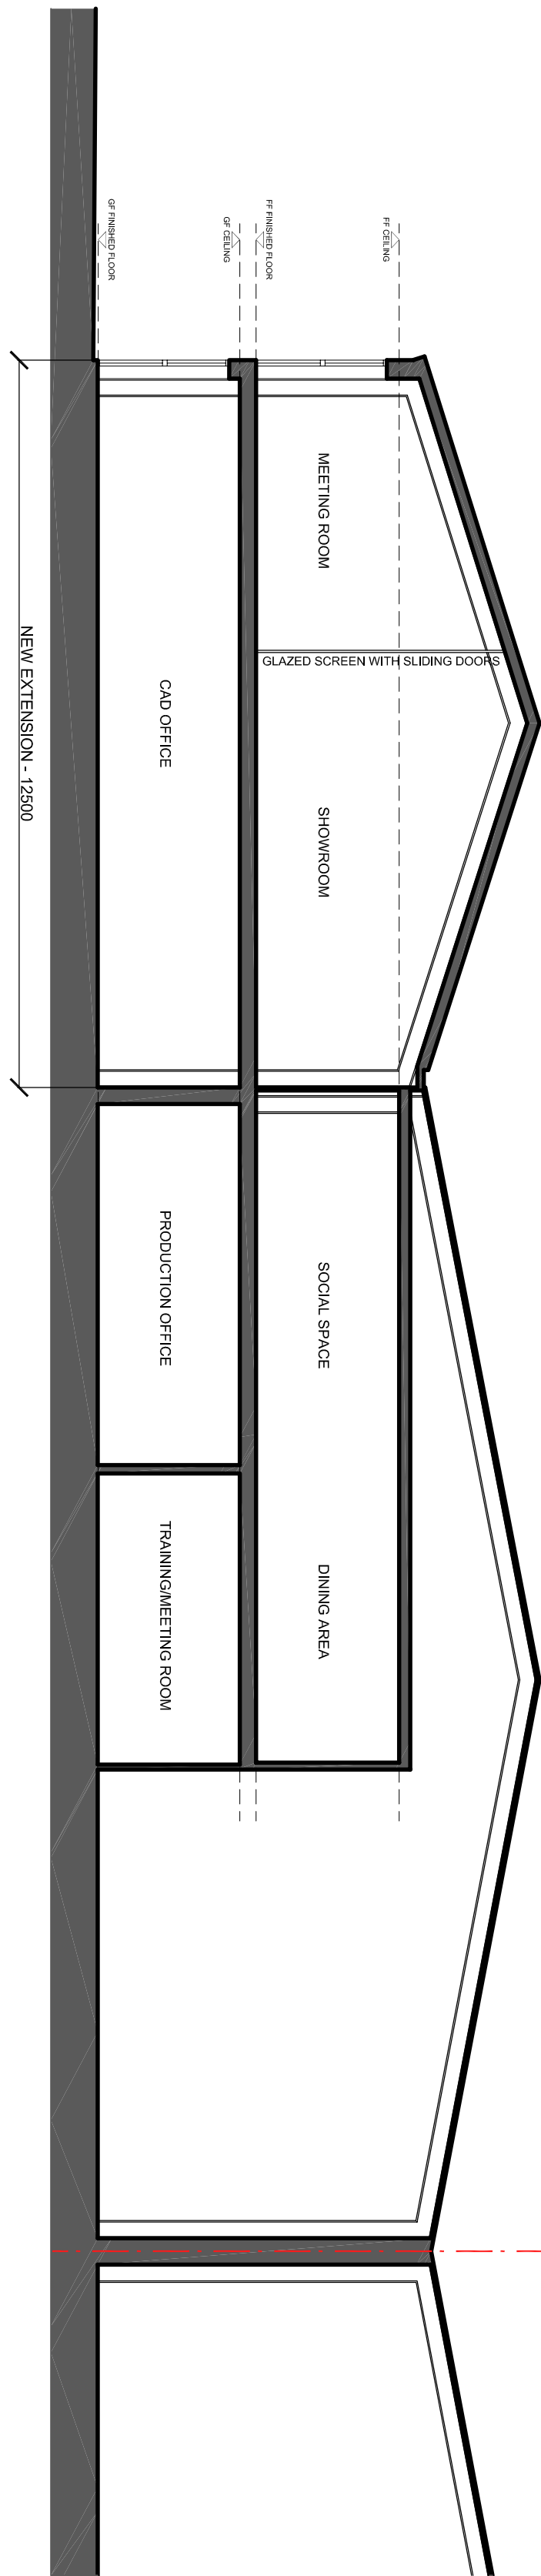


PROPOSED SECTION

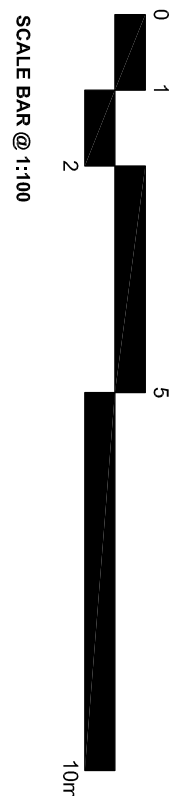

SCALE BAR @ 1:100

PLANNING

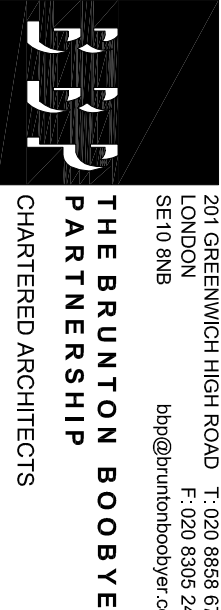

201 GREENWICH HIGH ROAD T: 020 8855 8788
LONDON E8 3JH
S010 018 bbr@bruntonbooyer.com

UNIT J1, NORTHFLEET INDUSTRIAL ESTATE, LOWER ROAD, DA11 9BL.
PROP ELEVATIONS & SECTION

scale 1:100@A1 drawn 4101 date 11.10.22

1079A/22 revision