




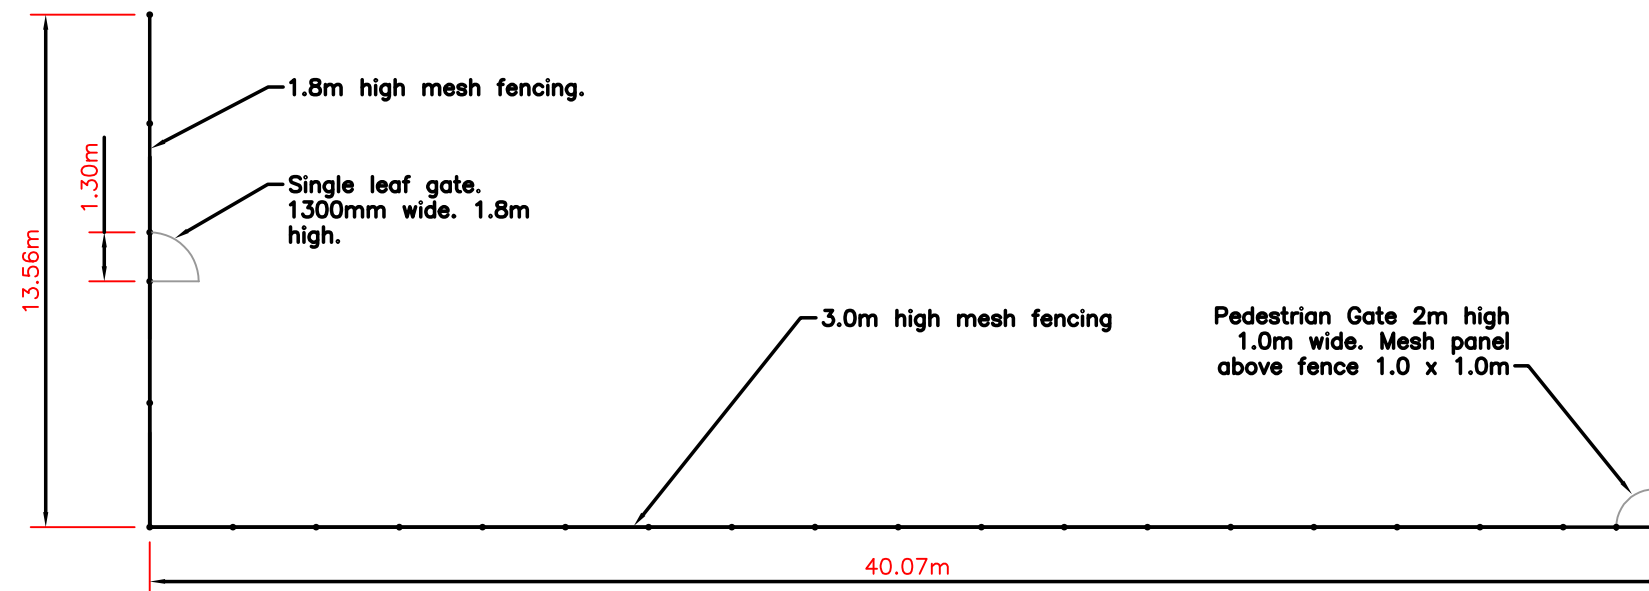

Existing Fence – Plan

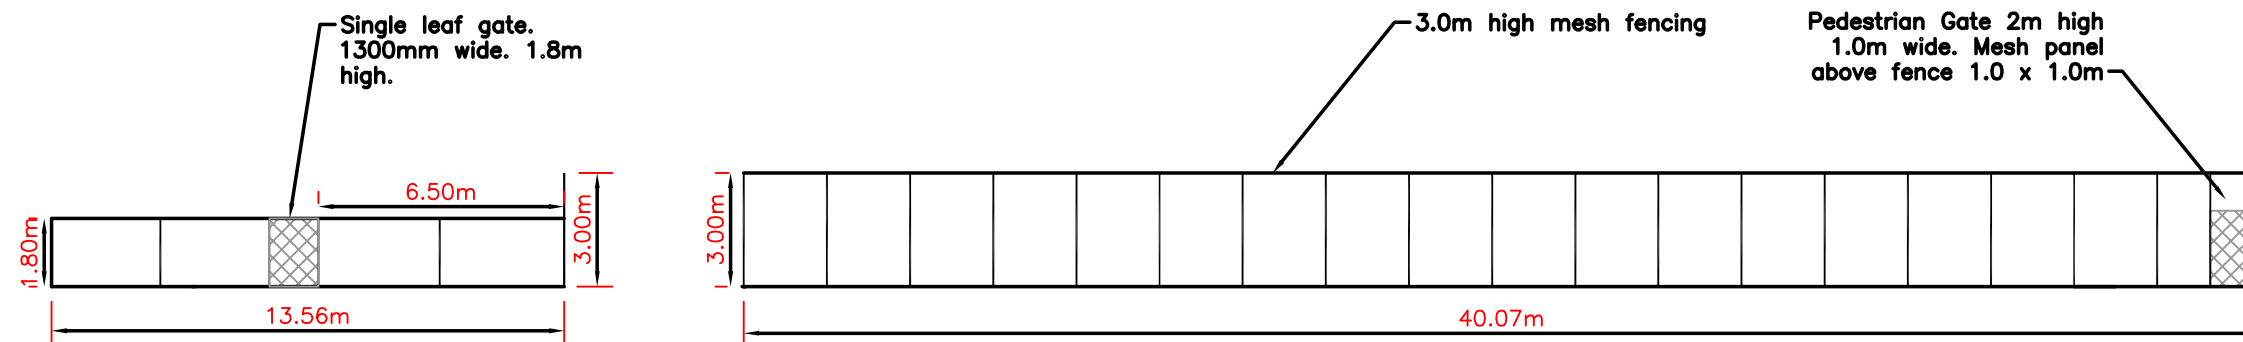

Existing Fence – Elevation

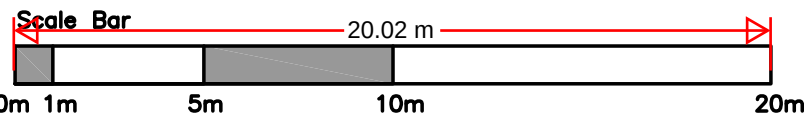

				PC	1:200 A3	Cobham Parish Council	Replacement Fence – Cobham Childrens Playground	EMpire Outdoor Ltd	Existing Fence – Plan & Elevations	CCPG – 00	PROJ 01
0	Issued for approval	EOL	15/05/2026								0
		BY	DATE	DRAWN BY	SCALE	CLIENT	PROJECT		DRAWING TITLE	DRAWING No	REV