




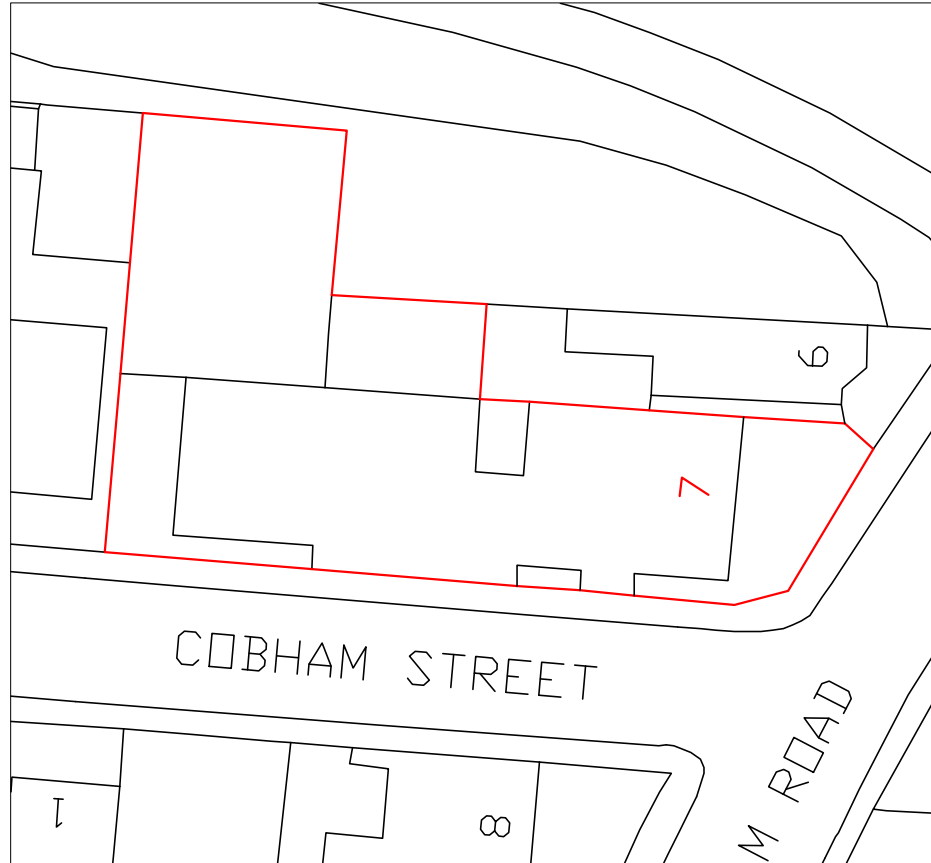


EXISTING BLOCK PLAN

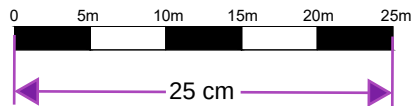

SCALE 1:500

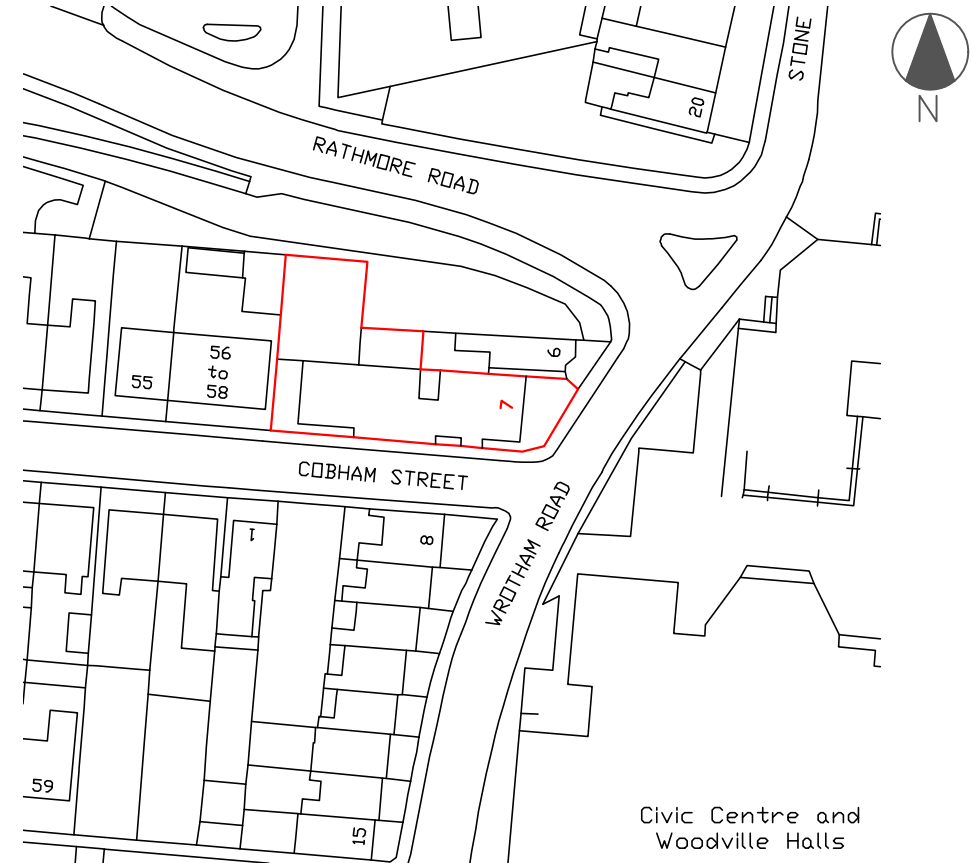

EXISTING LOCATION PLAN

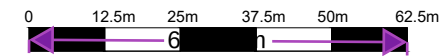

SCALE 1:1250

© Crown Copyright and database rights 2023 OS 0100031673

|                                                   |                              |                                             |                             |                               |                                                                                       |
|---------------------------------------------------|------------------------------|---------------------------------------------|-----------------------------|-------------------------------|---------------------------------------------------------------------------------------|
| PROJECT<br>Internal Changes                       | CLIENT NAME<br>Jagjoht Johal | SHEET N.<br>A01                             | DATE:<br>07/11/2023         | DESIGNED BY:<br>Go plans Ltd. |  |
| ADDRESS<br>7 Wrotham Road, Gravesend,<br>DA11 0PD | PROJECT STATUS<br>Planning   | DRAWING TITLE<br>Block Plan & Location Plan | SCALE<br>1:500, 1:1250 @ A4 | DRAWN BY:<br>SD               |                                                                                       |