



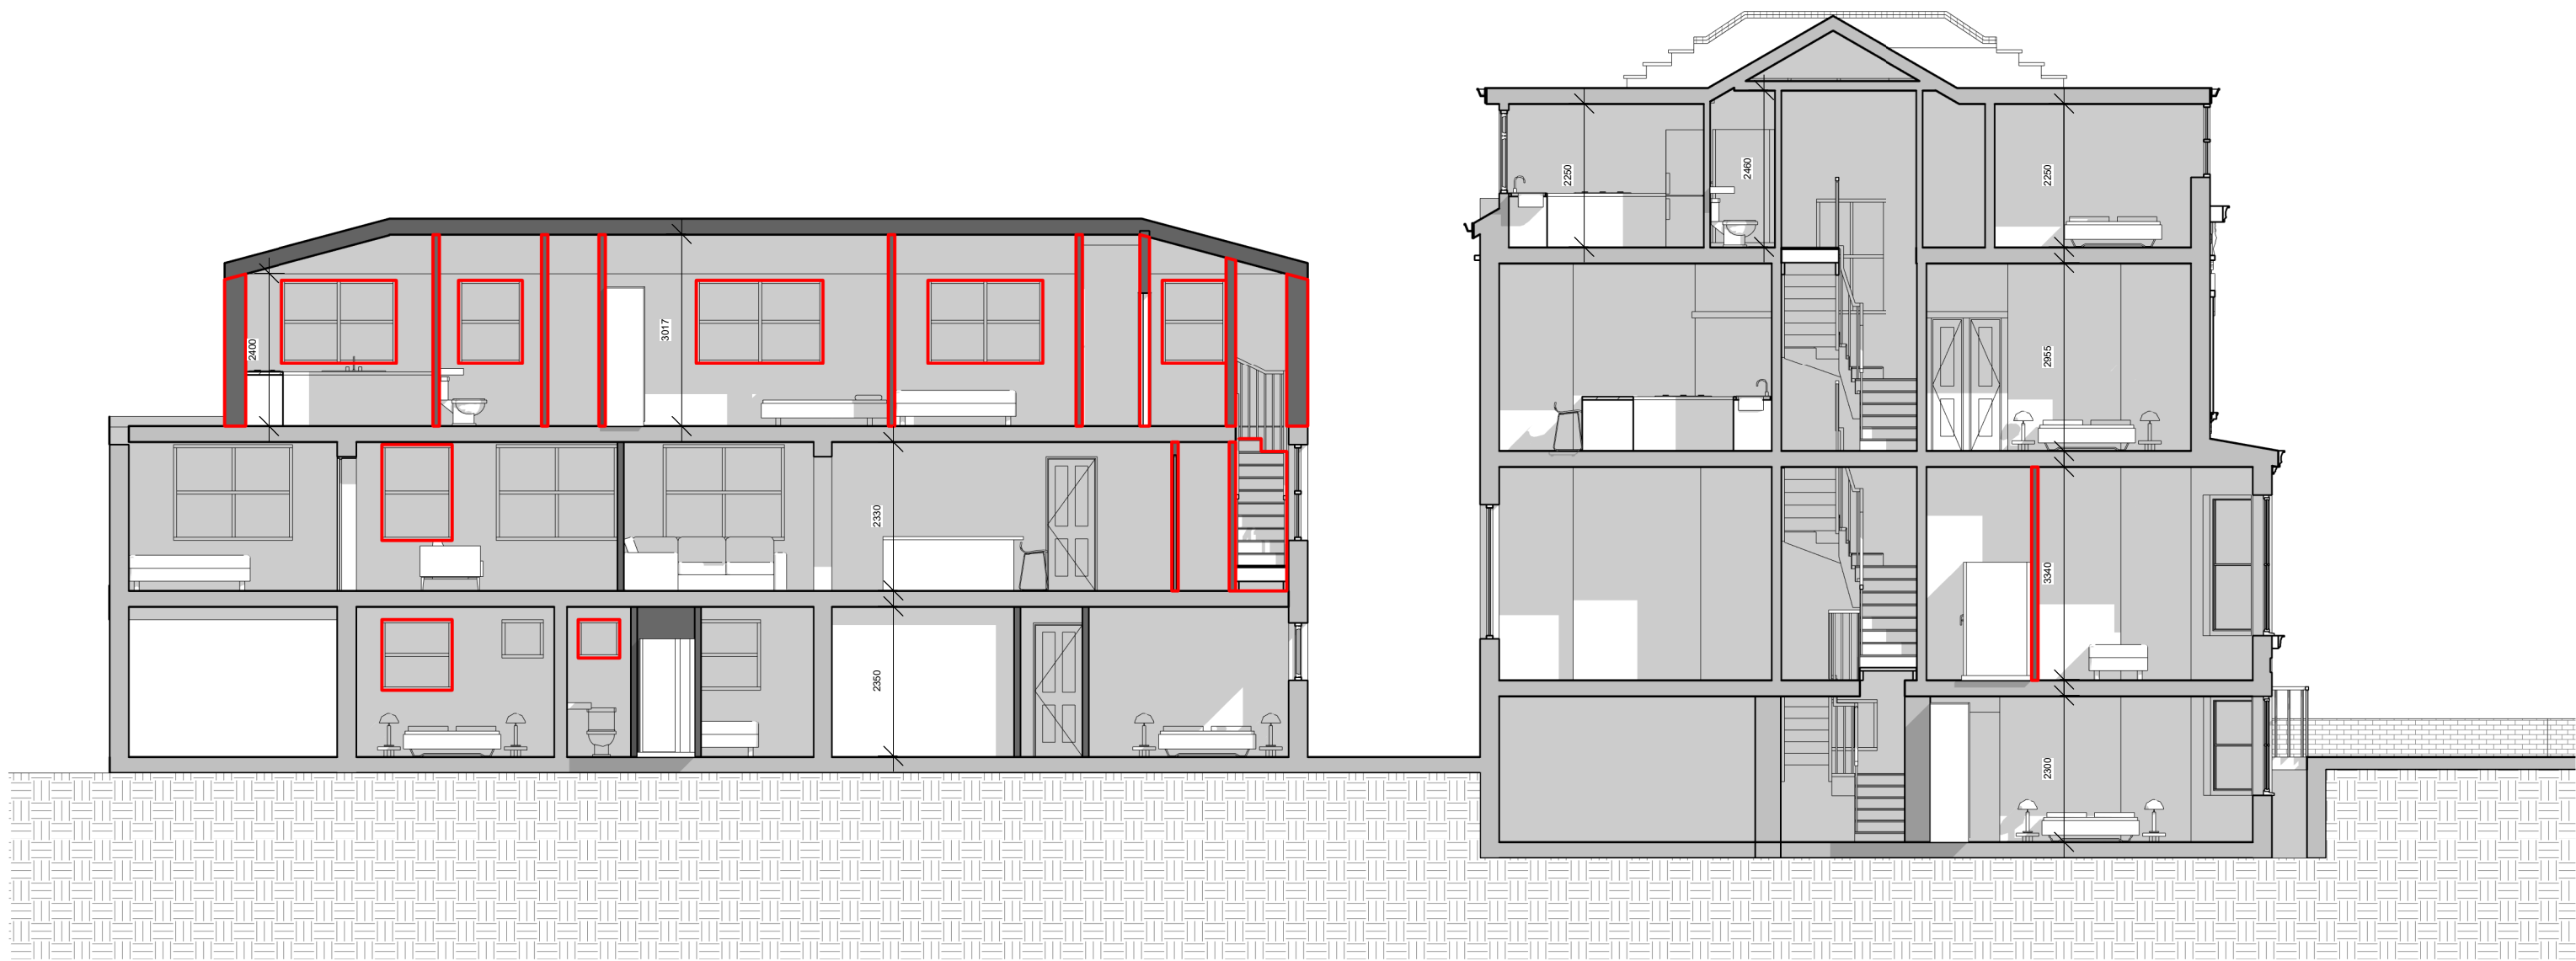

1 Proposed Section AA'
1 : 100


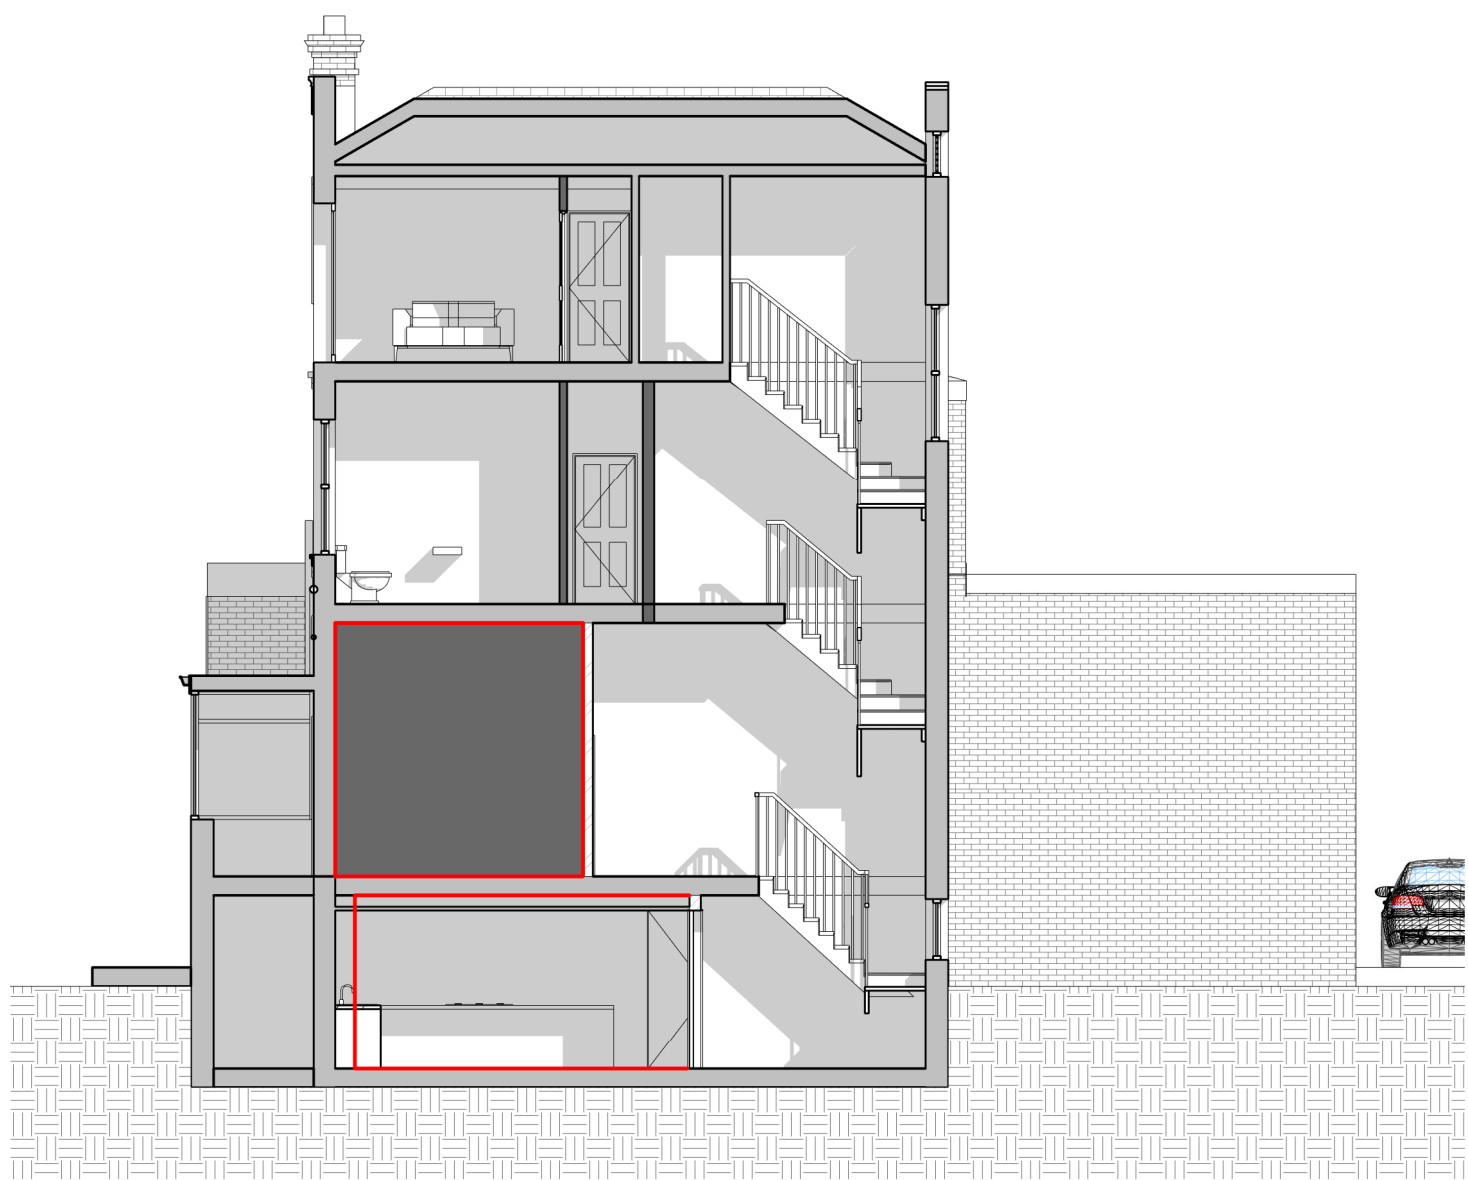


2 Proposed Section BB
1 : 100

KEY

RED: PROPOSED NEW
DEVELOPMENT - WALLS,
WINDOWS, DOOR AND STAIRCASE

BLUE SHADING: APPROVED FLAT
LAYOUTS UNDER PERMITTED
DEVELOPMENT (REF. 20231143)

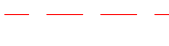 	EXISTING WALL		PROPOSED WALL
	BOUNDARY LINE		
	F/C		FLOOR TO CEILING HEIGHT
PROJECT Alterations to Facade, Ground Floor and First Floor Extension, Flat Conversion and Internal Reconfiguration			
ADDRESS 7 Wrotham Rd, Gravesend DA11 0PD			
CLIENT NAME			
PROJECT STATUS Planning			
SHEET N. PL 05 - 7 WR	DRAWING TITLE Proposed Sections		
DESIGNED BY: GOPLANS	DRAWN BY: SD	CHECKED BY: GOPLANS	
DATE: 24/01/2024	SCALE As Indicated @ A1		
All dimensions to be cross-checked on site prior to completing drawings for a party wall process, ordering and/or structural purposes			

