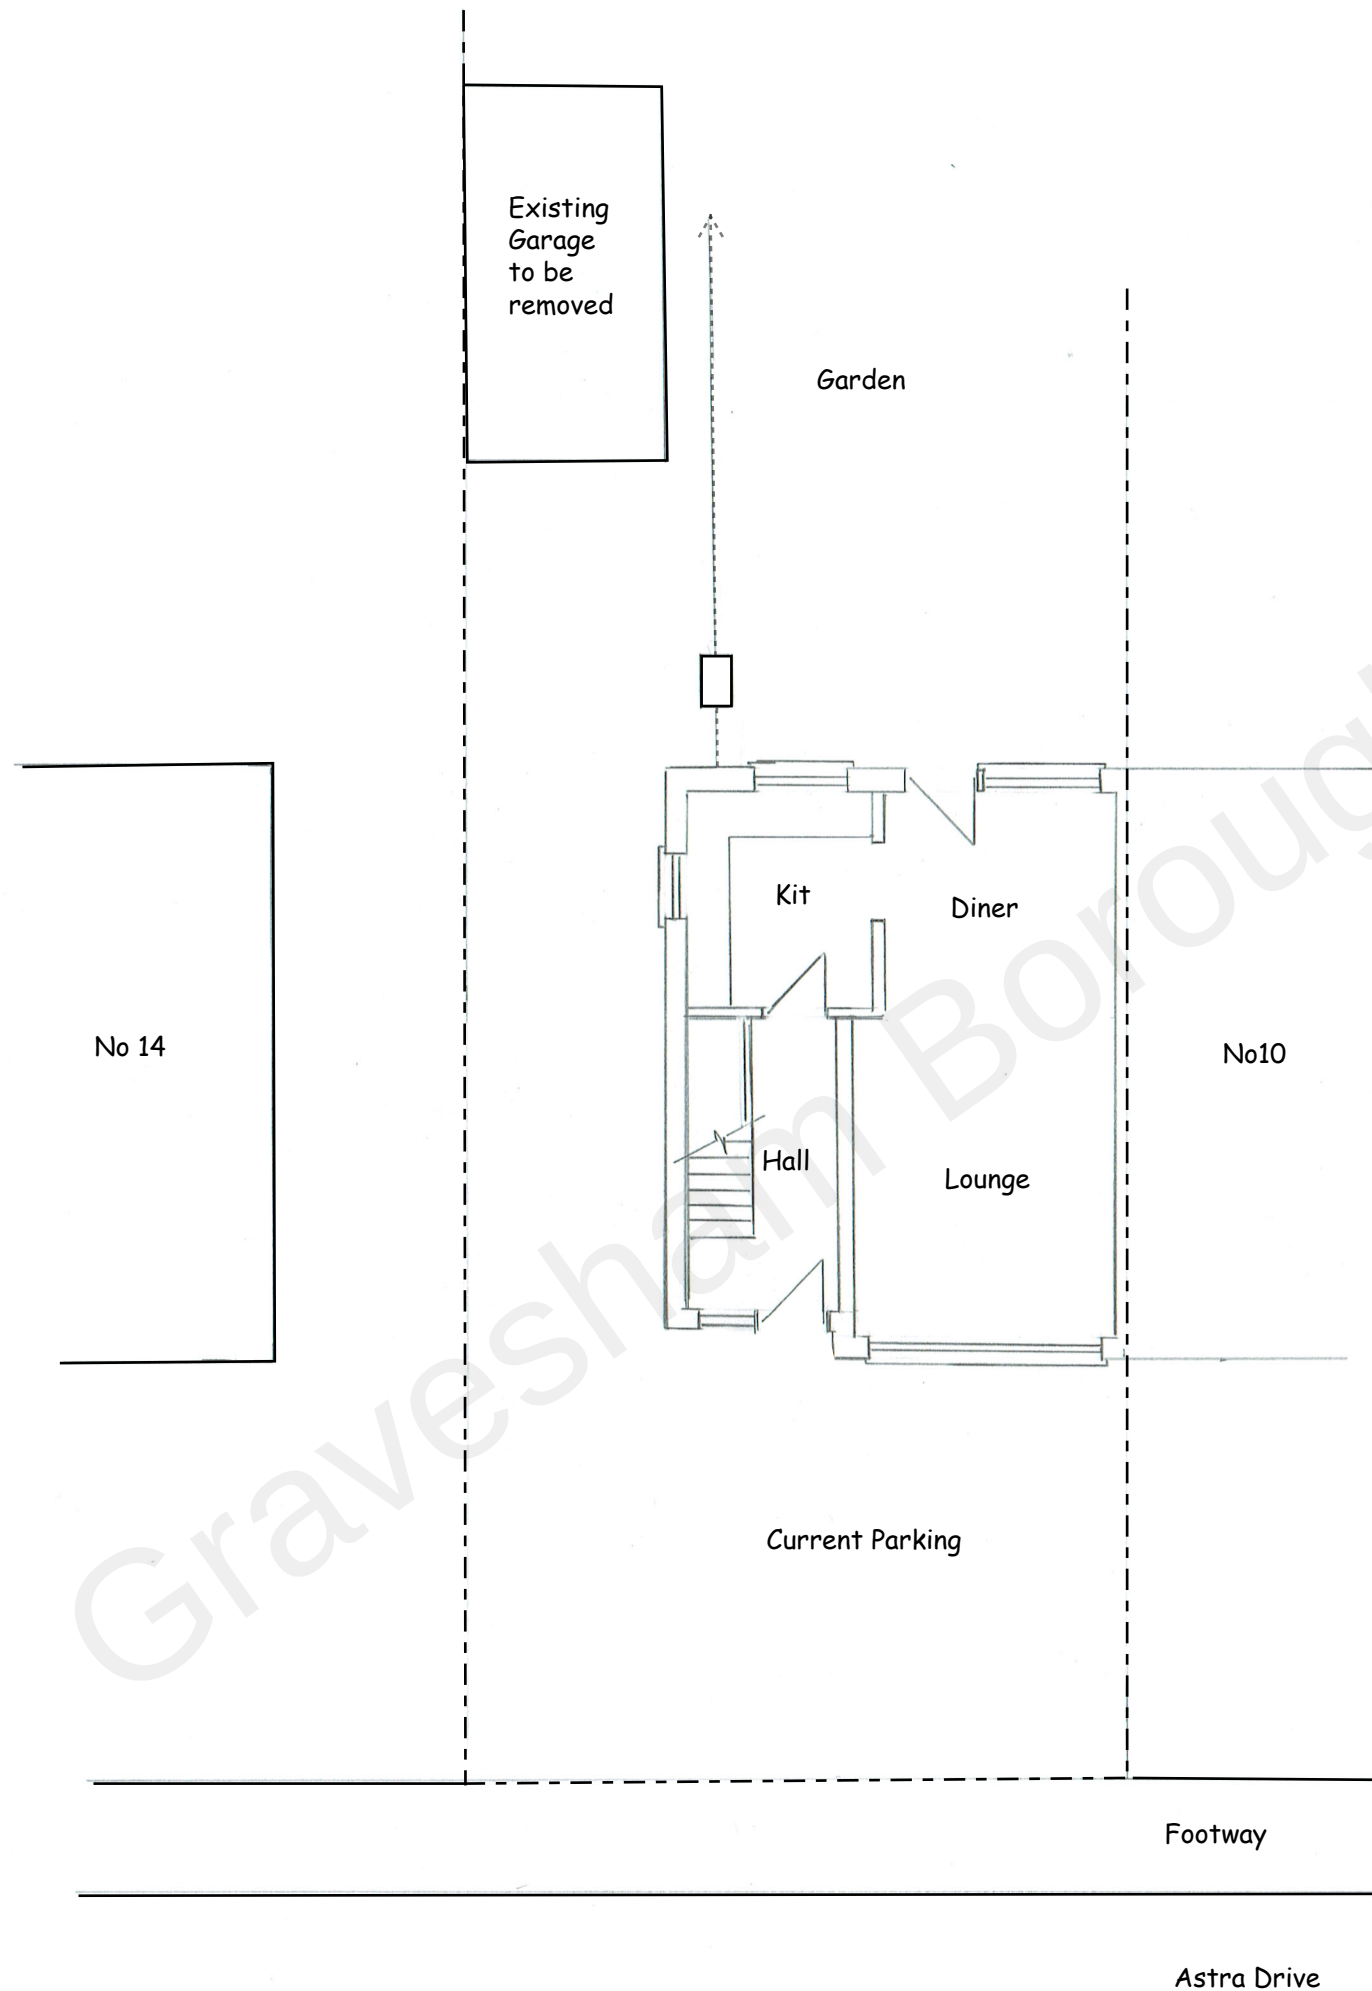


Removal of existing detached rear garage and erection of side extension to incorporate small garage. Also Bi folding doors to rear

12 Astra Drive - DA12 4PY

Existing Layout plan

Drawing Number: CB-003

Scale 1:100 @ A3

Drawn By:
Chris Brian
CB Planning
07810 432 681

Date: 31-03-22