


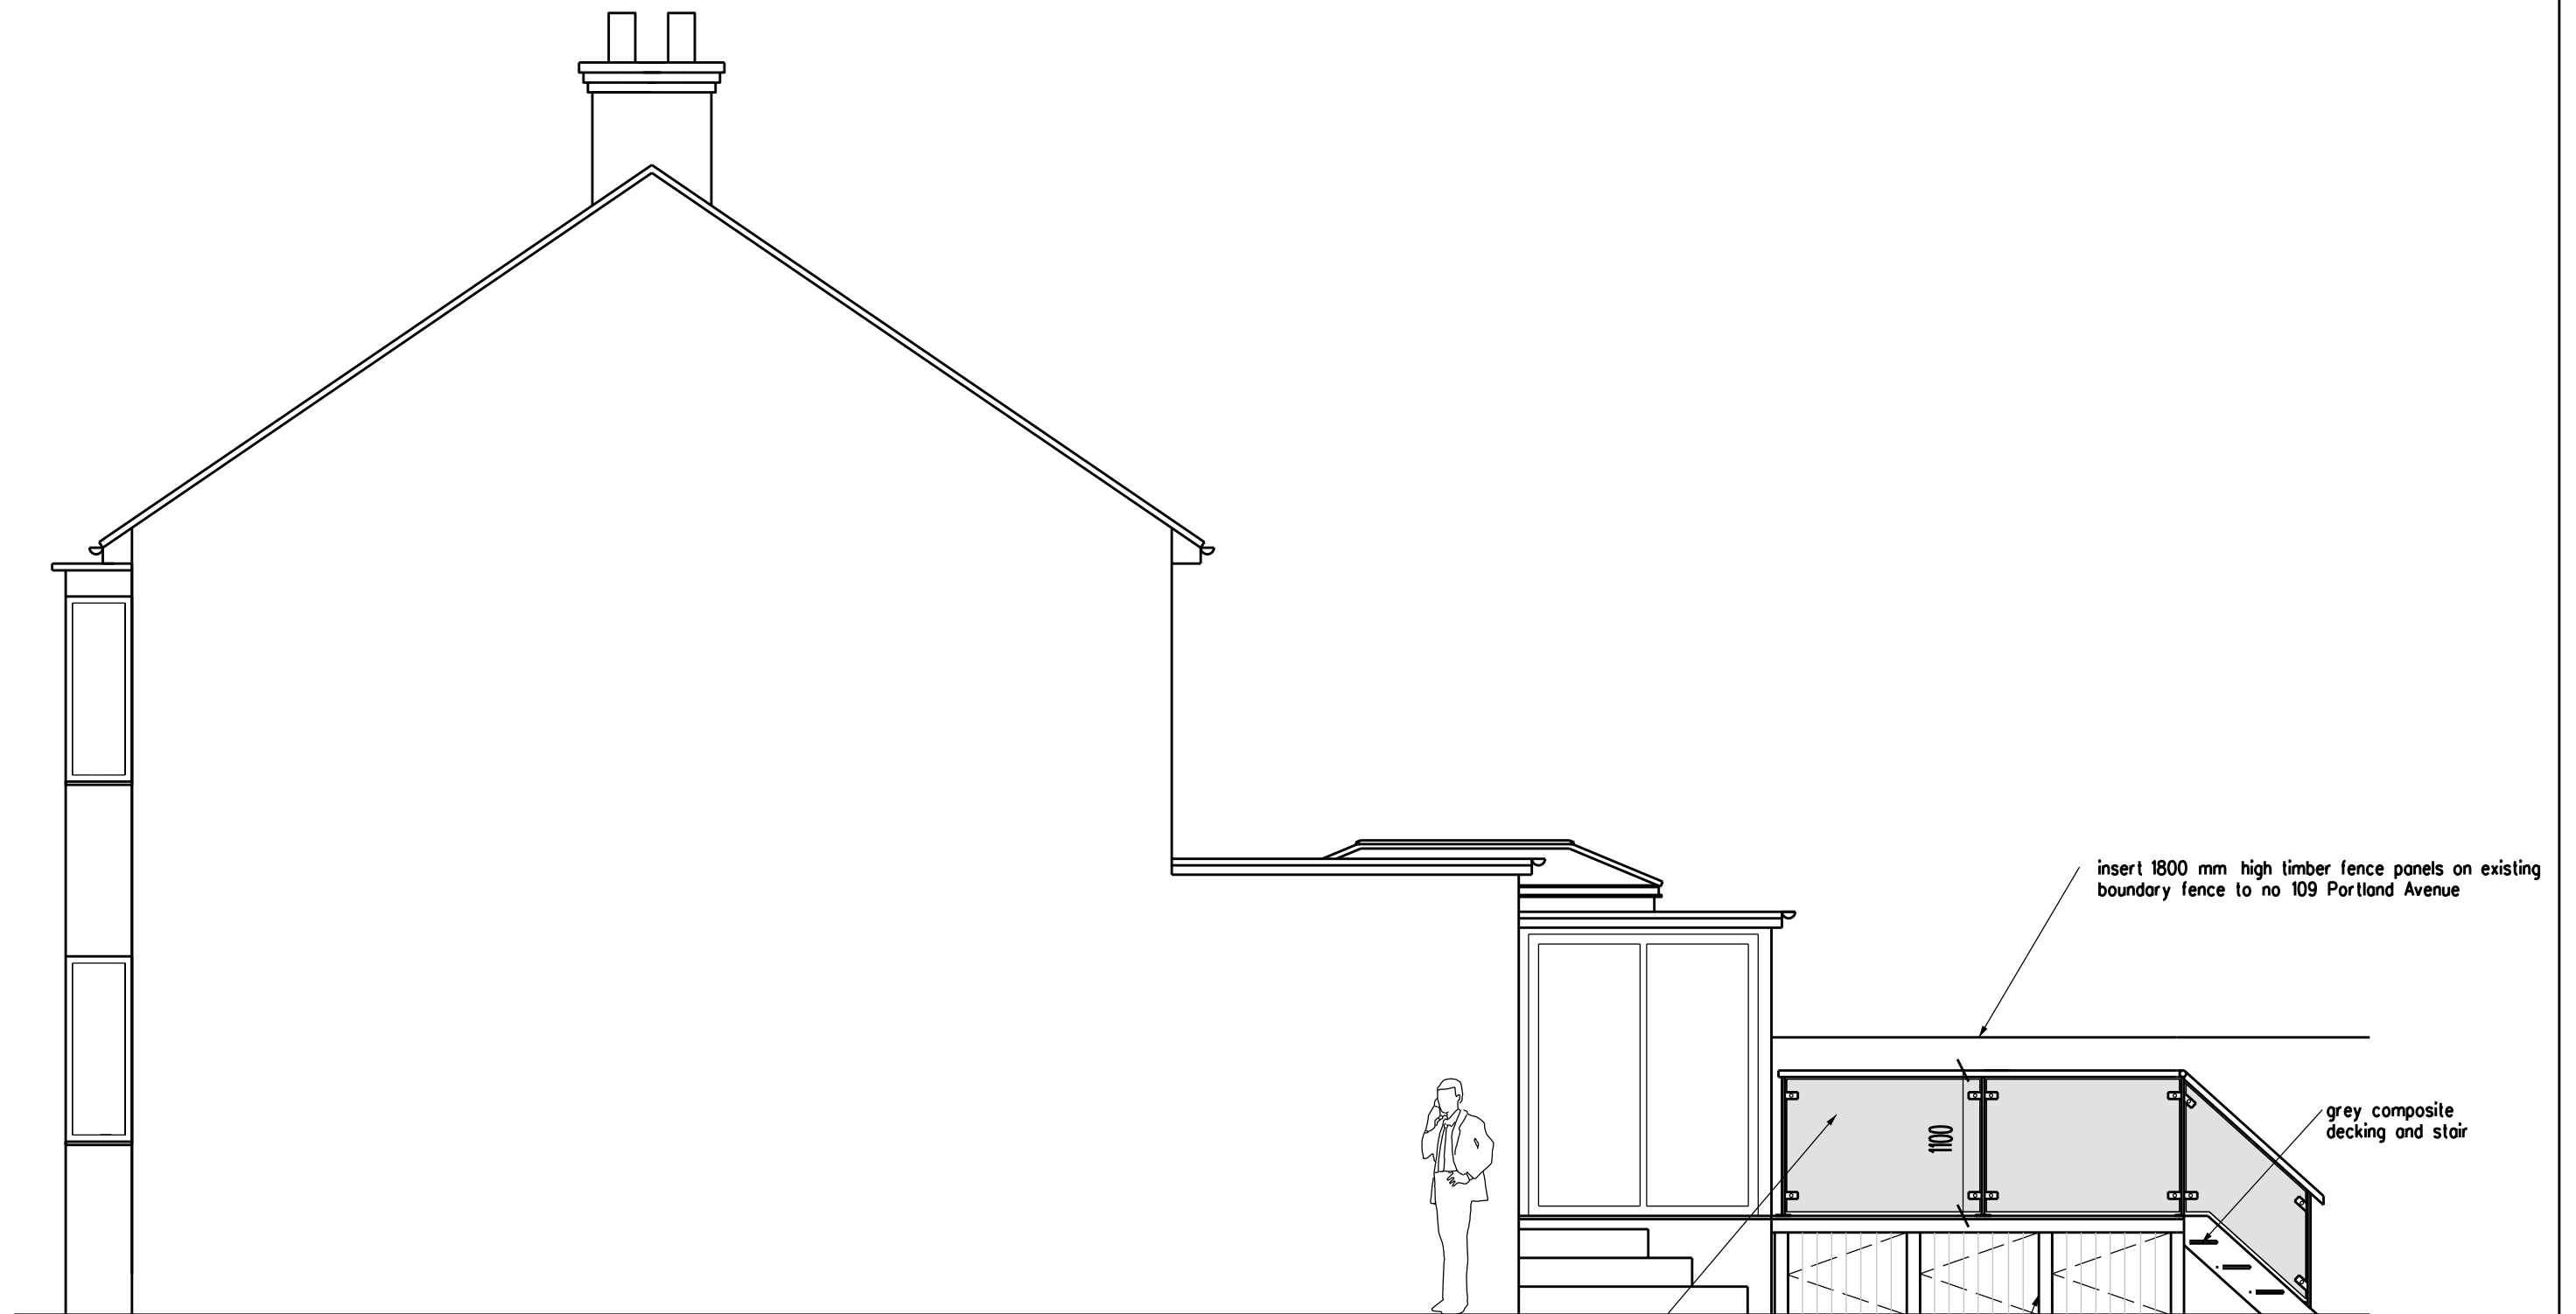

1100 mm high stainless steel balustrade above finished floor level within 10mm toughened & laminated clear glass stainless steel balustrade mechanically fixed to decking guarding to be able to resist minimum loads given in the building regulations Part K2 0.74N/m glass for single dwellings as BS E1991-1-1 with its UK National Annex and PD 6688-1-1

grey composite doors to storage under

insert 1800 mm high timber fence panels on existing boundary fence to no 109 Portland Avenue

grey composite decking and stair

REVISION	DATE
ARCHITECT TA ARCHITECTS 11 JOYDENS WOOD ROAD BEXLEY KENT DA5 2HS Tel 07905 130591 ta140256@googlemail.com	
JOB PROPOSED FORMATION OF REAR VERANDA AT 109 PORTLAND AVENUE GRAVESEND KENT DA12 5HF	
DRAWING PROPOSED SIDE ELEVATION FACING No 108 PORTLAND AVE	
SCALE 1:50 AT A3	DATE AUG 2024
DRAWING NO. CH/07	

