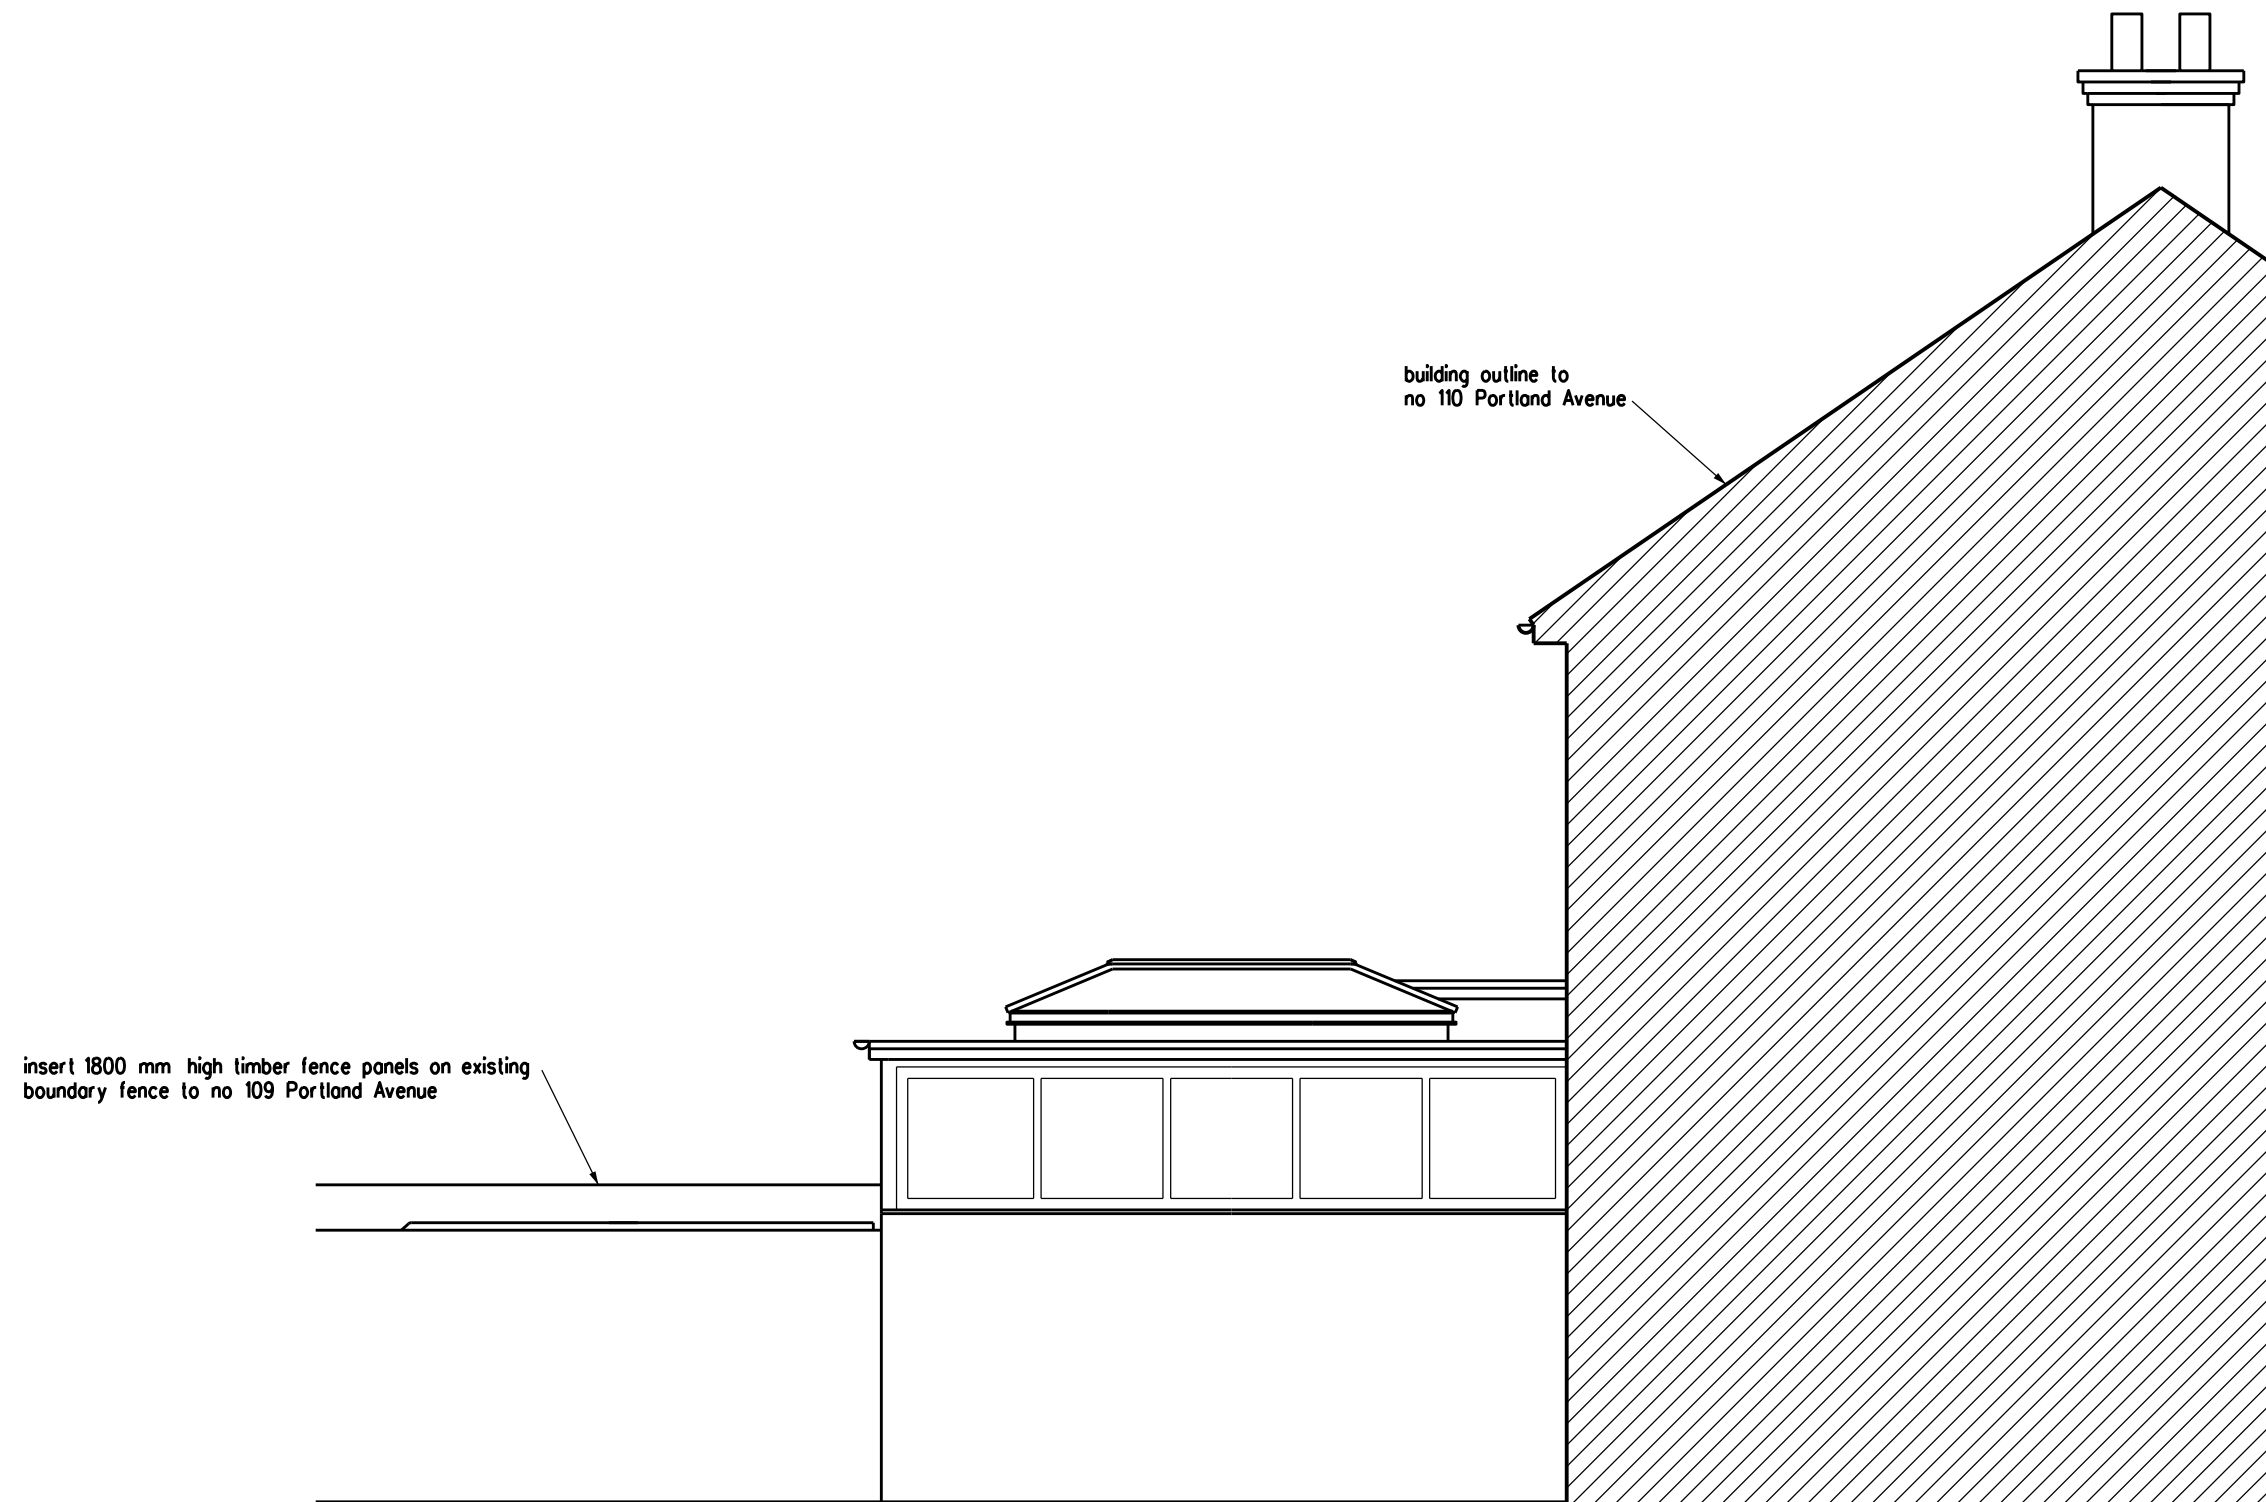


REVISION	DATE
ARCHITECT	
TAARCHITECTS 11 JOYDENS WOOD ROAD BEXLEY KENT DA5 2HS Tel 07905 130591 ta140256@gmail.com	
JOB	
PROPOSED FORMATION OF REAR VERANDA AT 109 PORTLAND AVENUE GRAVESEND KENT DA12 5HF	
DRAWING	
PROPOSED SIDE ELEVATION FACING No 110 PORTLAND AVE	
SCALE	DATE
1:50 AT A3	AUG 2024
DRAWING NO.	
CH/08	