

NOTES:

1. All dimensions and levels are in metres unless otherwise stated.

DISCLAIMER:

THE ARCHITECTURAL DRAWINGS PROVIDED HEREIN ARE INTENDED FOR PERSONAL USE ONLY. THIS DRAWING CONTAINS PROPRIETARY AND SENSITIVE INFORMATION AND IS SHARED EXCLUSIVELY WITH THE INTENDED RECIPIENT(S). PLEASE TAKE NOTE OF THE FOLLOWING:

CONFIDENTIALITY: THE CONTENT OF THESE DRAWINGS IS CONFIDENTIAL AND ANY UNAUTHORISED DISCLOSURE, REPRODUCTION, DISTRIBUTION, OR USE BY THIRD PARTIES IS STRICTLY PROHIBITED.

PERSONAL USE:THE ARCHITECTURAL DRAWINGS ARE INTENDED FOR PERSONAL REFERENCE AND USE ONLY. THEY SHOULD NOT BE UTILISED FOR COMMERCIAL PURPOSES, PUBLIC DISSEMINATION, OR CONSTRUCTION WITHOUT PROPER AUTHORISATION FROM THE ORIGINAL ARCHITECTS OR RELEVANT PARTIES.

ACCURACY: WHILE EFFORTS HAVE BEEN MADE TO ENSURE THE ACCURACY OF THE DRAWINGS, THEY ARE NOT INTENDED TO REPRESENT FINAL CONSTRUCTION DOCUMENTS. RELIANCE ON THESE DOCUMENTS FOR ACTUAL CONSTRUCTION OR PROFESSIONAL DECISIONS WITHOUT CONSULTING QUALIFIED EXPERTS IS DISCOURAGED.

LIMITED LIABILITY: THE CREATORS OF THESE DRAWINGS SHALL NOT BE LIABLE FOR ANY DIRECT OR INDIRECT DAMAGES OR CLAIMS ARISING FROM THE USE OR MISUSE OF THE PROVIDED DOCUMENTS.

SECURE HANDLING: PLEASE ENSURE THE SECURE HANDLING AND STORAGE OF THESE DOCUMENTS TO PREVENT UNAUTHORISED ACCESS OR DISCLOSURE.

Legend



- EXTENT OF APPLICATION PROPERTY
55 CENTRAL AVENUE
- EXTENT OF WORKS TO FOOTPATH TO
CREATE THE VEHICLE CROSSOVER

Ordnance Survey ®
UKmapcentre.com




Serial number: 295715
© Crown copyright and database right 2024
Ordnance Survey licence AC0000848283
Reproduction in whole or in part is prohibited
without the prior permission of Ordnance Survey.

Block Plan
Scale 1:500

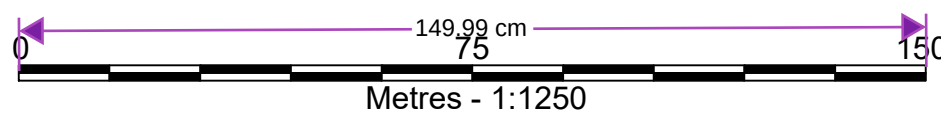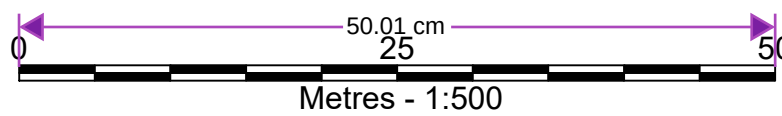

H.M. LAND REGISTRY			TITLE NUMBER	
			K650148	
ORDNANCE SURVEY PLAN REFERENCE	COUNTY	SHEET	NATIONAL GRID	SECTION
	KENT		TQ 6572	G
Scale: 1/1250		GRAVESHAM DISTRICT		© Crown copyright 1973

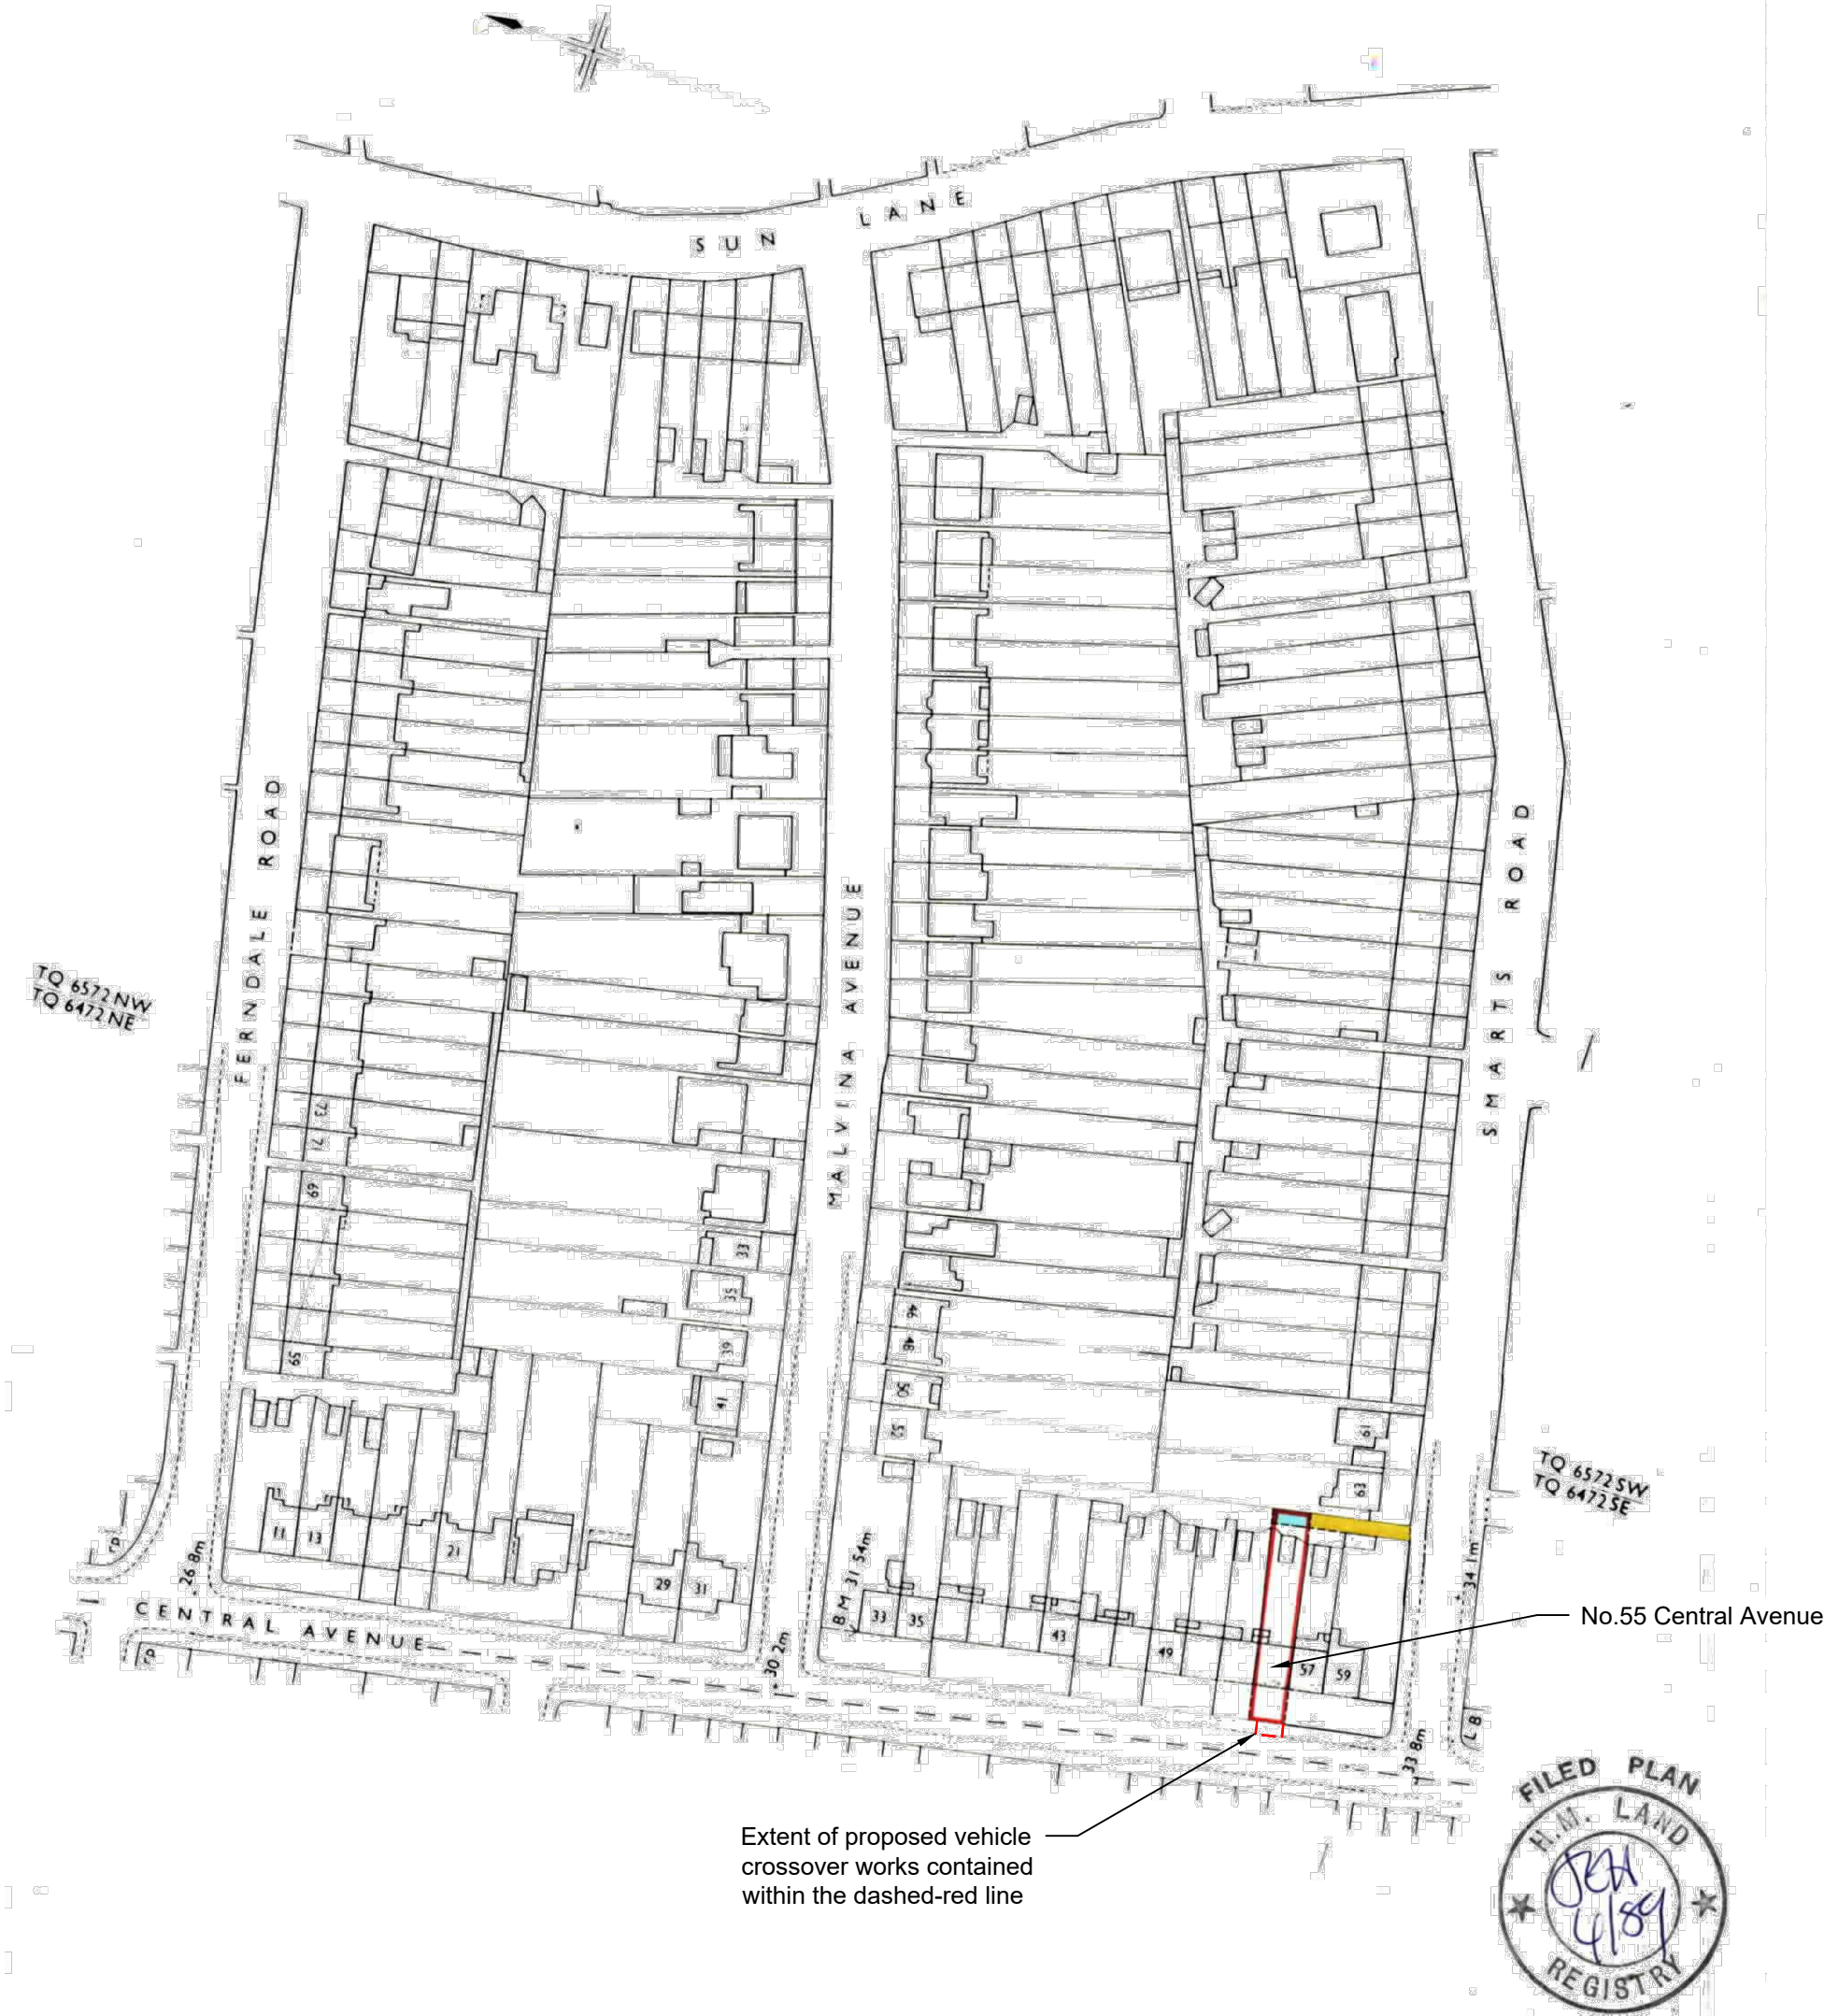

Location Plan
Scale 1:1250

REVISION	DATE	DESCRIPTION
P01	06.10.2024	FIRST ISSUE

EagleConcepts
c/o Sable International,
5th Floor, 18 St. Swithin's Lane,
London, EC4N 8AD

Tel: 07752 730451
Email: info@eagle-concepts.co.uk

PROJECT
Proposed Driveway & Dropped Kerb
55 Central Avenue, Gravesend,
Kent, DA12 5AN

DRAWING
Location Plan
As Existing

STATUS
Planning

DRN	SCALE AT A1	SCALE AT A3
JE	1:500, 1:1250	1:1000, 1:2500

DRN DATE	DRAWING NUMBER	REVISION
Oct. 24	0188-EAG-00-00-DR-V-101	P01