




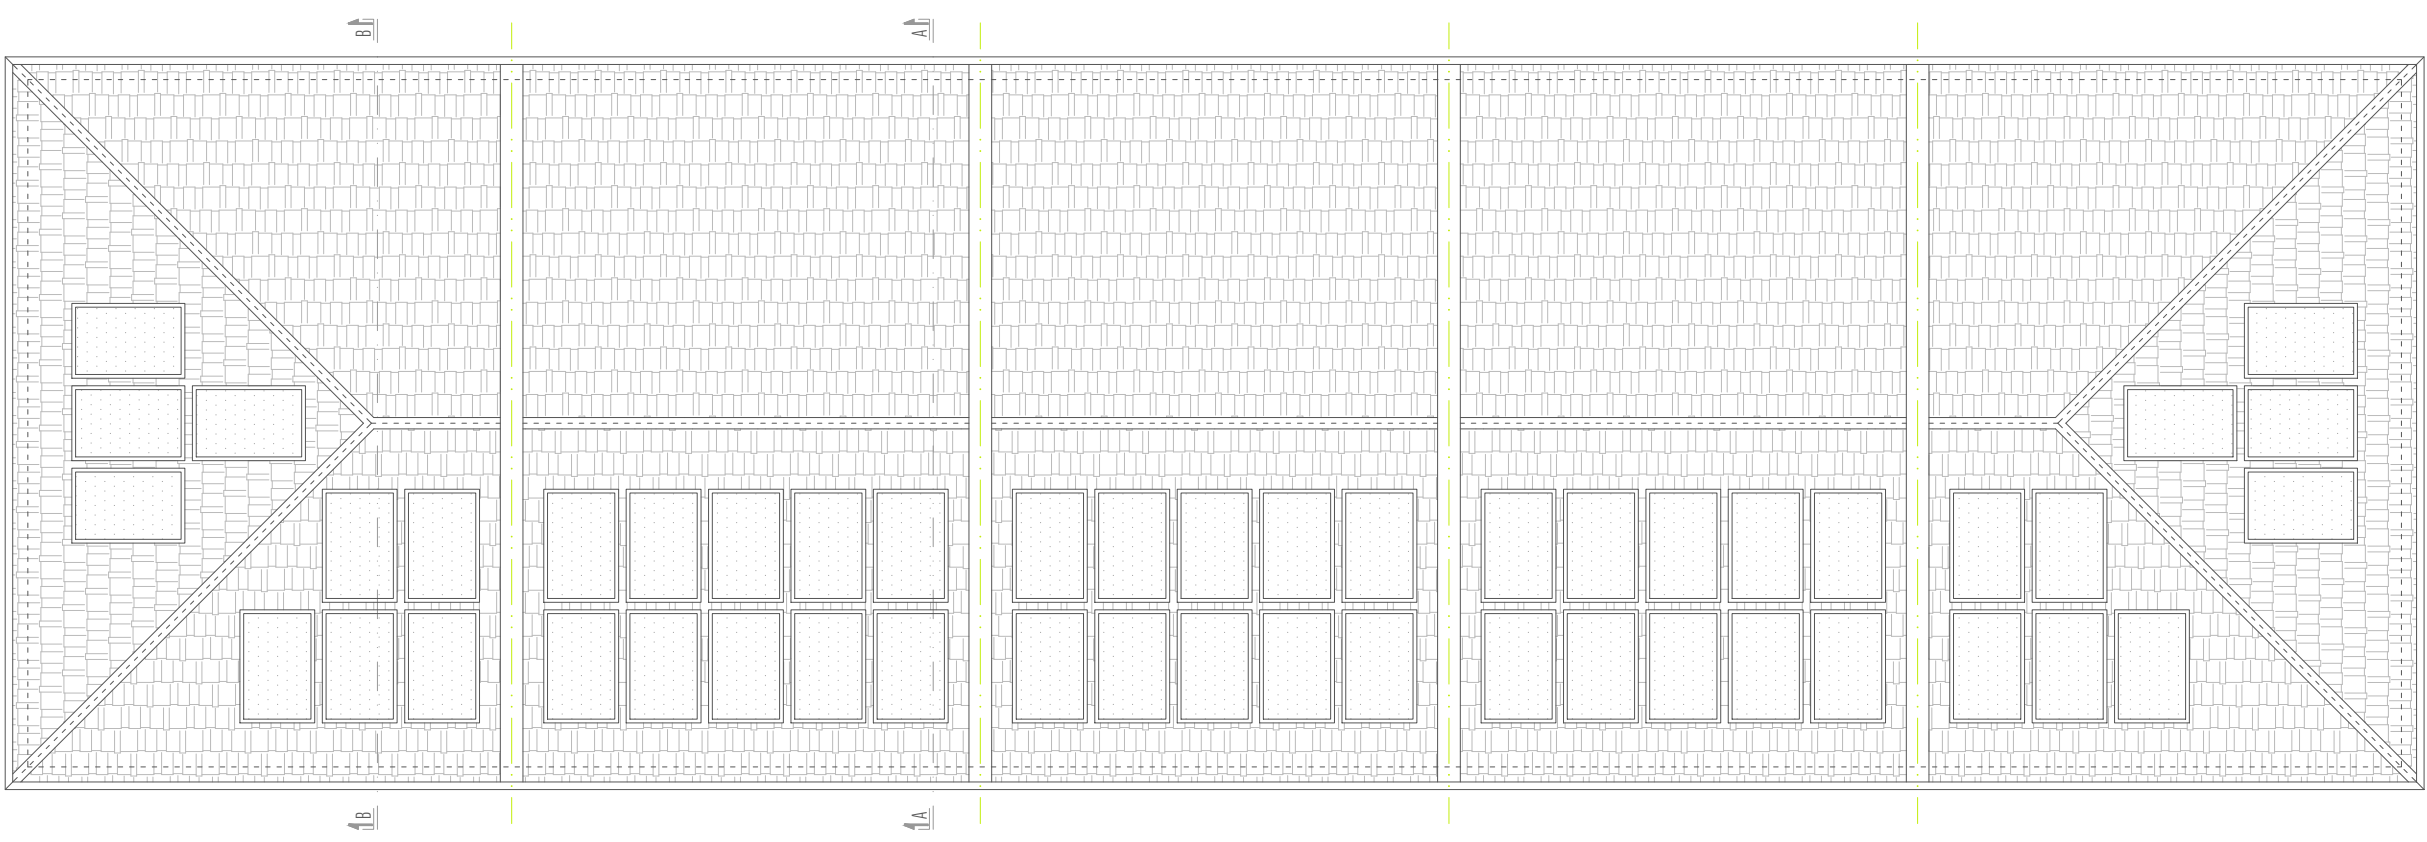

AS APPROVED ROOF PLAN

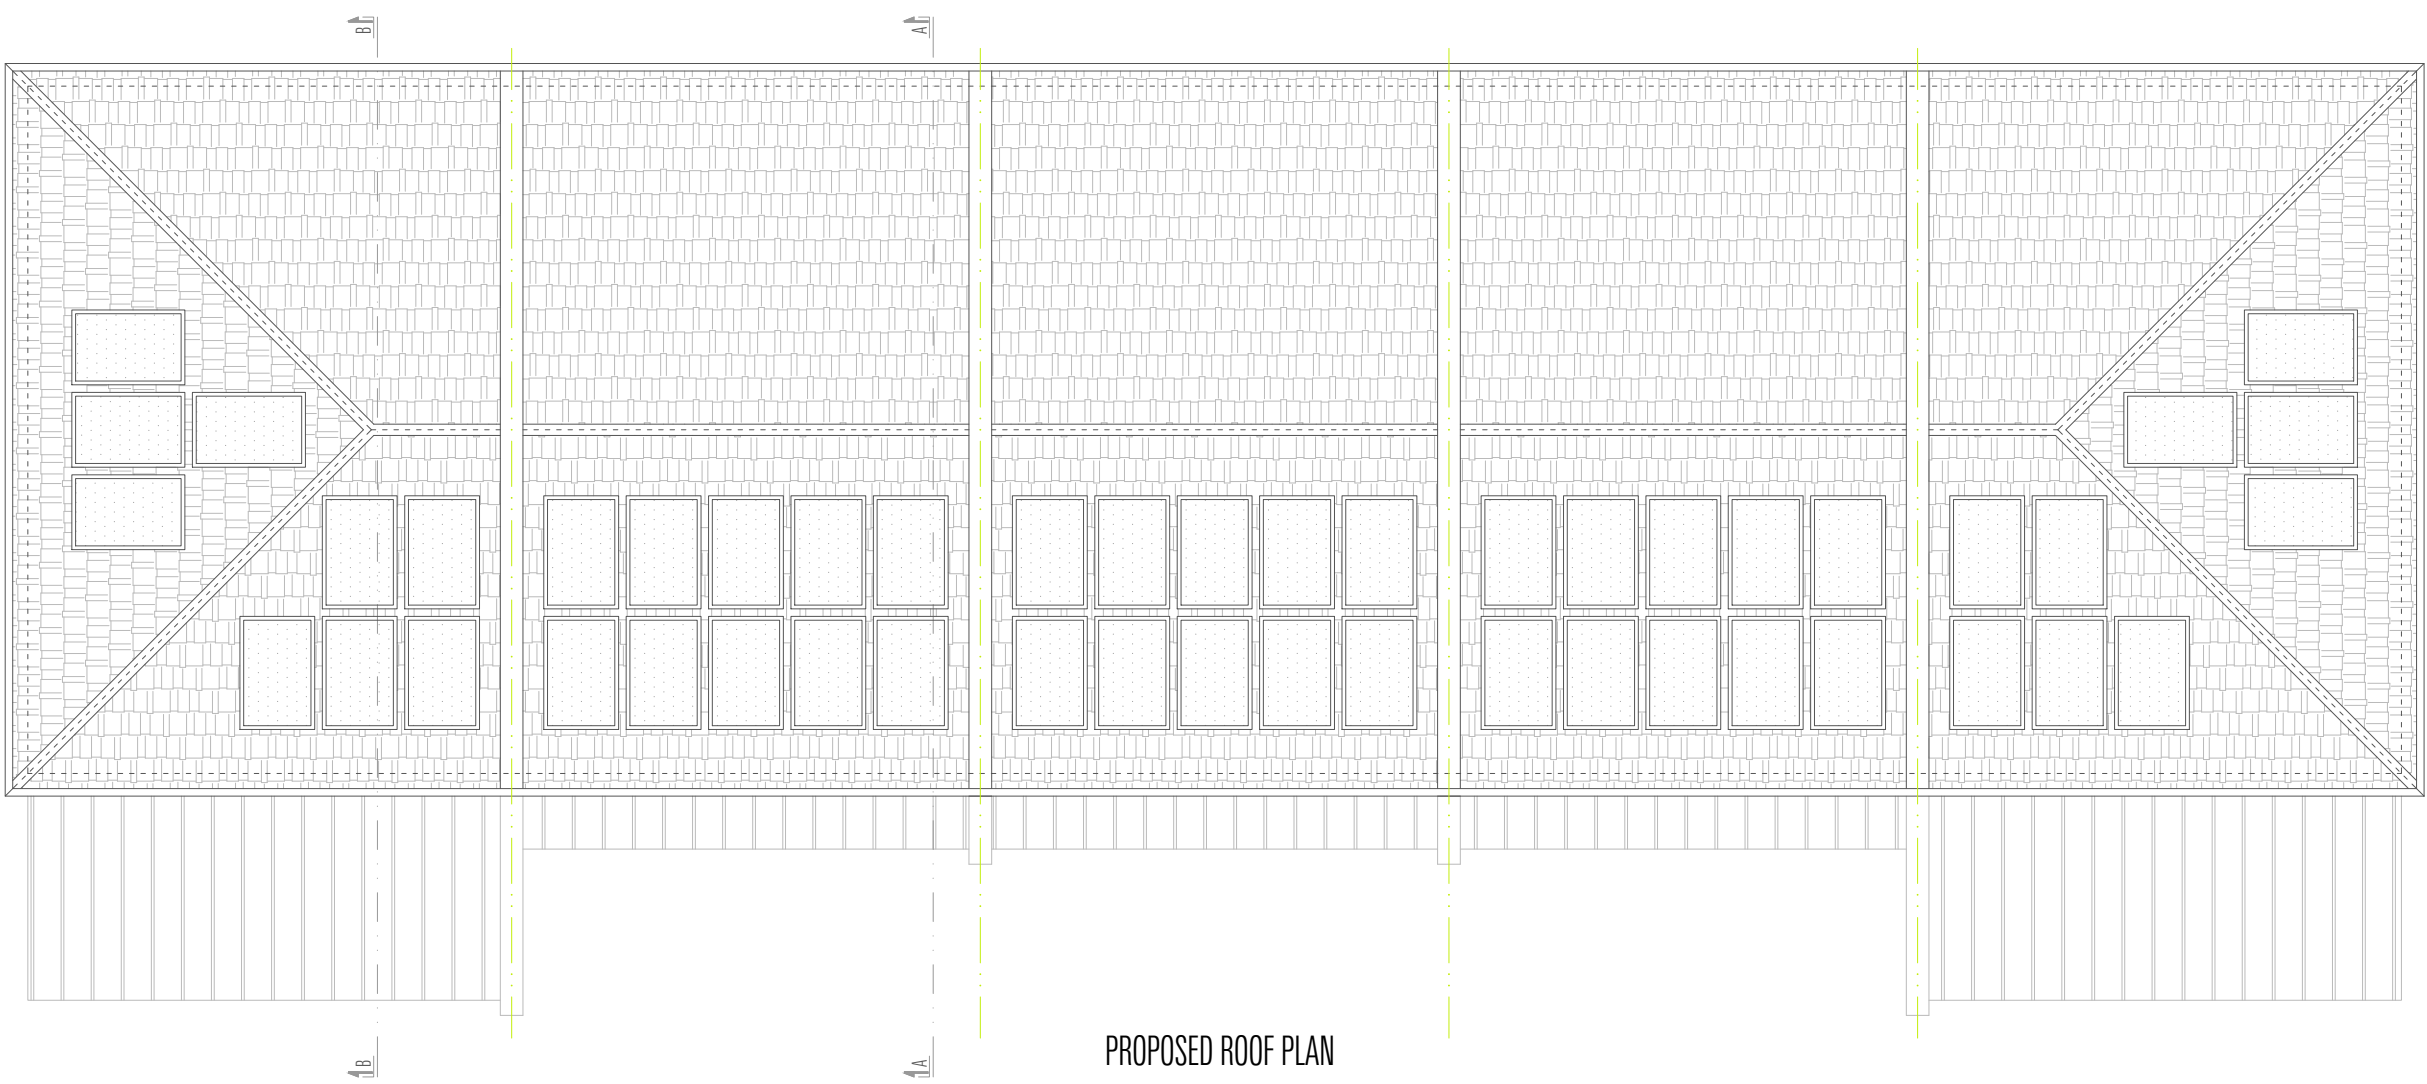

PROPOSED ROOF PLAN

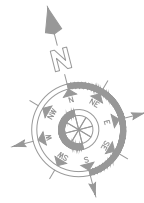

SCALE BAR