



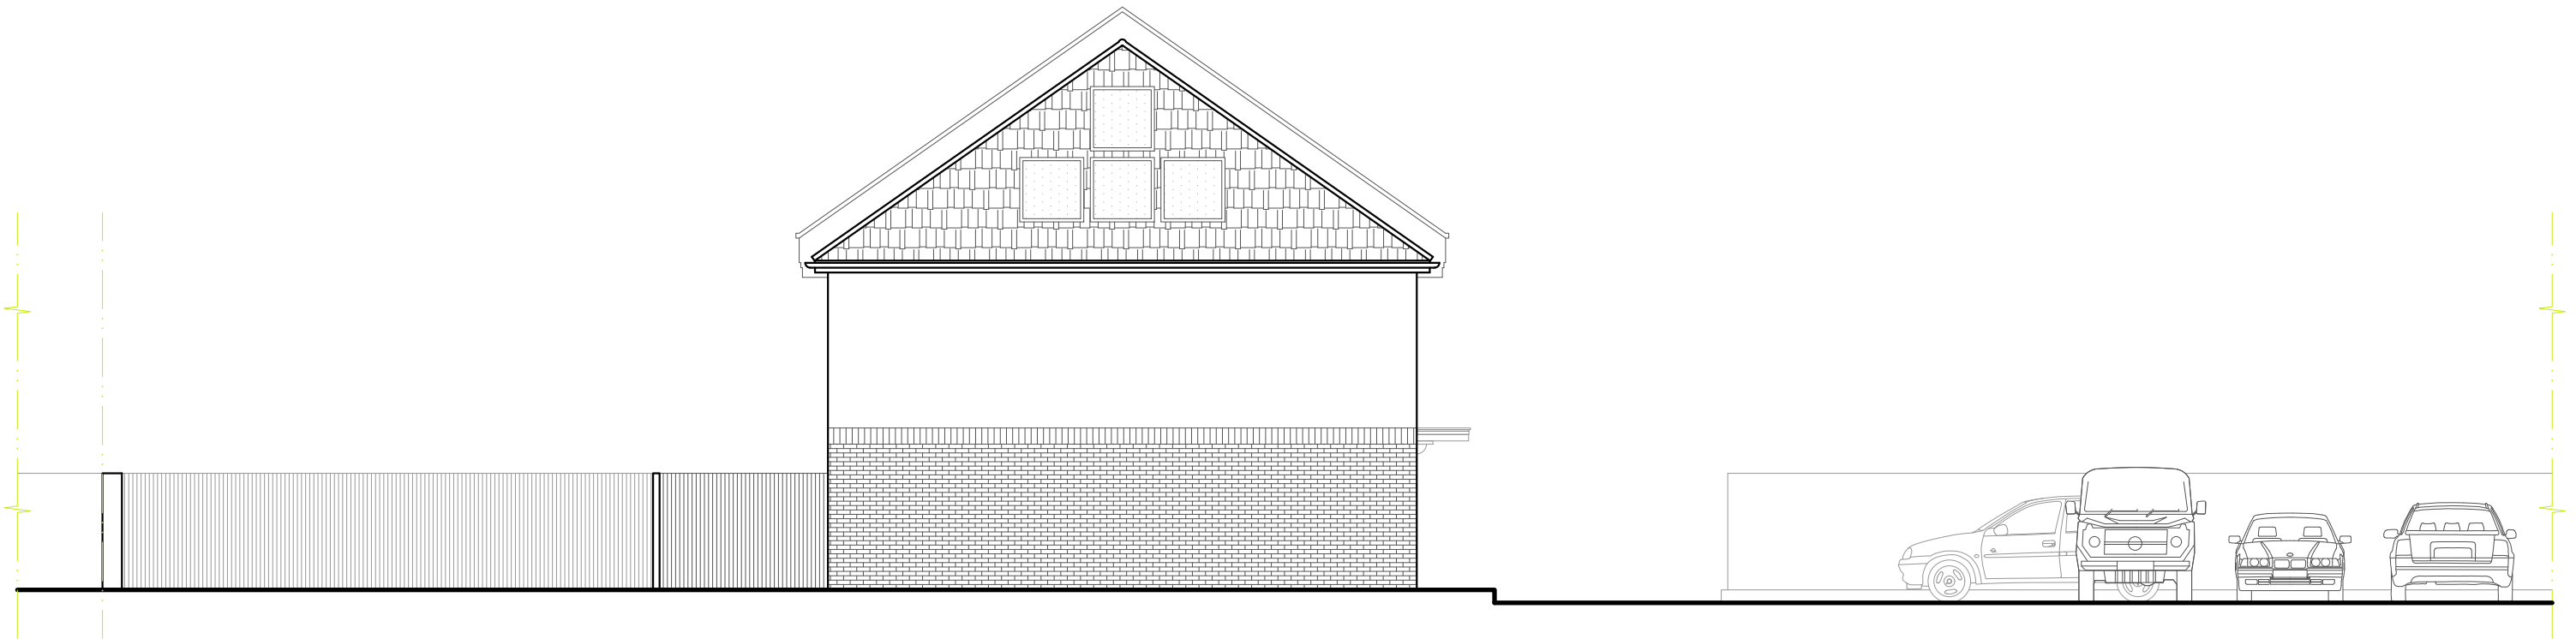

AS APPROVED LEFT SIDE (EAST) ELEVATION

Brickwork to Match
Approved Elevation

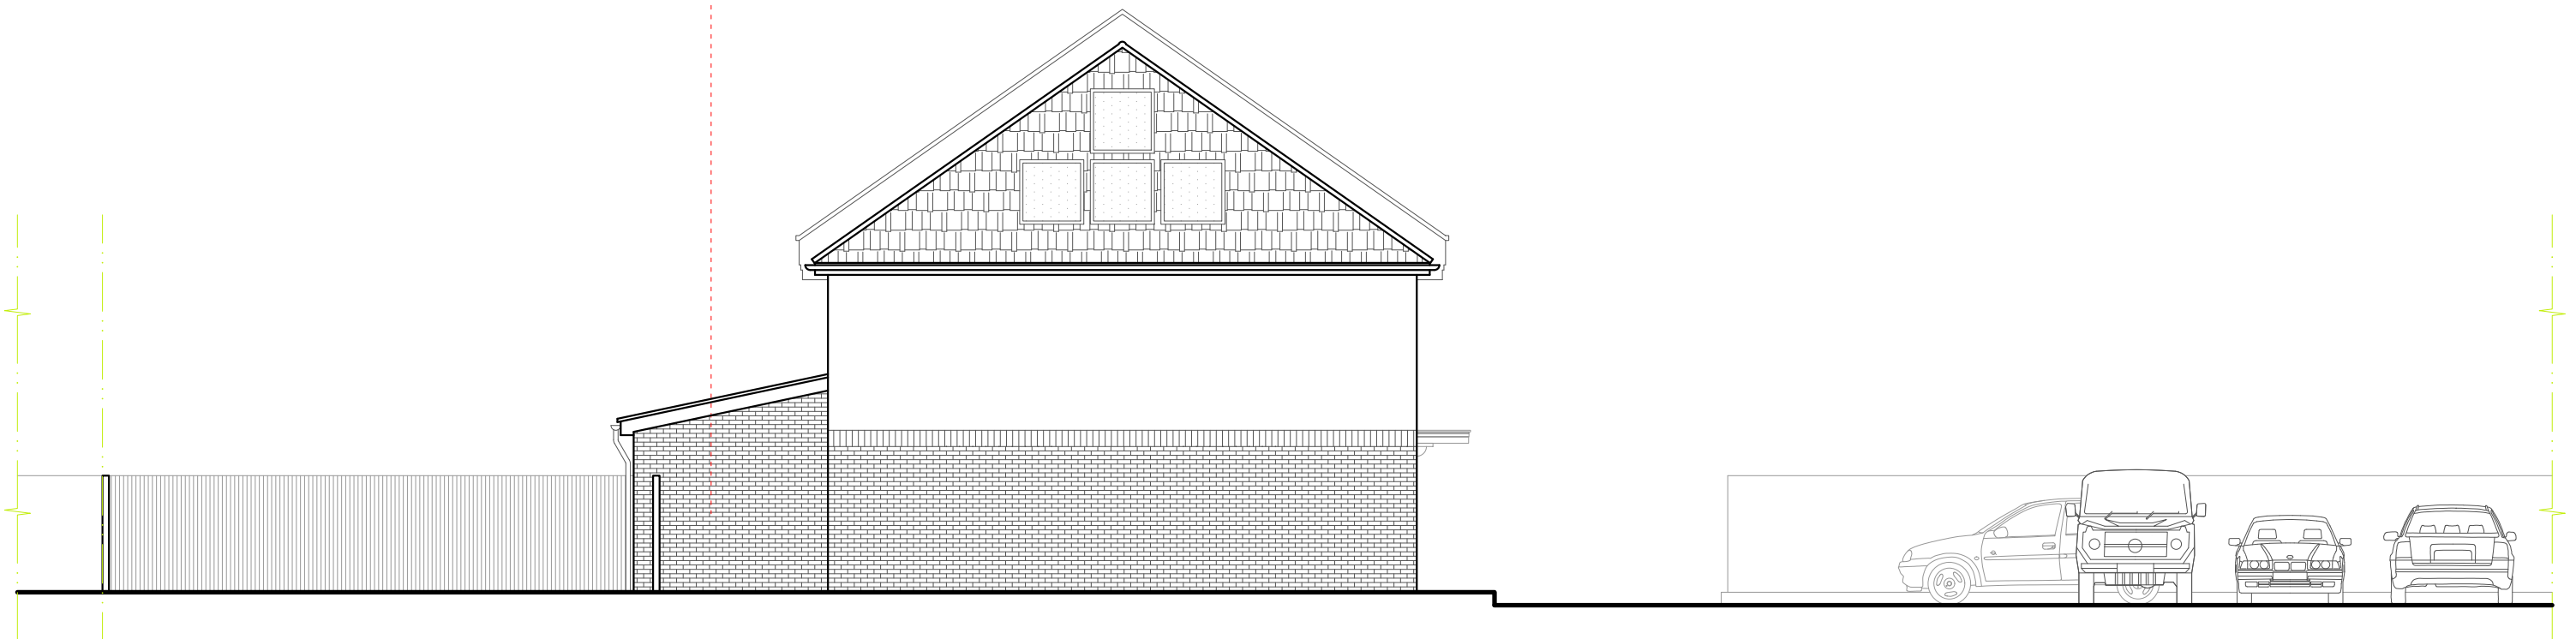

PROPOSED LEFT SIDE (EAST) ELEVATION