




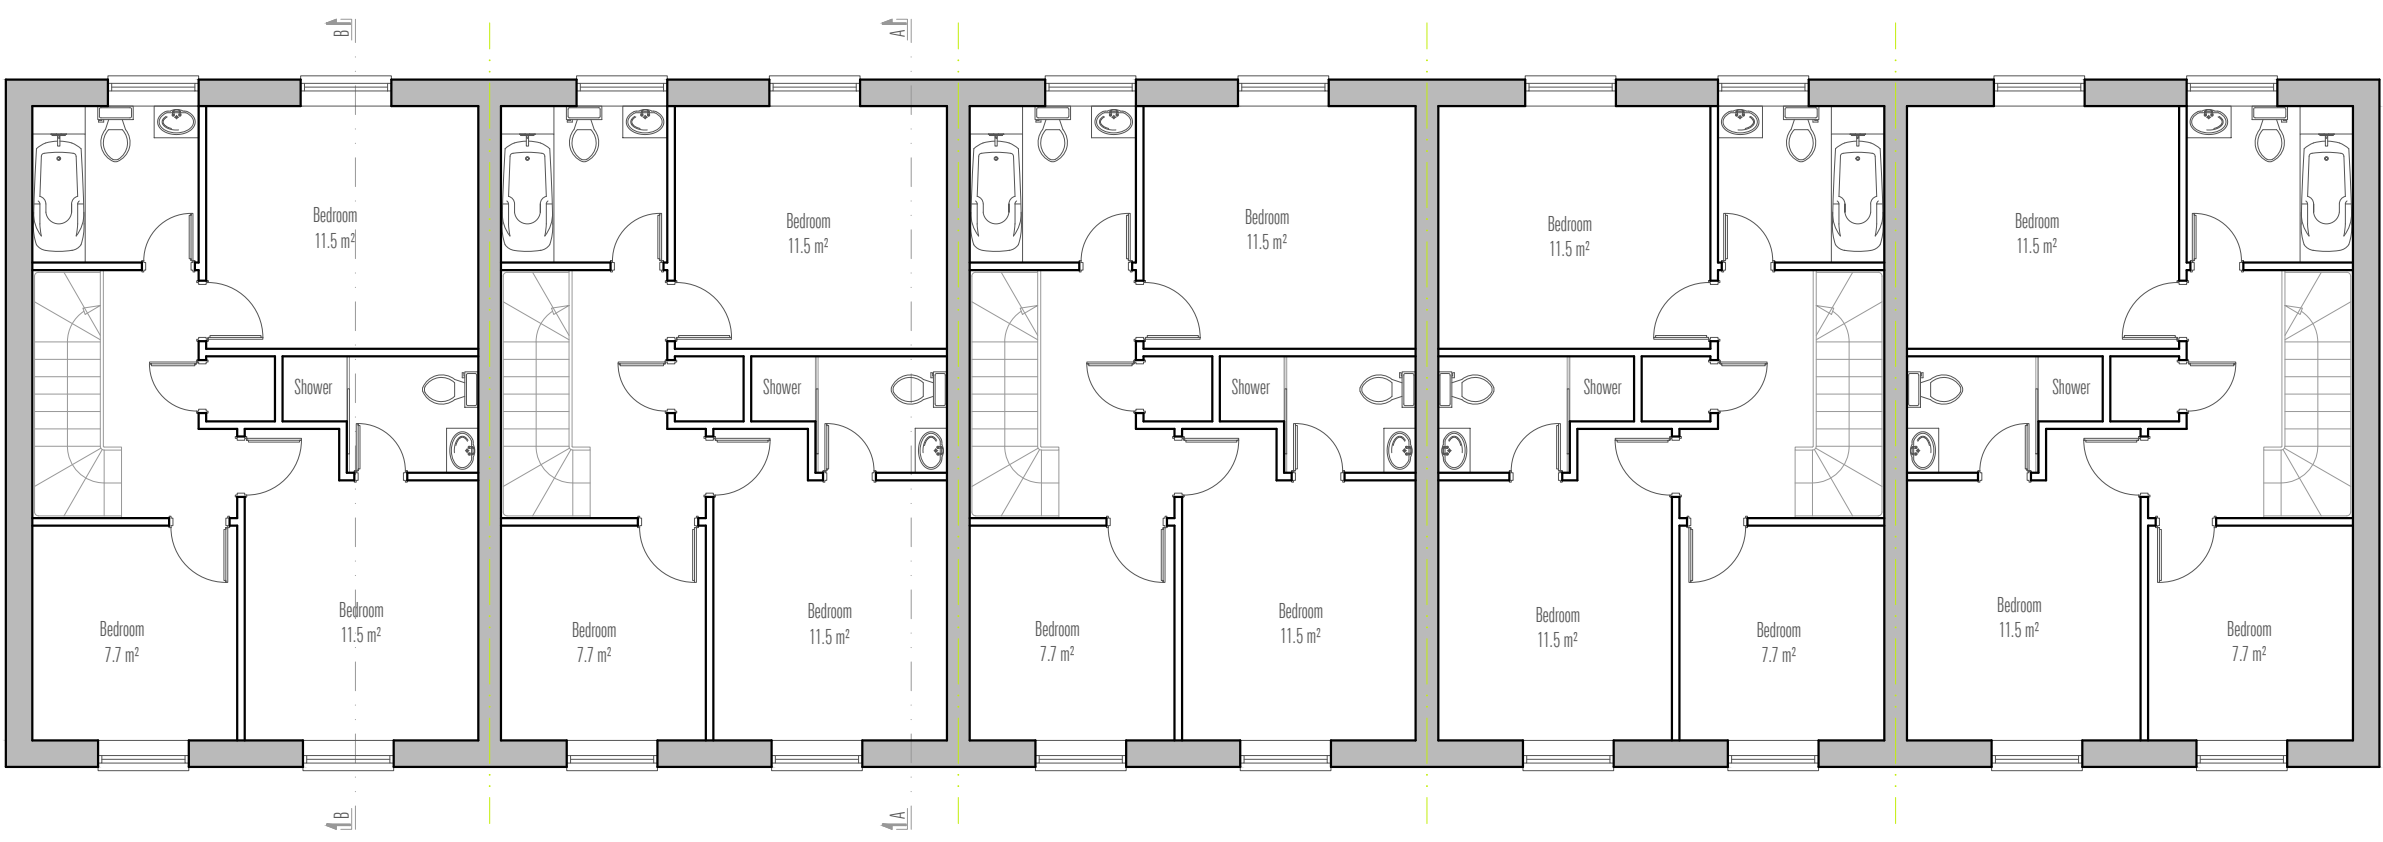

AS APPROVED FIRST FLOOR PLAN

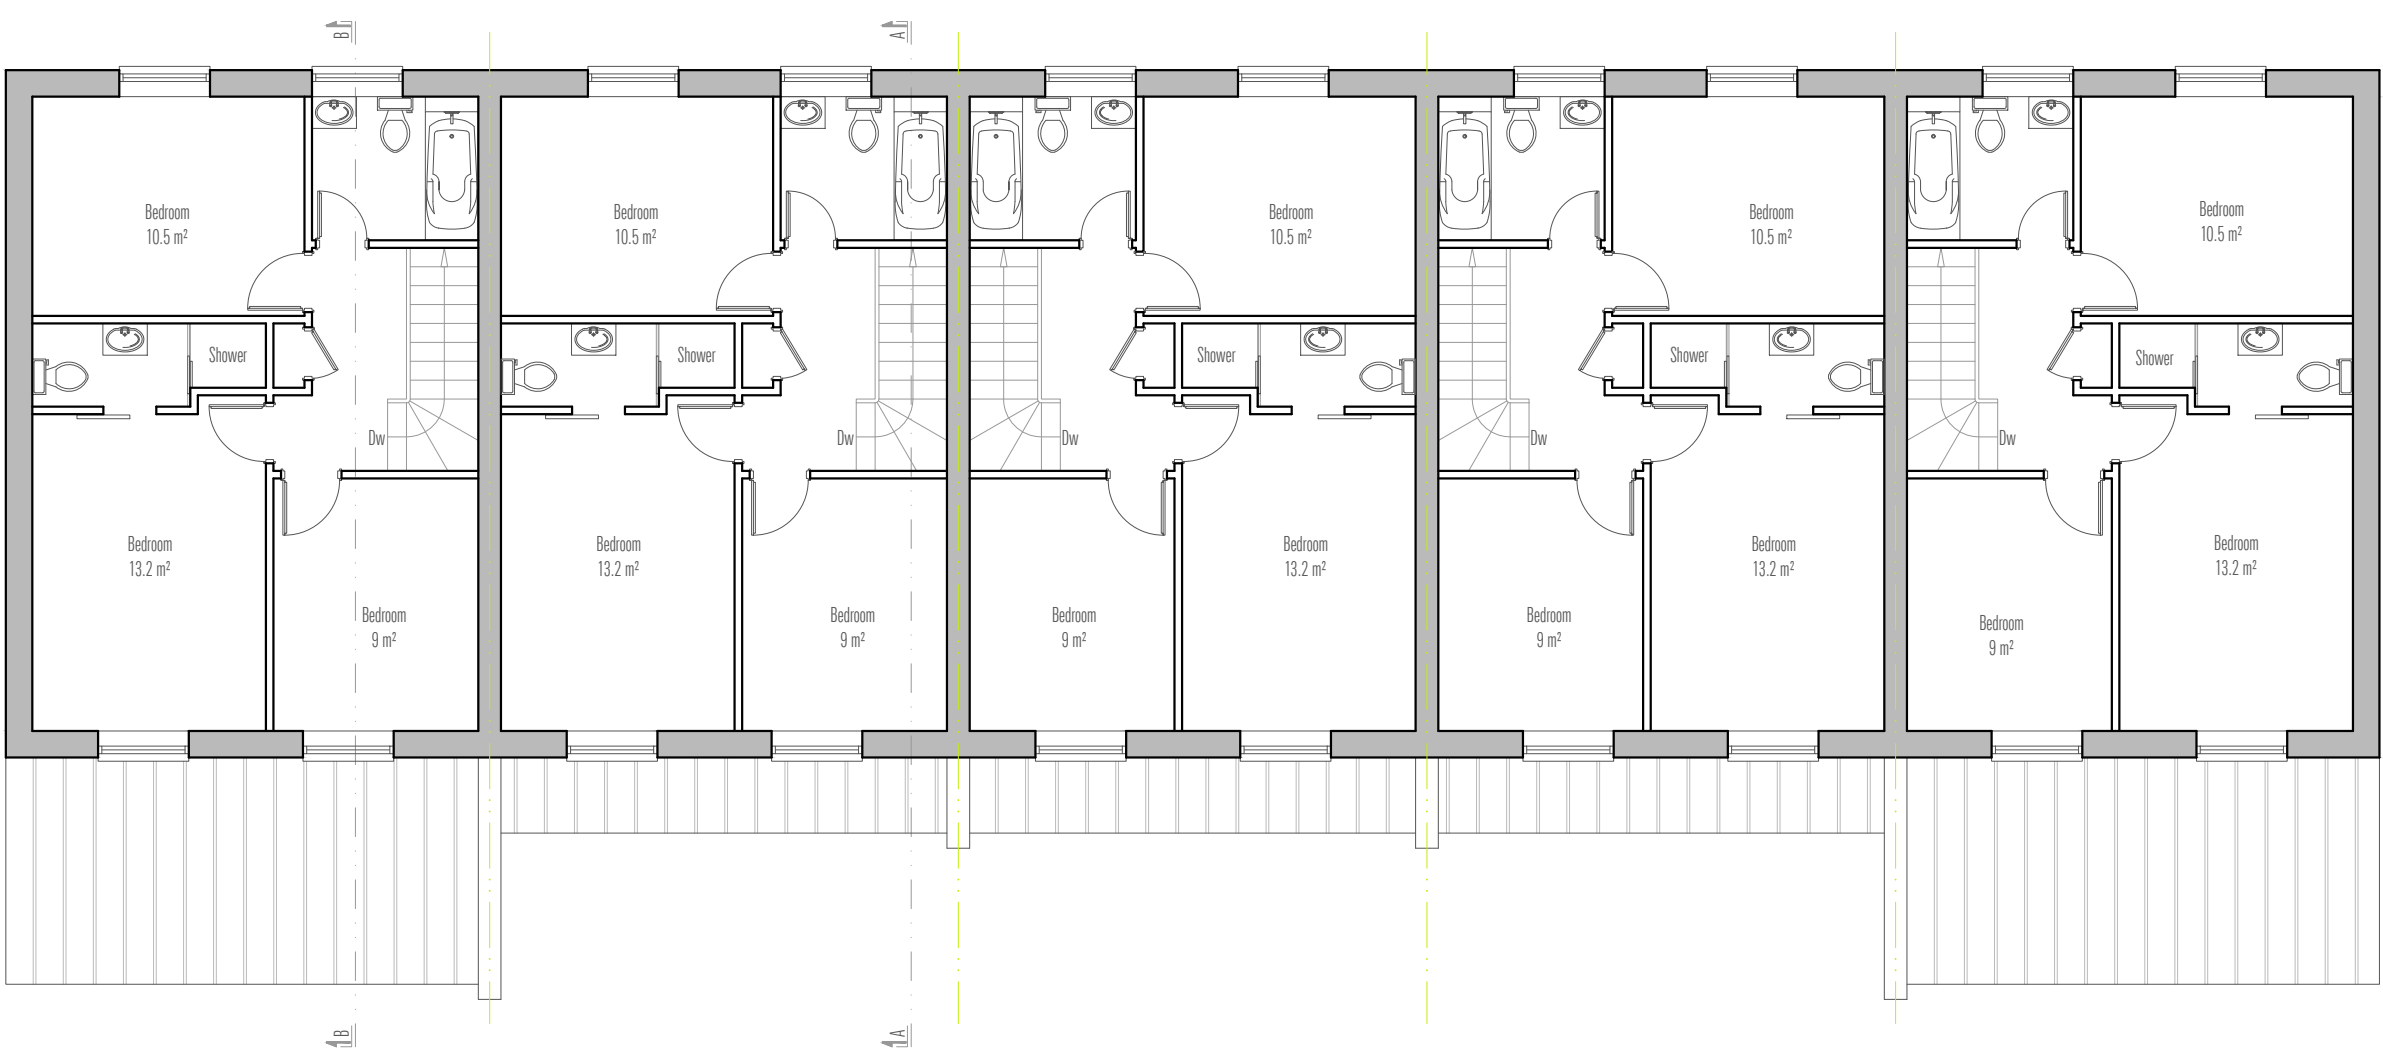

PROPOSED FIRST FLOOR PLAN

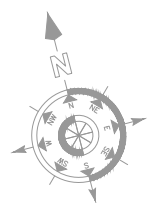

SCALE BAR