


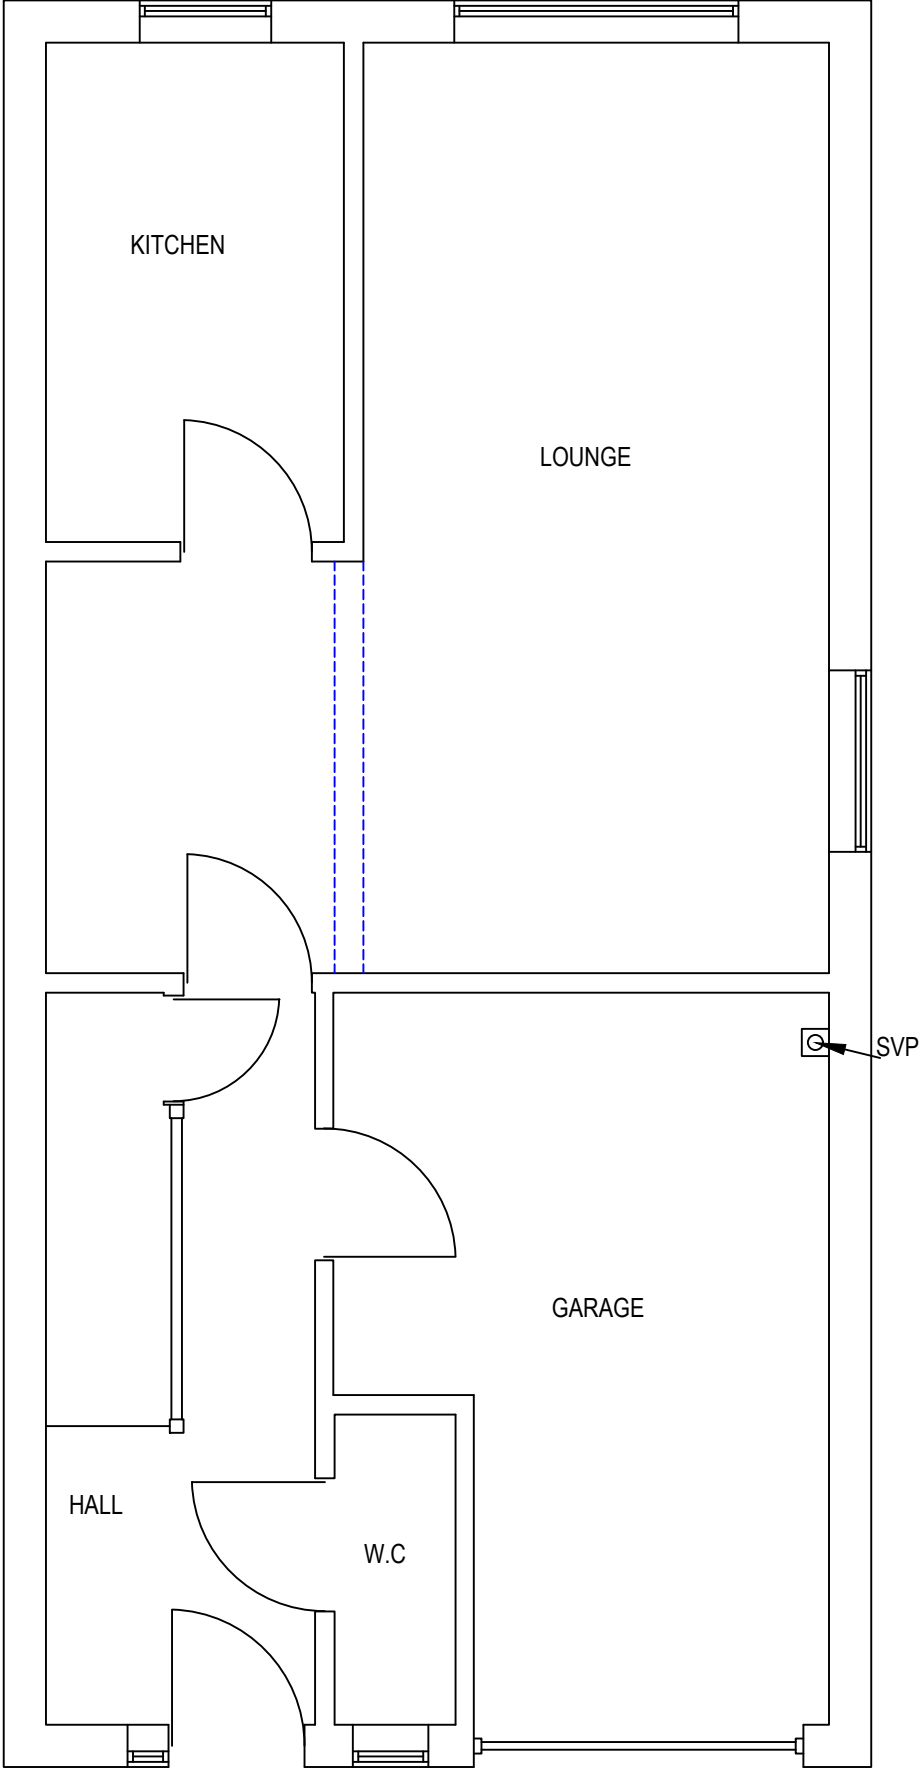

EXISTING GROUND FLOOR



12 Swift Avenue, Finberry,
Ashford, Kent, TN25 7GD.
07872 995076.
theloftdesignstudio@outlook.com

Name: MR BHADARE	Address: 10 CAMBRIAN GROVE, GRAVESEND, DA11 0PU	Project: GARAGE CONVERSION	Date: 08/03/2023	Drawn By: SC	Plan No: 1542-01	01m2m3m SCALE BAR 1:50
---------------------	--	-------------------------------	---------------------	-----------------	---------------------	---------------------------