



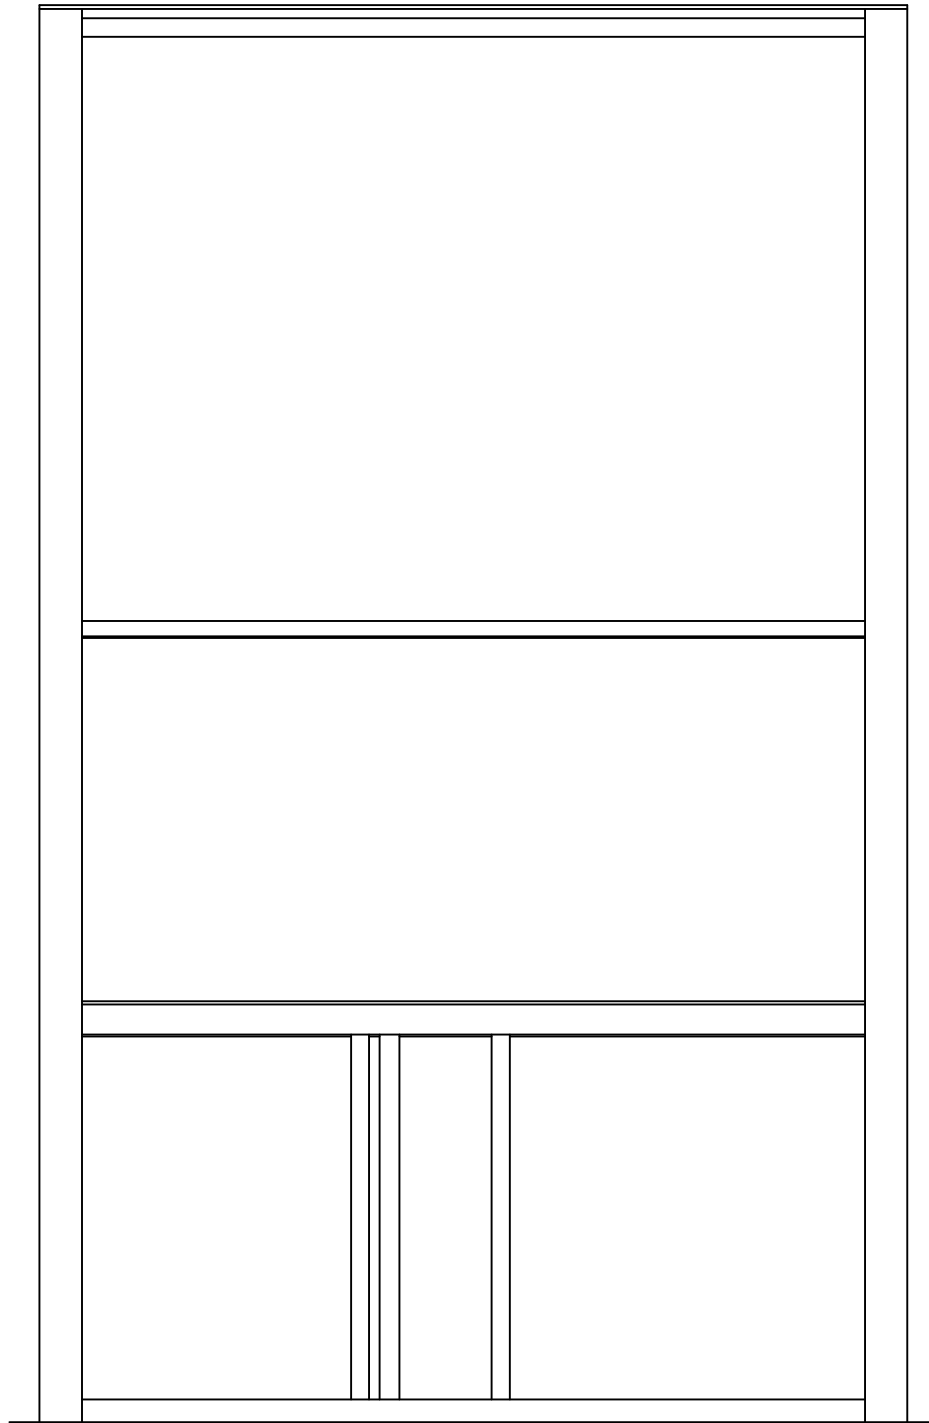

EXISTING (FRONT TO REAR) SECTION

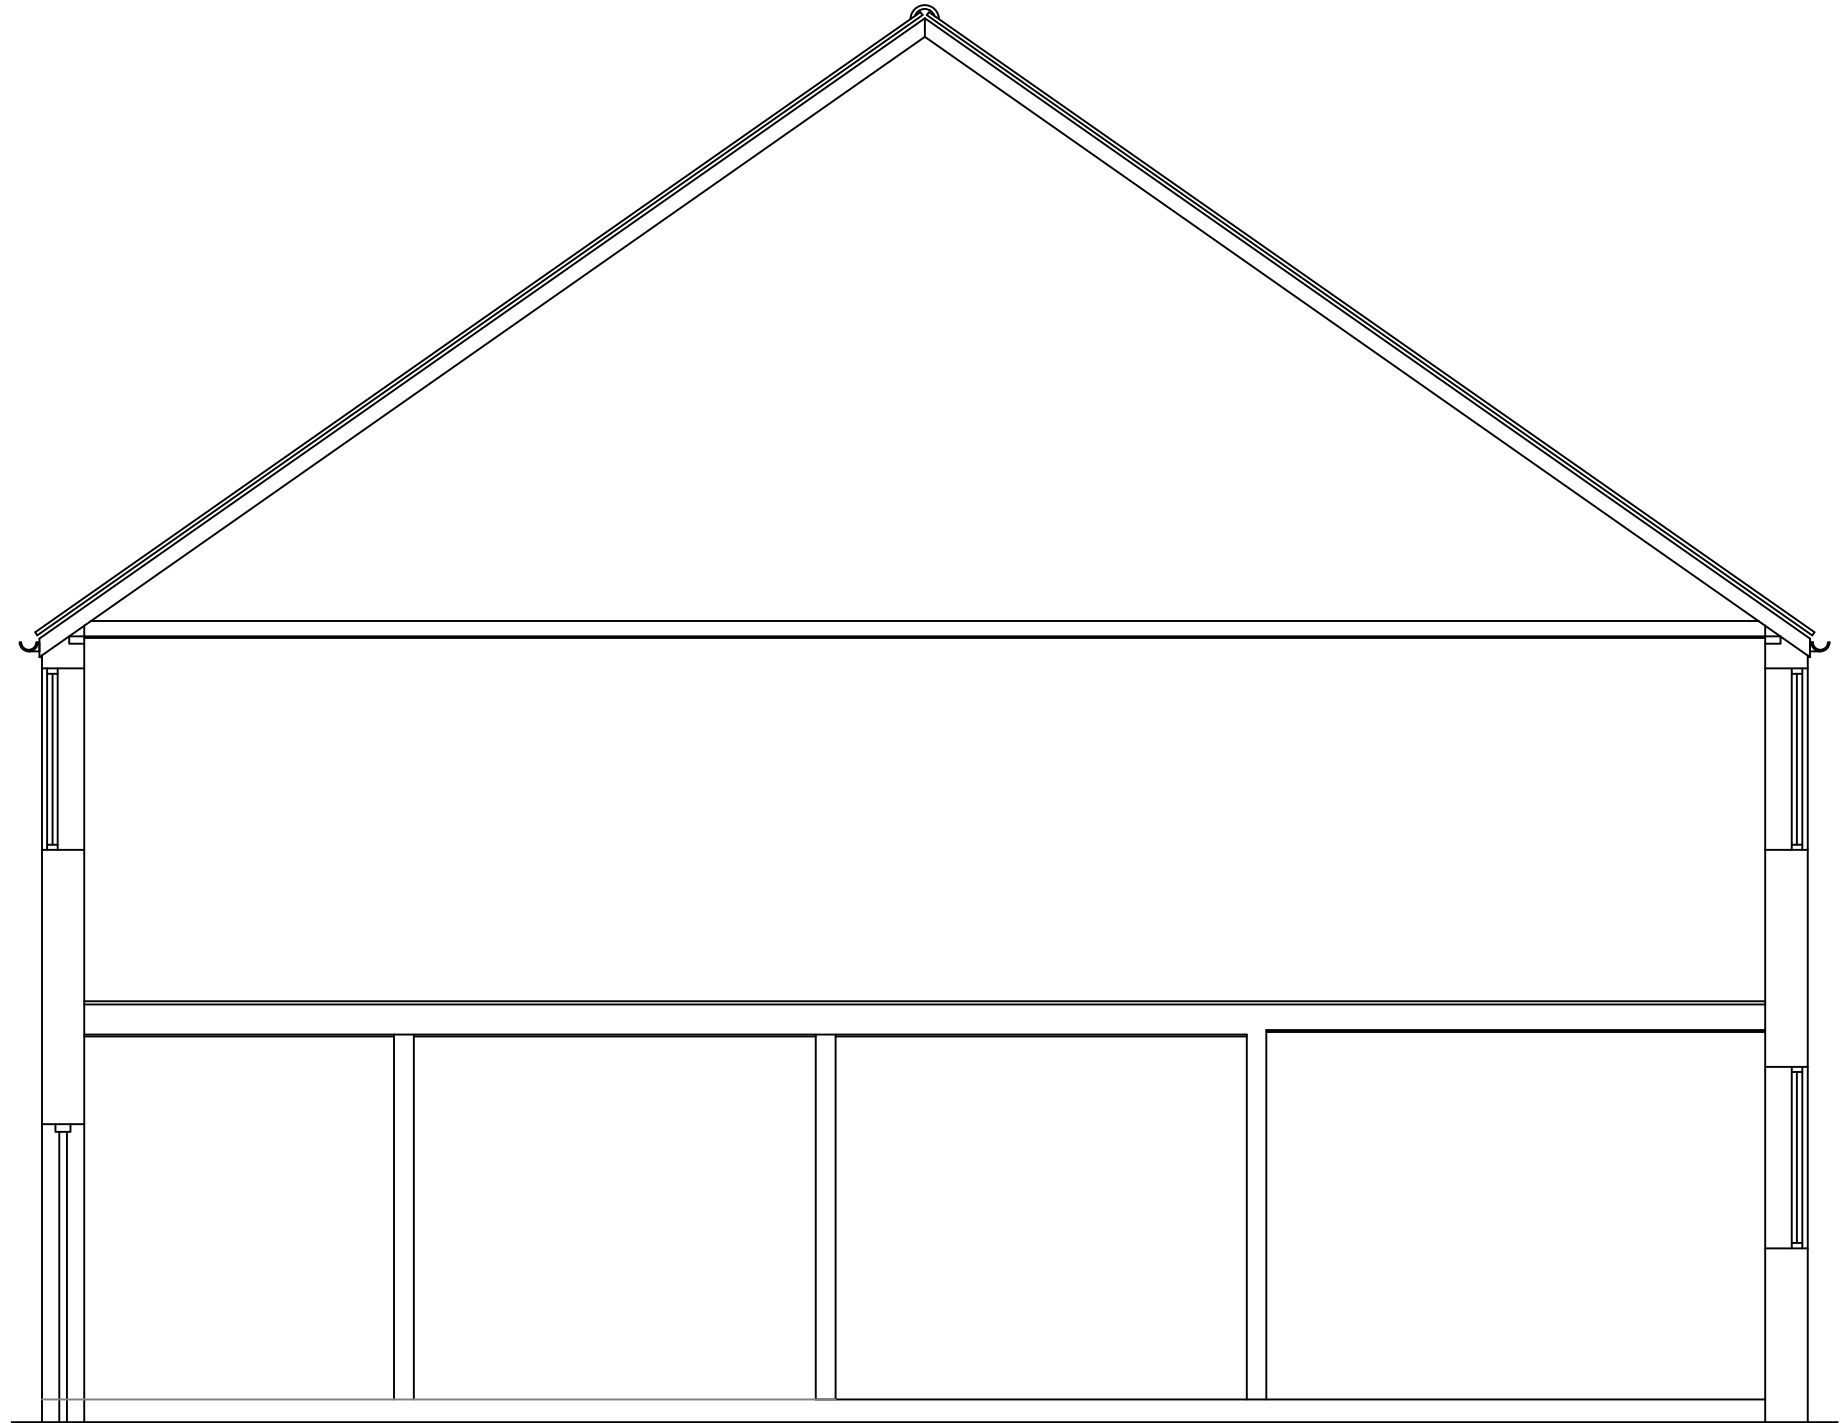

EXISTING SIDE SECTION



12 Swift Avenue, Finberry,
Ashford, Kent, TN25 7GD.
07872 995076.
theloftdesignstudio@outlook.com

Name:

MR BHADARE

Address:

10 CAMBRIAN GROVE, GRAVESEND, DA11 0PU

Project:

GARAGE CONVERSION

Date:

08/03/2023

Drawn By:

SC

Plan No:

1542-02

0 1m 2m 3m
SCALE BAR 1:50