


TIMBER FRAME DETAILS
Build up external walls in timber frame studwork with a ventilated cavity and a face brickwork external finish to match existing. Brickwork to be fixed to timber frame via stainless steel wall ties @ 750mm horizontal & 450mm vertical ctrs min. Provide a suitable breather membrane and sheathing to timber studwork. Provide a 150mm wide vertical D.P.C. to reveals. Lay a min 100mm wide horizontal D.P.C. to each skin, Lapped at corners linked to existing D.P.C. & D.P.M. and 150mm above finished ground level. All new work to be bonded to existing by Furfix battens. Insulate timber frame with 90mm Celotex with 50mm Celotex across face and provide a vapour control layer.

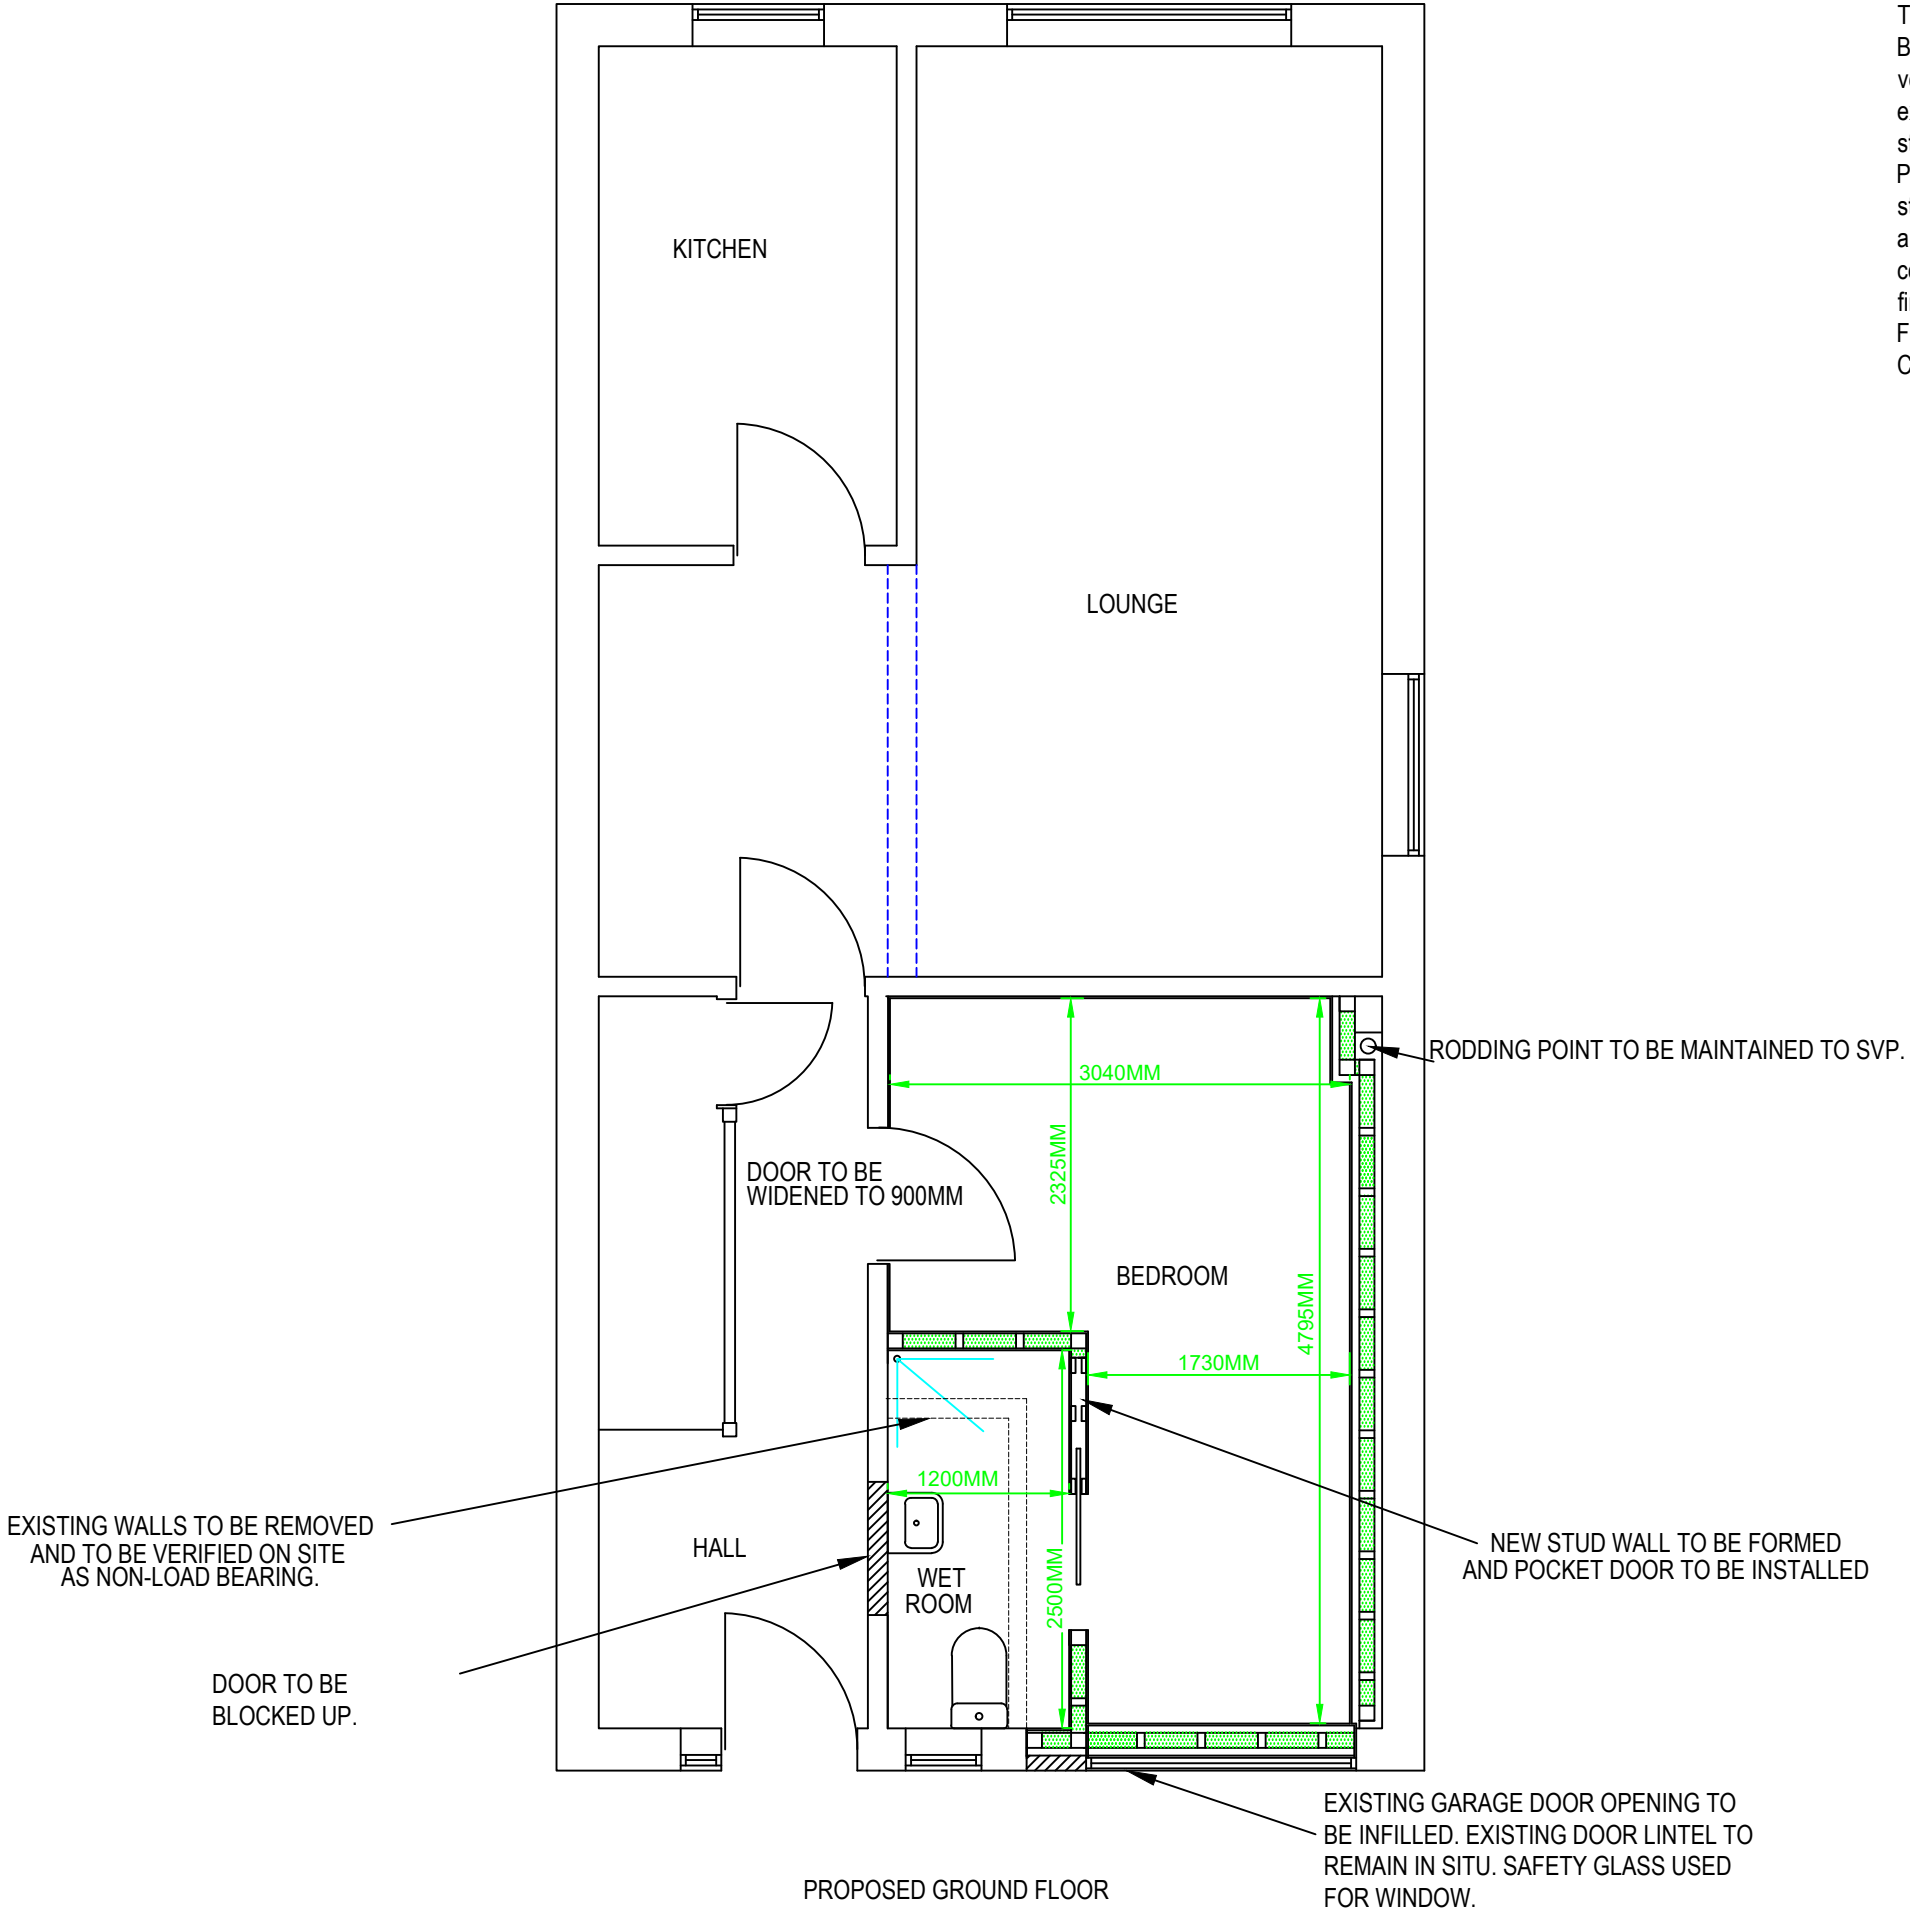



**THE
LOFT DESIGN
STUDIO**

12 Swift Avenue, Finberry,
Ashford, Kent, TN25 7GD.
07872 995076.
theloftdesignstudio@outlook.com

01m2m3m
SCALE BAR 1:50

Name: MR BHADARE	Address: 10 CAMBRIAN GROVE, GRAVESEND, DA11 0PU	Project: GARAGE CONVERSION	Date: 08/03/2023	Drawn By: SC	Plan No: 1542-03	
---------------------	--	-------------------------------	---------------------	-----------------	---------------------	--