


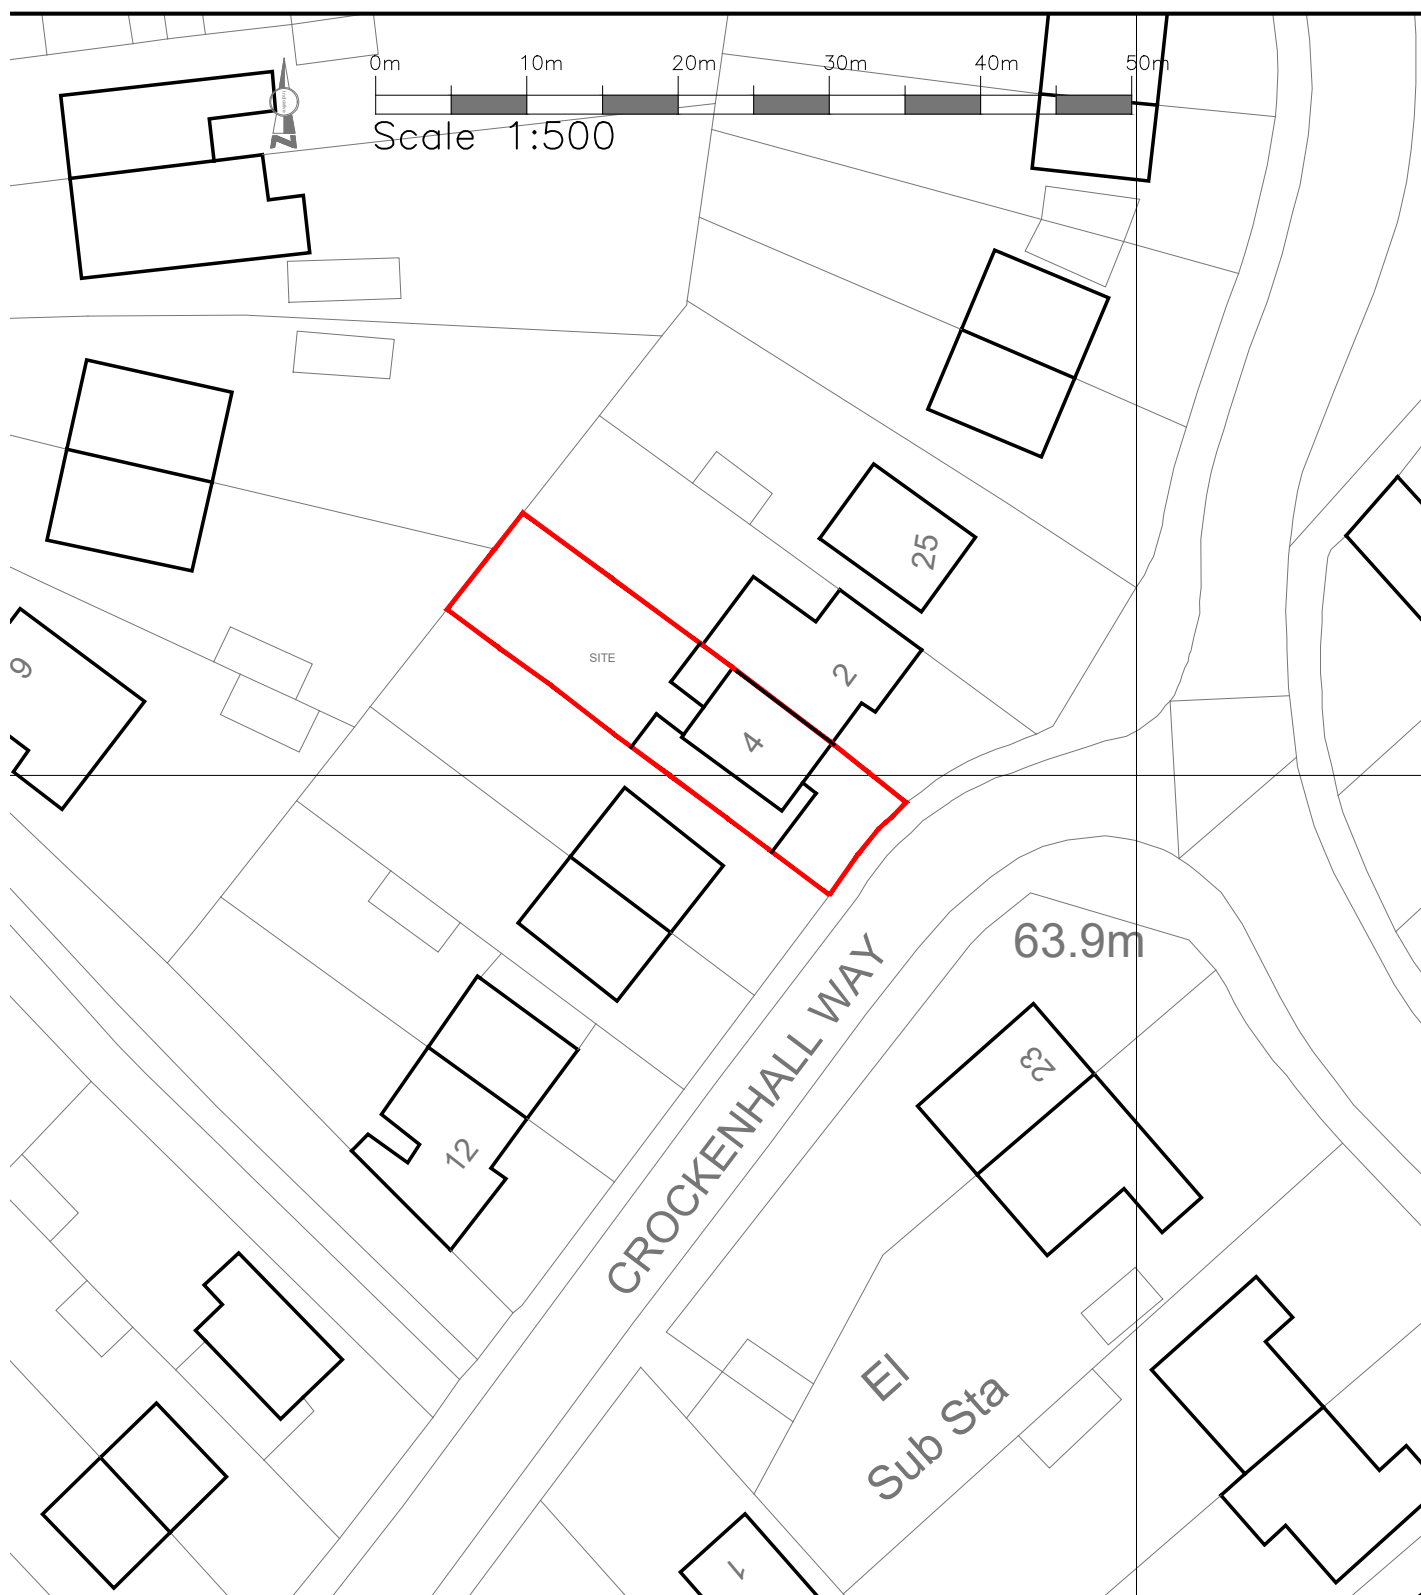

Block Plan as existing 1:500 @ A4
4 Crockenhall Way
Istead Rise
Kent
DA13 9DB

21/1550/14