


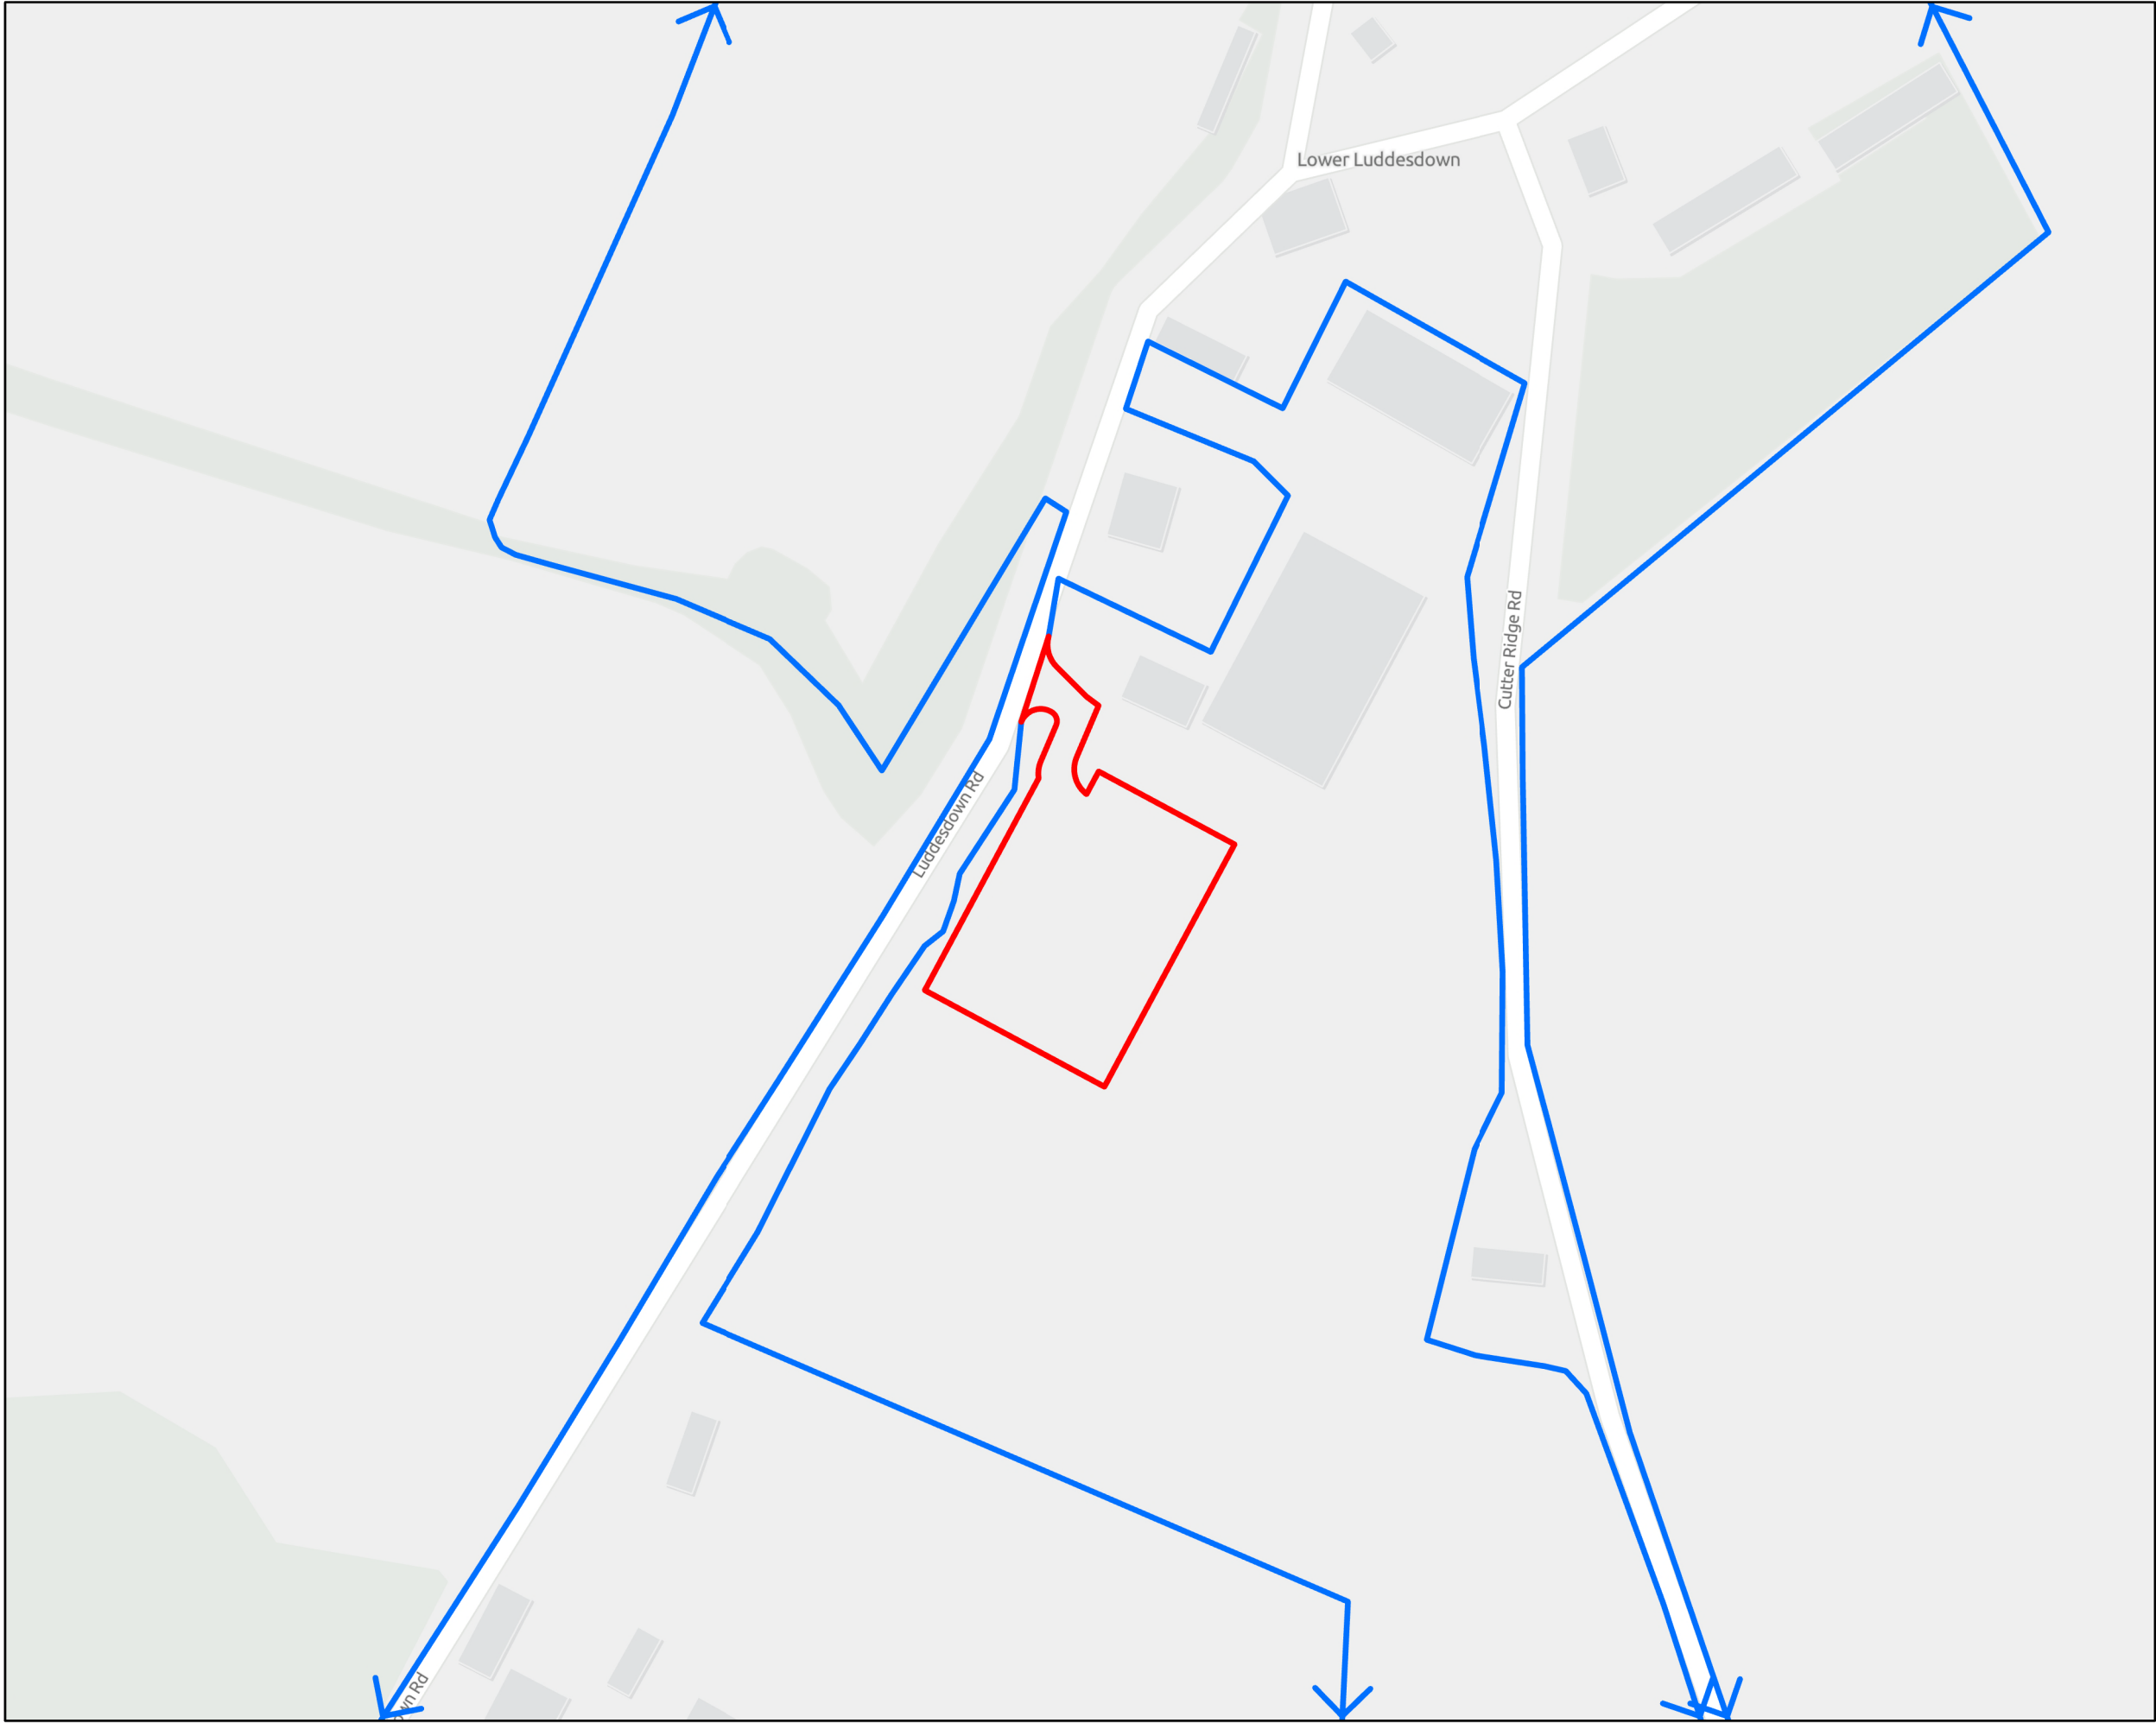

Key

-  Site Boundary
-  Applicant Ownership

TITLE
Site Location Plan

CLIENT
Vineyard Farms Ltd

PROJECT
Luddesdown Court

SCALE AT A3	DATE	JOB NO.	DRWG NO.
1:1,250	Oct 2022	19020	G-01




Eclipse House, Eclipse Park, Sittingbourne Road
Maidstone, Kent ME14 3EN

t: 01622 776226
e: info@dhaplanning.co.uk
w: www.dhaplanning.co.uk

No reproduction by any method of any part of this document
is permitted without the consent of the copyright holders.
Produced for Town and Country planning purposes only.

O.S Licence Number: AL54535X

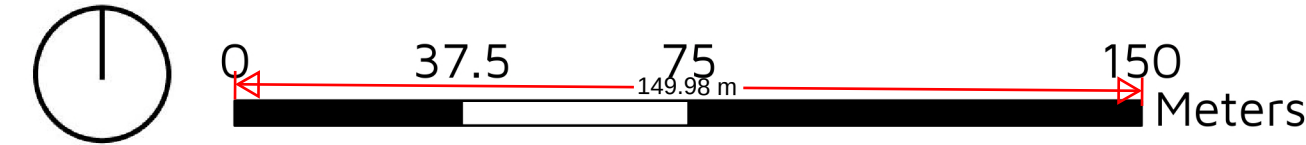

GB Light Grey: Contains OS data © Crown Copyright and database right 2023
Contains data from OS Zoomstack. Contains public sector information licensed
under the Open Government Licence v3.0.