


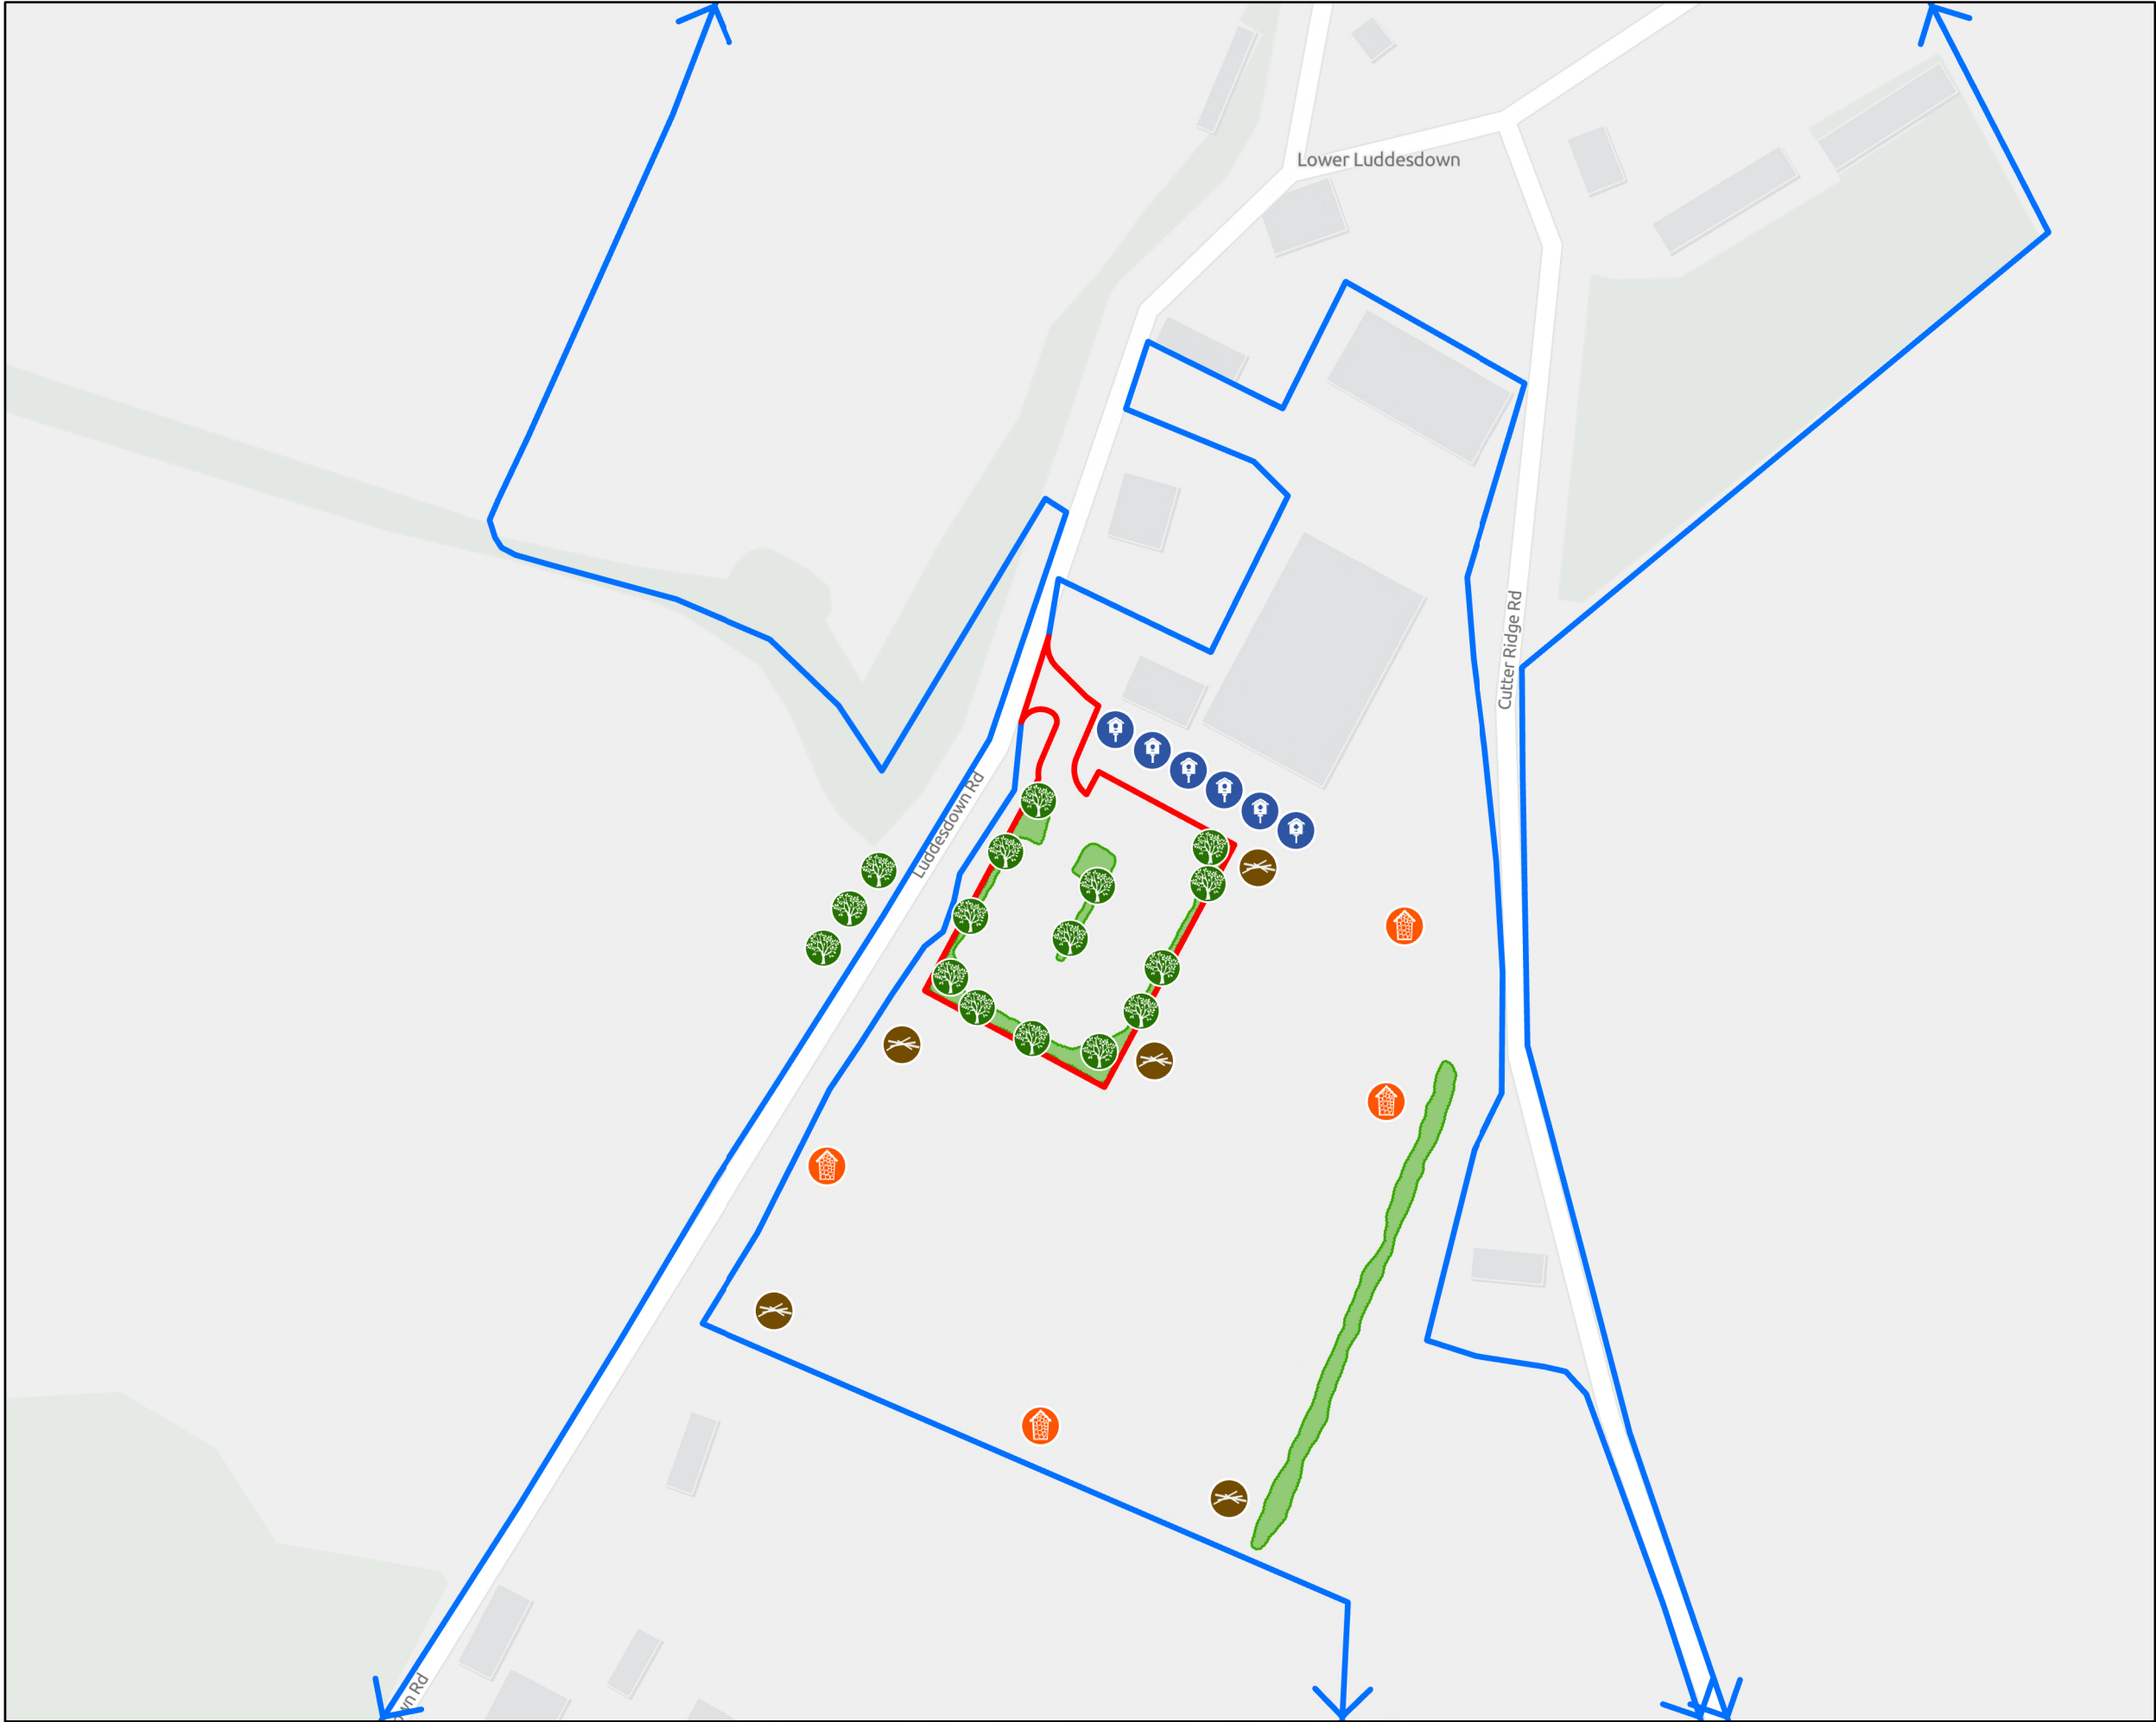

**Key**

- Site Boundary
- Applicant Ownership
- Hedgerow
- Log Piles
- Bug Hotels
- Bird & Bat Box
- Mature Tree Planting

**TITLE**

**Ecological & Landscaping Plan**

**CLIENT**

**Vineyard Farms Ltd**

**PROJECT**

**Luddesdown Court**

| SCALE AT A3 | DATE            | JOB NO.      | DRWG NO.    |
|-------------|-----------------|--------------|-------------|
| 1:1,250     | <b>Oct 2022</b> | <b>19020</b> | <b>G-02</b> |



Eclipse House, Eclipse Park, Sittingbourne Road  
Maidstone, Kent ME14 3EN

t: 01622 776226  
e: info@dhaplanning.co.uk  
w: www.dhaplanning.co.uk

No reproduction by any method of any part of this document is permitted without the consent of the copyright holders. Produced for Town and Country planning purposes only.

O.S Licence Number: AL54535X

**GB Light Grey: Contains OS data © Crown Copyright and database right 2023**  
**Contains data from OS Zoomstack. Contains public sector information licensed under the Open Government Licence v3.0.**

