



This drawing is protected by copyright and must not be copied or reproduced without the written consent of Graham Simpkin Planning. All dimensions and sizes to be checked on site. North points are indicative. ©

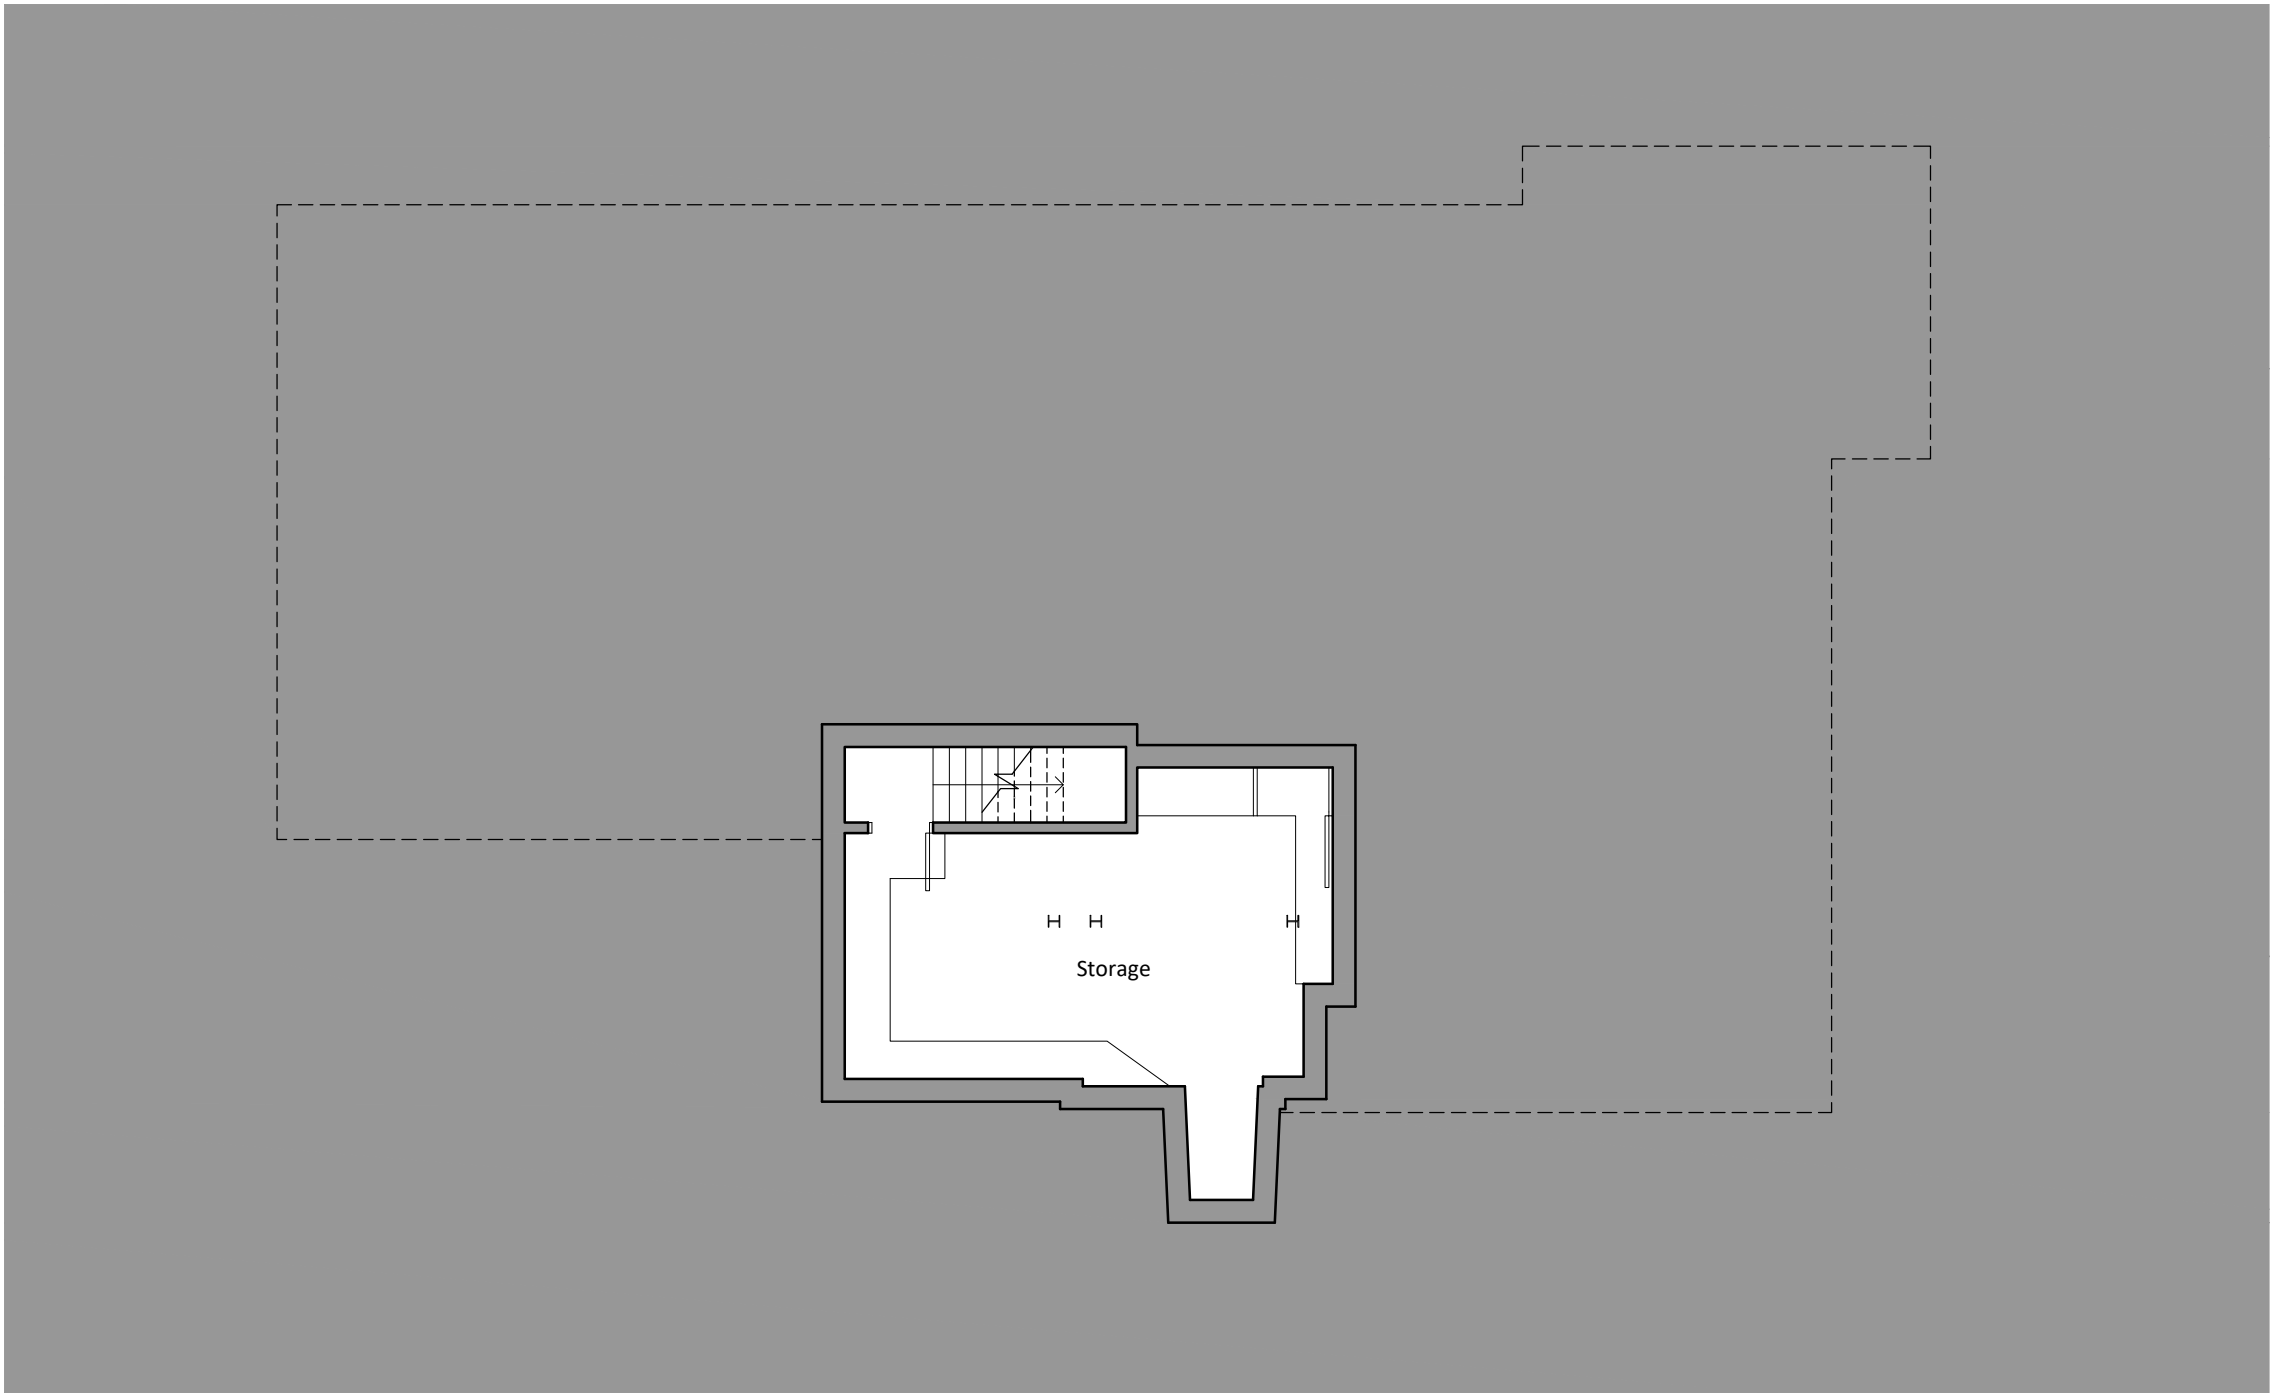

Proposed Cellar Plan
1:100

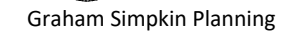

2 The Parade, Ash Road, Hartley
Longfield, Kent DA3 8BG

Tel: 01474 703705

www.grahamsimpkinplanning.co.uk

Email: webmail@grahamsimpkinplanning.co.uk

Project Title Millers Cottage PH, 31 Shrubbery road, Gravesend, Kent, DA12 1JW		Job No 3956
Drawing Title Proposed Cellar Plan	Drawing No 17	Revision -
Date 01.11.2023	Drawn by DA	Checked by PN
Scale 1:100 @ A3	Note	

1:100 metres