


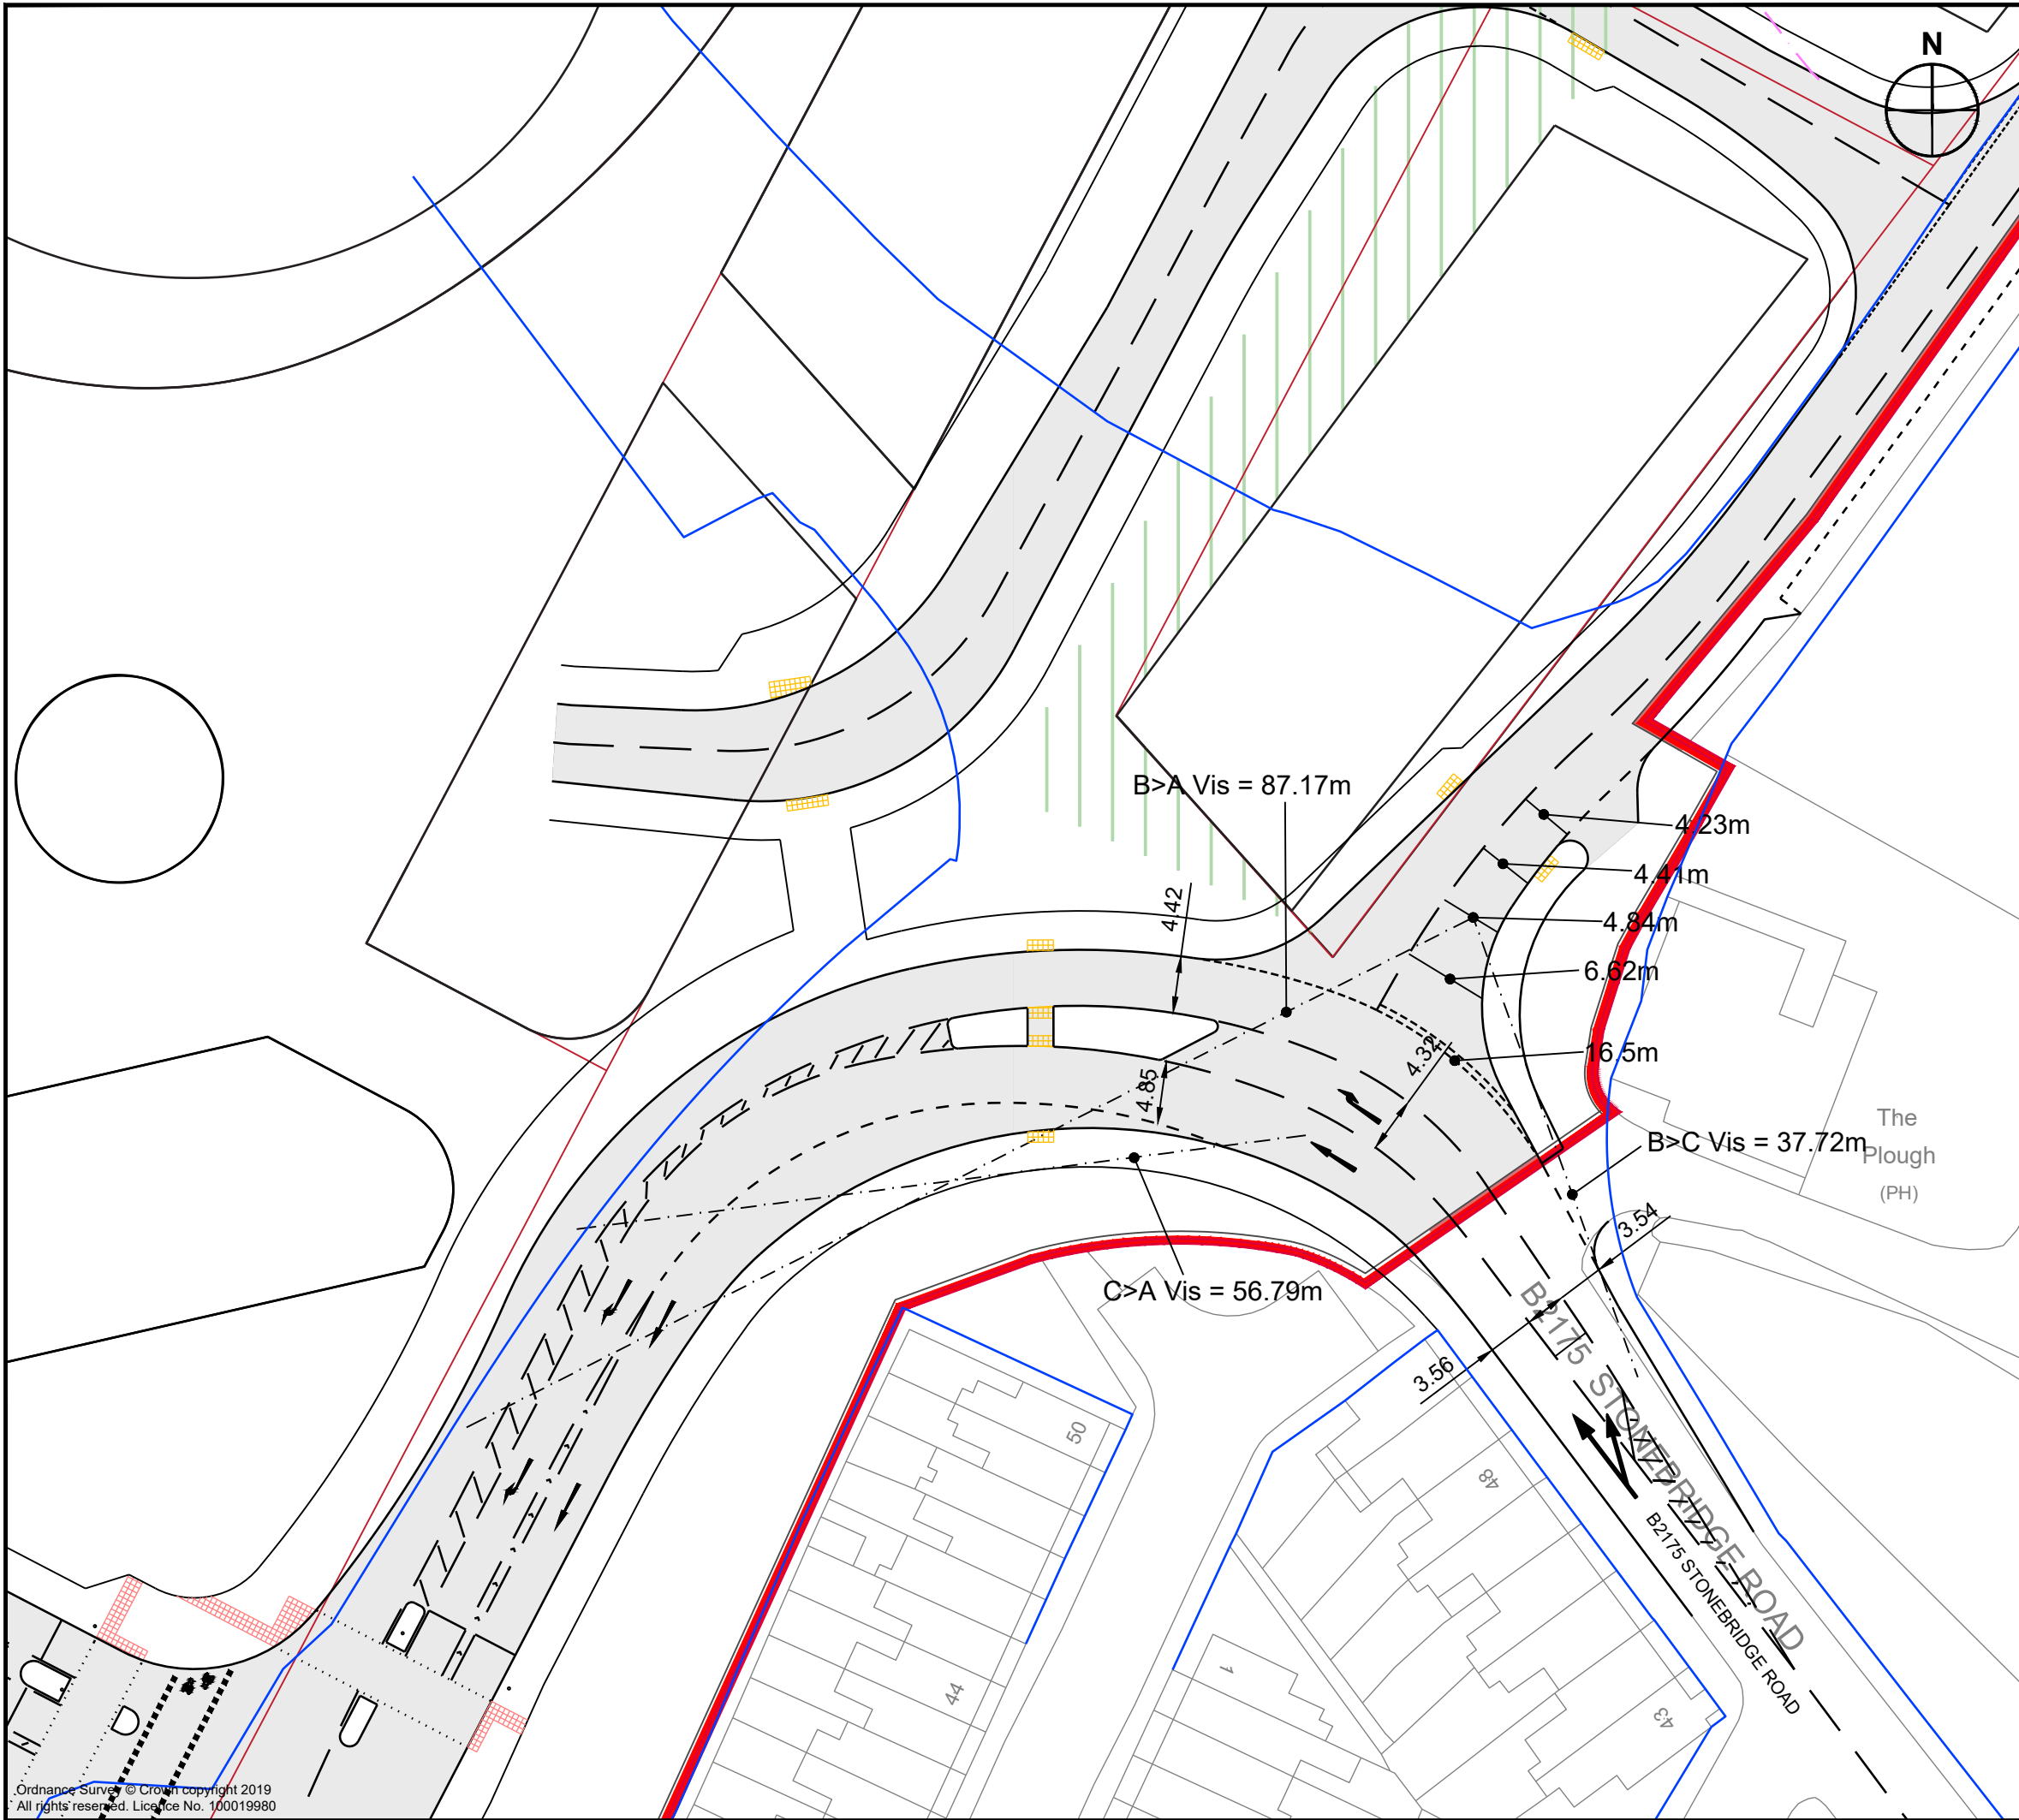

Notes:

1. This is not a construction drawing and is intended for illustrative purposes only.
2. White lining is indicative only.

E	New Child Graddon Lewis Architect's plan added.	NS	BH	11.04.2024
D	Junc 7 improved	NS	BH	16.02.2024
C	Right turn lane added to junc 7	NS	BH	08.02.2024
B	Visibility amended	PP	BH	11.01.2024
A	Junction 7 amended	NS	RS	15.12.2023

REV.	DETAILS	DRAWN	CHECKED	DATE
------	---------	-------	---------	------

CLIENT:

Northfleet Central 1 Limited

PROJECT:

Northfleet Central
Gravesham

DRAWING TITLE:

Site Access Plans
Junction 7
Picady Measurements

SCALES:

1:500 at A3

DRAWN:	DSN	CHECKED:	RS	DATE:	23.10.2023
--------	-----	----------	----	-------	------------



DRAWING NUMBER:	226728/PIC/01	REVISION:	E
-----------------	---------------	-----------	---