



18M ARTICULATED BUS
NORTHBOUND & SOUTHBOUND

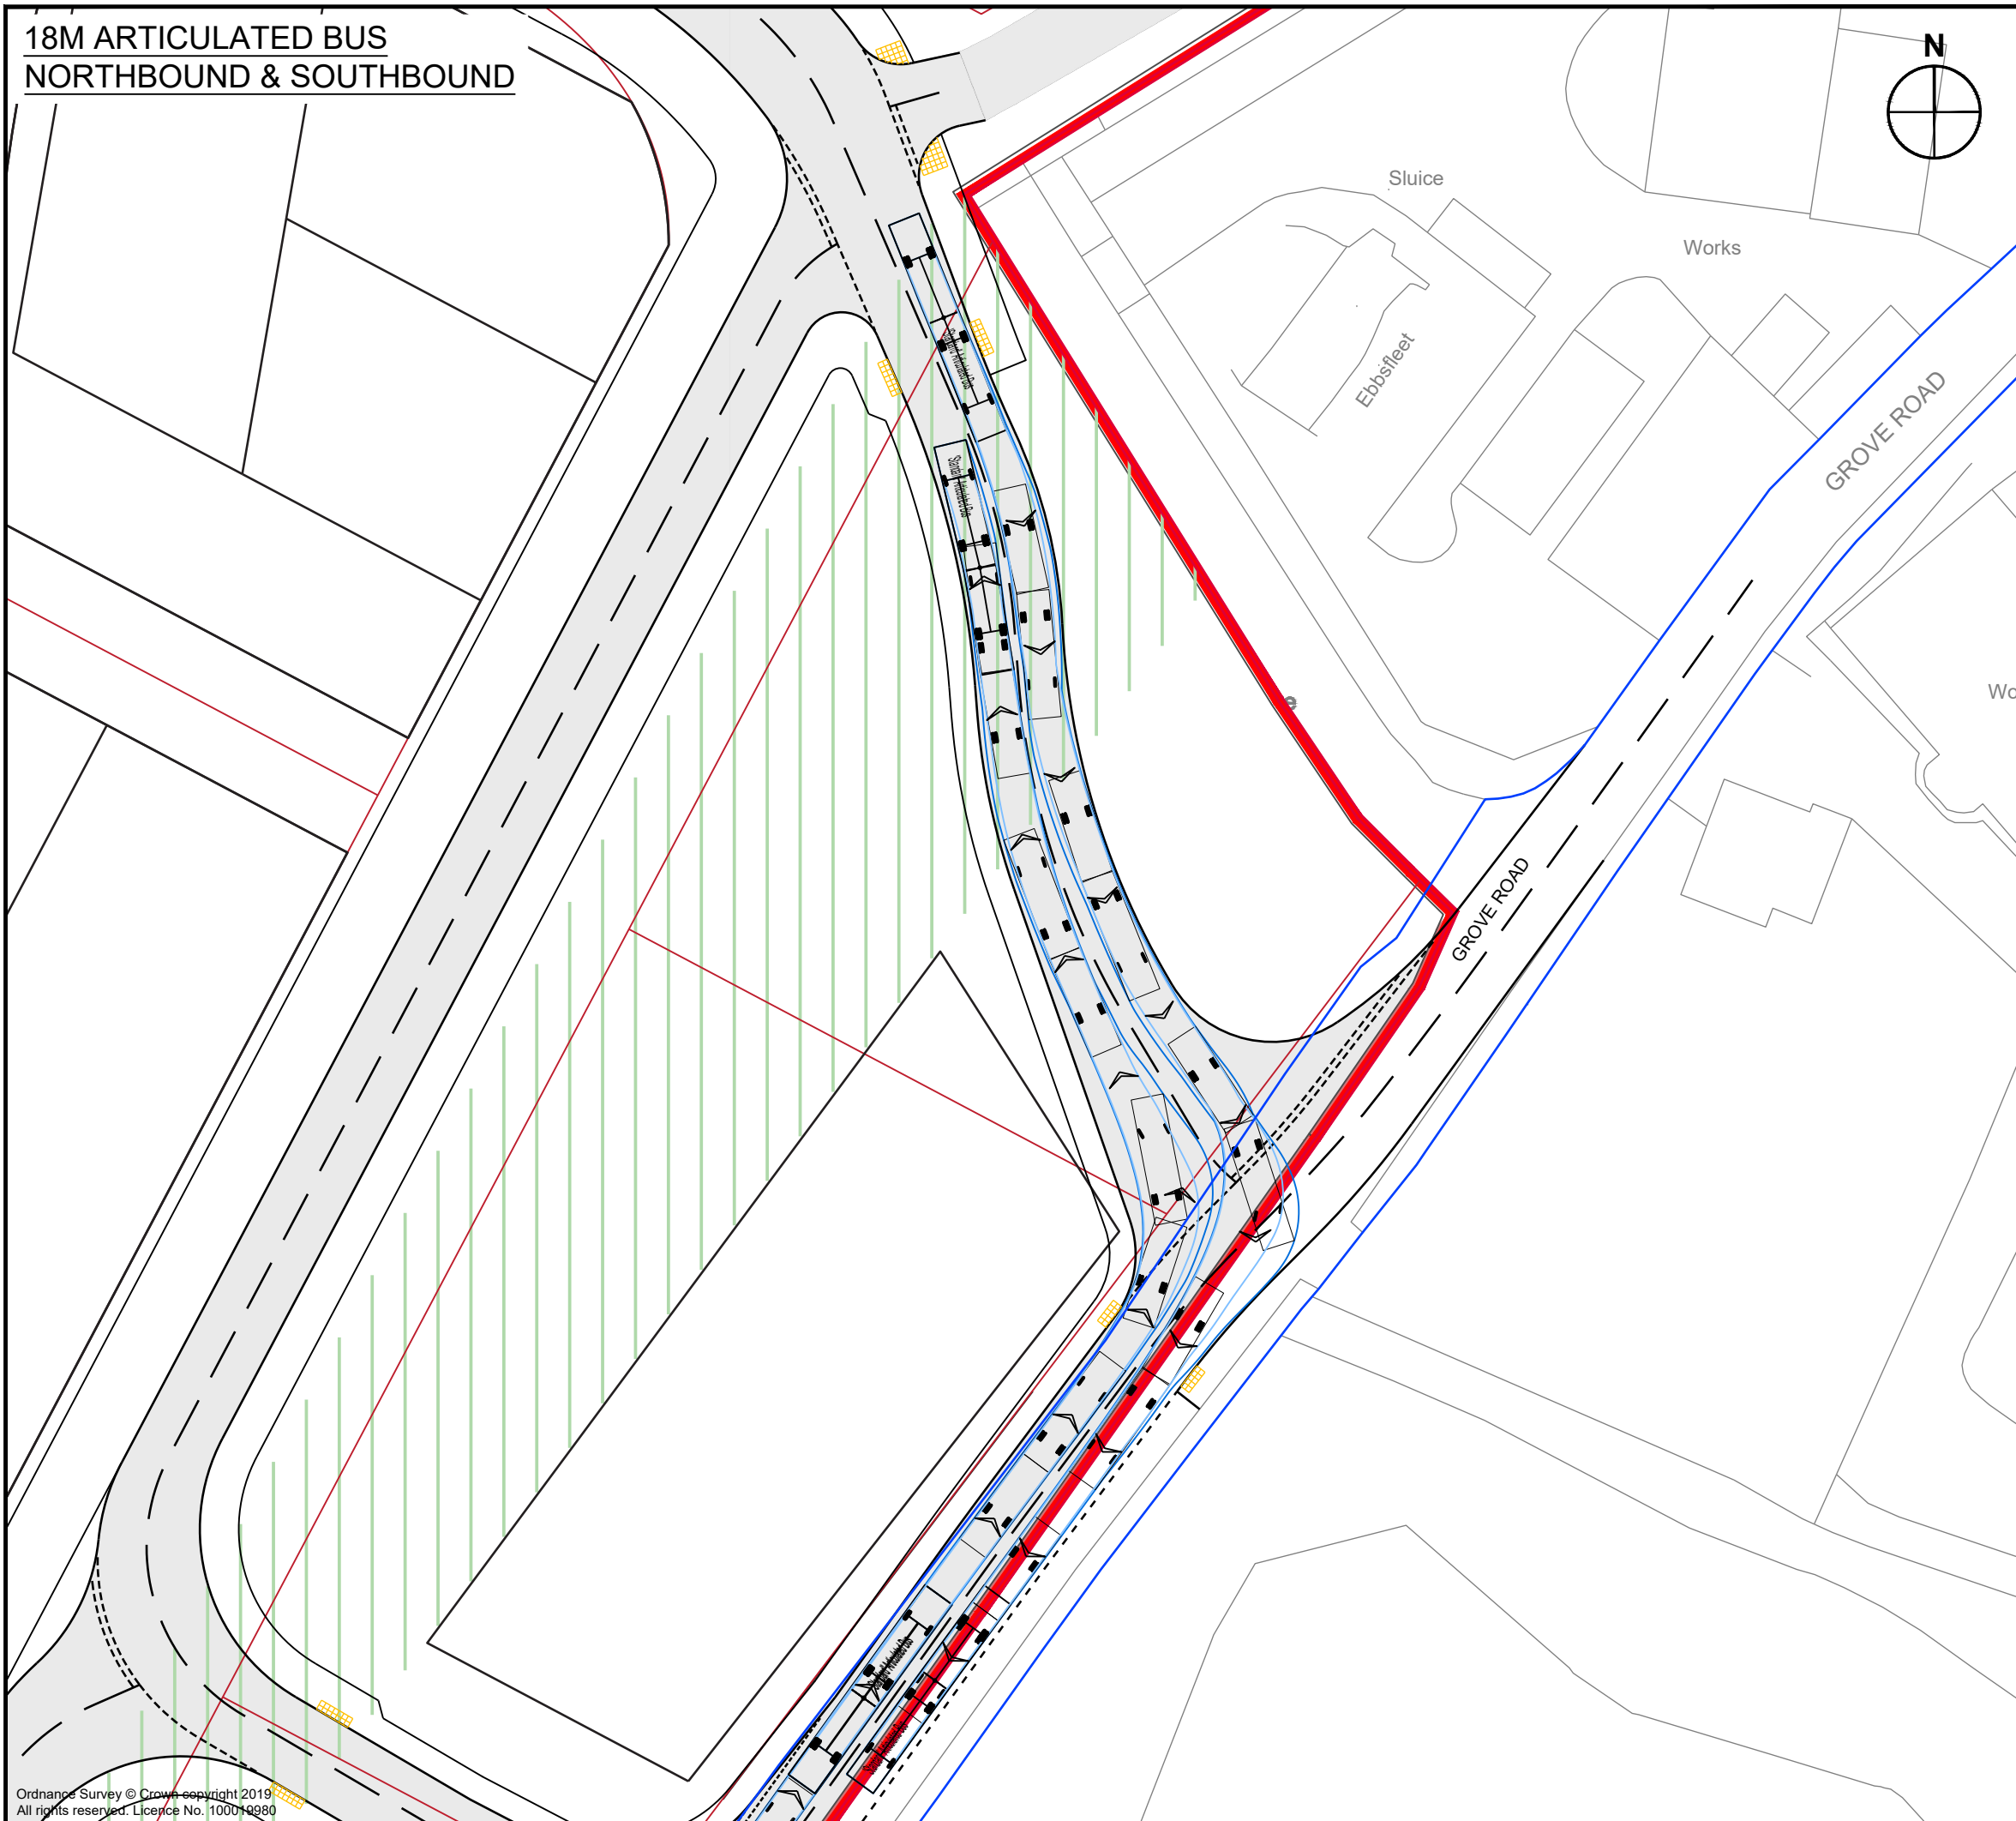

- Notes:
- 1. This is not a construction drawing and is intended for illustrative purposes only.
 - 2. White lining is indicative only.

Vehicle Profile

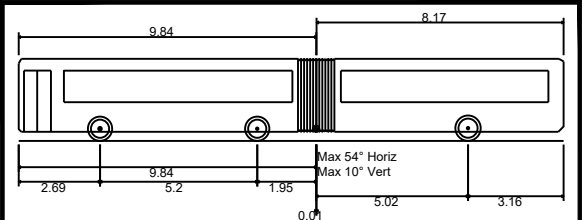

'Standard' Articulated Bus	
Overall Length	18.020m
Overall Width	2.520m
Overall Body Height	2.714m
Min Body Ground Clearance	0.301m
Max Track Width	2.400m
Lock to lock time	4.00s
Wall to Wall Turning Radius	11.400m

A	New Child Graddon Lewis Architect's plan added.	NS	BH	11.04.2024
REV.	DETAILS	DRAWN	CHECKED	DATE

CLIENT:	Northfleet Central 1 Limited			
PROJECT:	Northfleet Central Gravesham			
DRAWING TITLE:	Swept Path Analysis Fast Track 18m Articulated Bus movement at Junc 11			
SCALES:	1:500 at A3			
DRAWN:	NS	CHECKED:	BH	DATE: 14.02.2024



DRAWING NUMBER:

226728/PD107/AT04

REVISION:

A