


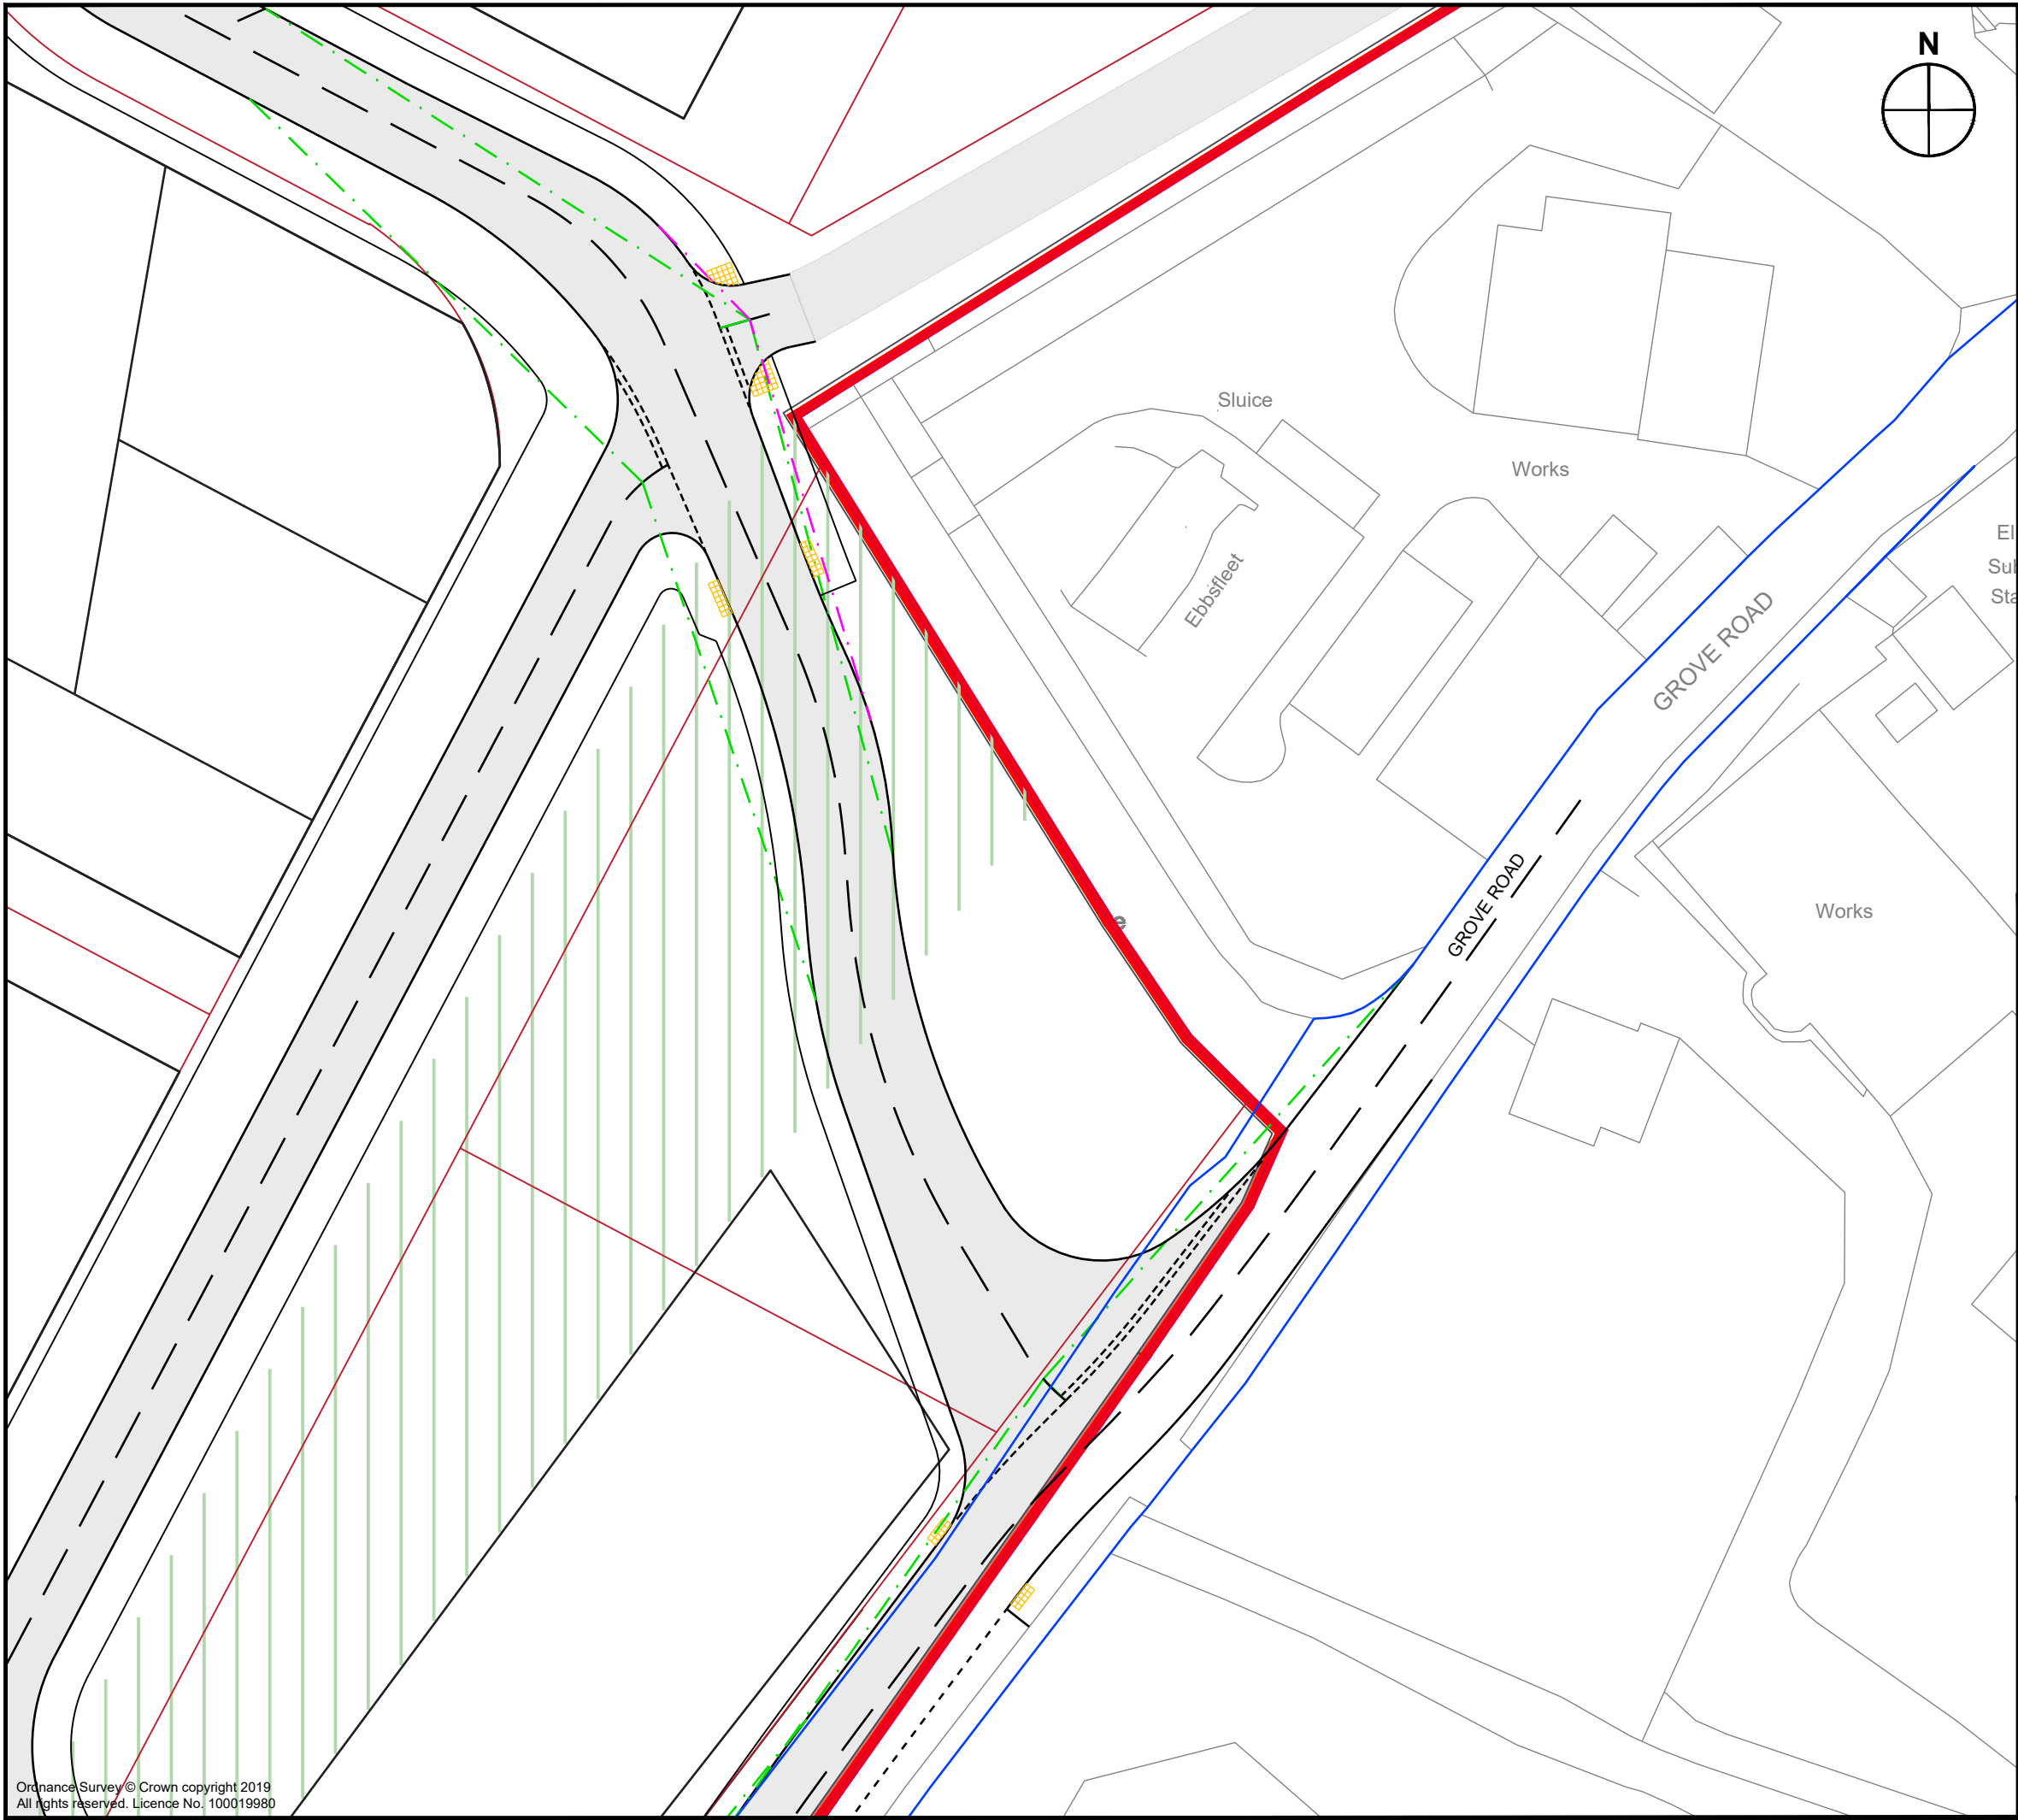

Notes:
1. This is not a construction drawing and is intended for illustrative purposes only.
2. White lining is indicative only.

Key

- Highway Boundary
- Site Boundary
- Visibility splay 2.4m x 43m (MfS 30mph)
- Tangential visibility

REV.	DETAILS	DRAWN	CHECKED	DATE
C	New Child Graddon Lewis Architect's plan added.	NS	BH	11.04.2024
B	Junc 11 amended	NS	BH	08.02.2024
A	Forward visibility added to junc 11	NS	BH	07.02.2024

CLIENT:
Northfleet Central 1 Limited

PROJECT:
**Northfleet Central
Gravesham**

DRAWING TITLE:
**Site Access Plans
Junction 10 & 11**

SCALES:
1:500 at A3

DRAWN:	NS	CHECKED:	RS	DATE:	15.12.2023
--------	----	----------	----	-------	------------



DRAWING NUMBER:	226728/PD107	REVISION:	C
-----------------	--------------	-----------	---