


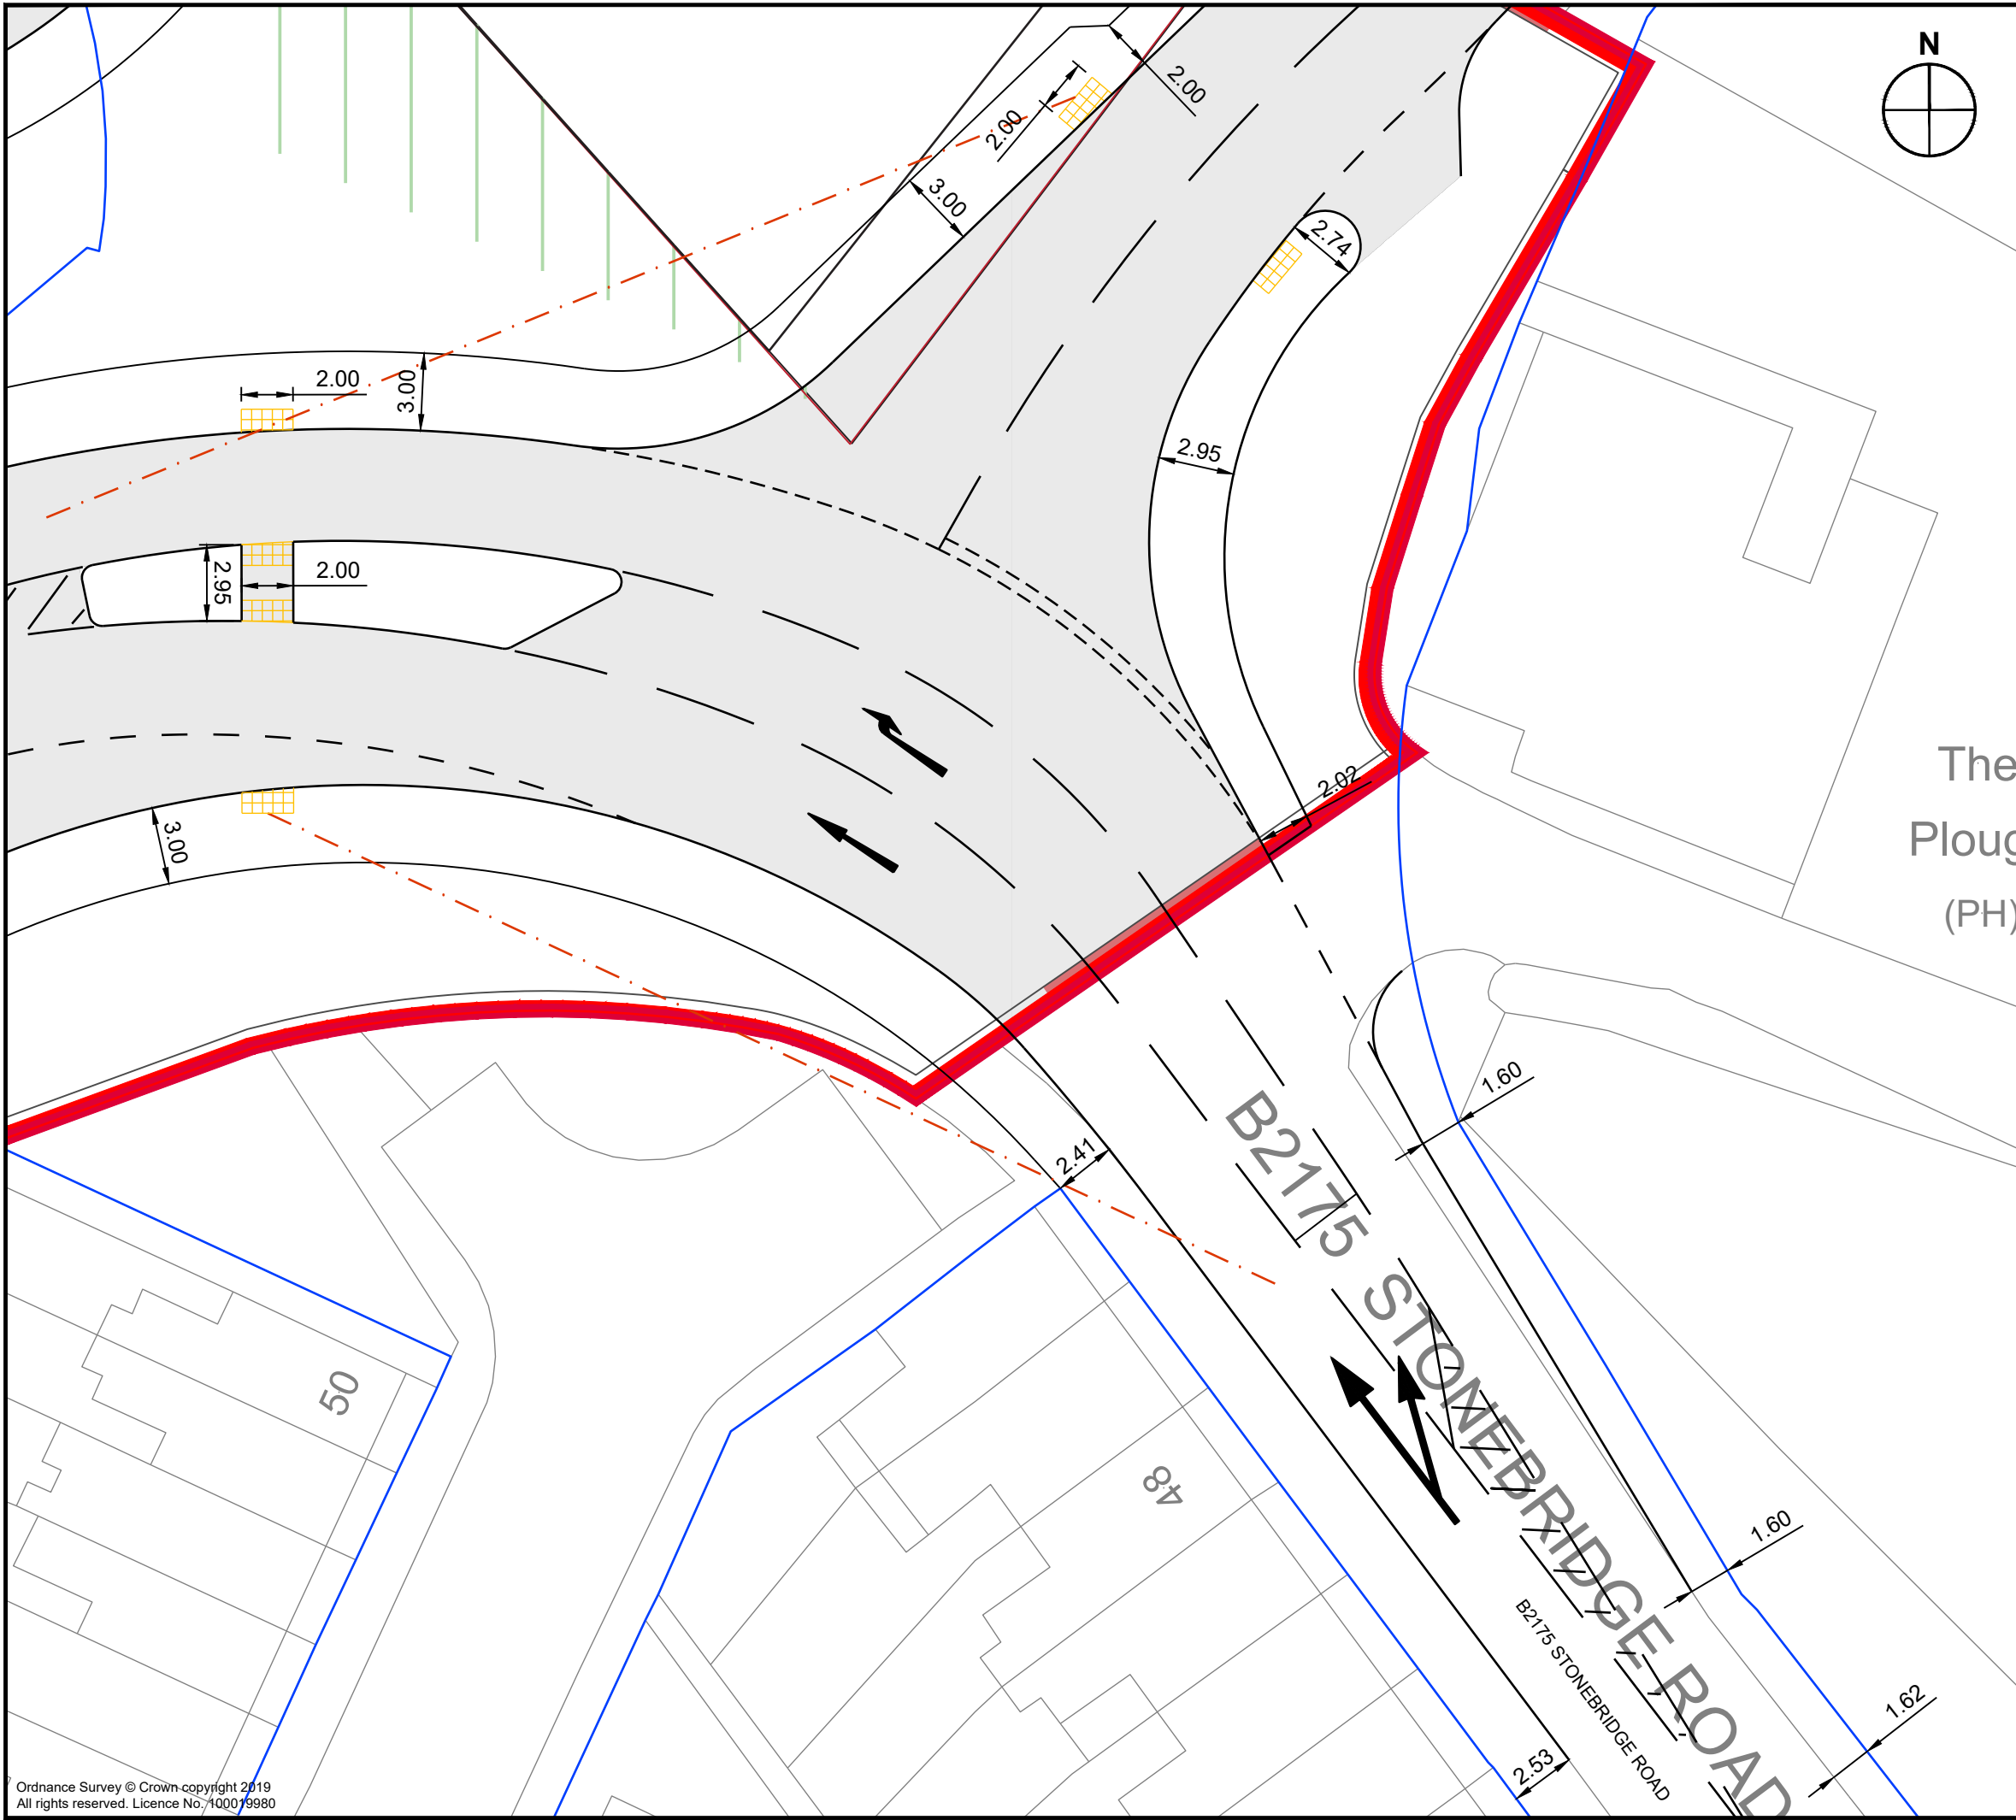

Notes:
1. This is not a construction drawing and is intended for illustrative purposes only.
2. White lining is indicative only.

Key

- Highway Boundary
- Site Boundary
- Pedestrian visibility 43m
- Un-controlled tactiles

REV.	A	New Child Graddon Lewis Architect's plan added.	NS	BH	11.04.2024
		DETAILS	DRAWN	CHECKED	DATE

CLIENT:
Northfleet Central 1 Limited

PROJECT:
Northfleet Central Gravesham

DRAWING TITLE:
**Junction 7
Pedestrian Crossings**

SCALES:
1:250 at A3

DRAWN:	NS	CHECKED:	BH	DATE:	19.02.2024
--------	----	----------	----	-------	------------



DRAWING NUMBER:	226728/PD108	REVISION:	A
-----------------	--------------	-----------	---